



## KEY

— FRONT, SIDE AND REAR  
FASCIA SIGNS

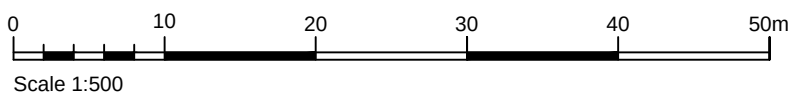

A3

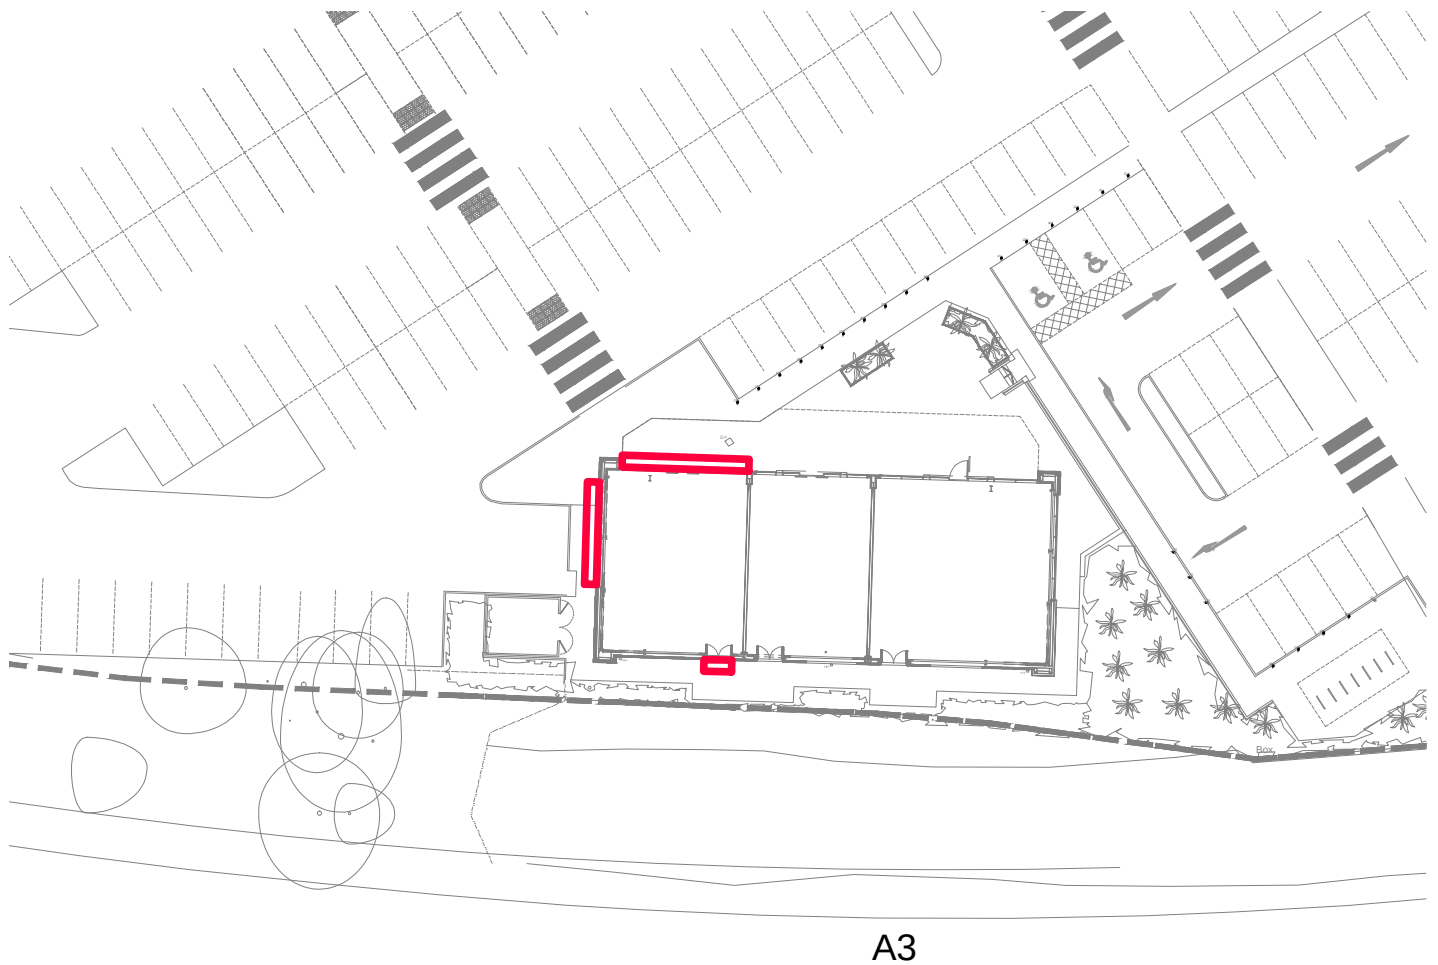

[www.CS2.co.uk](http://www.CS2.co.uk)

### PROJECT:

UNIT P1, WELLINGTON RETAIL PARK, WATERLOOVILLE

### TITLE:

BLOCK PLAN

### DRAWN:

MC

### DATE:

06/01/2016

### DRAWING NO.

CPW/WTRLO/P09

### CHECKED

CL

### SCALE:

1:500 @ A4

### REV:

-

© 2015 CS2 Limited