


Site Location Plan: Unit 3 Next, PO9 1ND

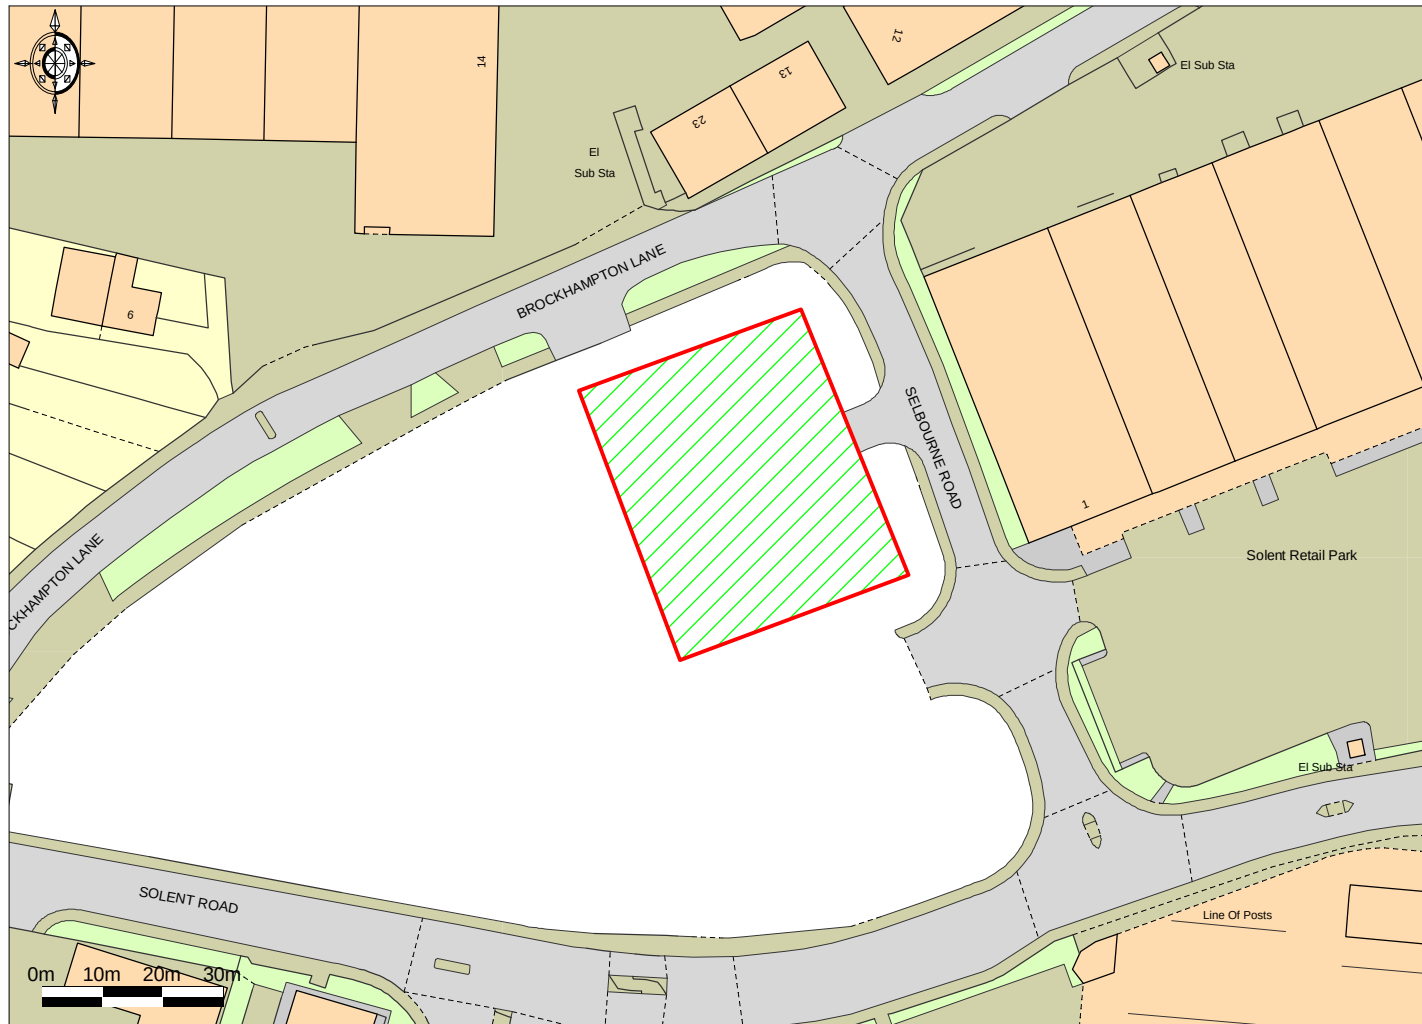

Ordnance Survey © Crown Copyright 2015. All rights reserved. Licence number 100022432. Plotted Scale - 1:1250

Scale: 1:1250 at A4