
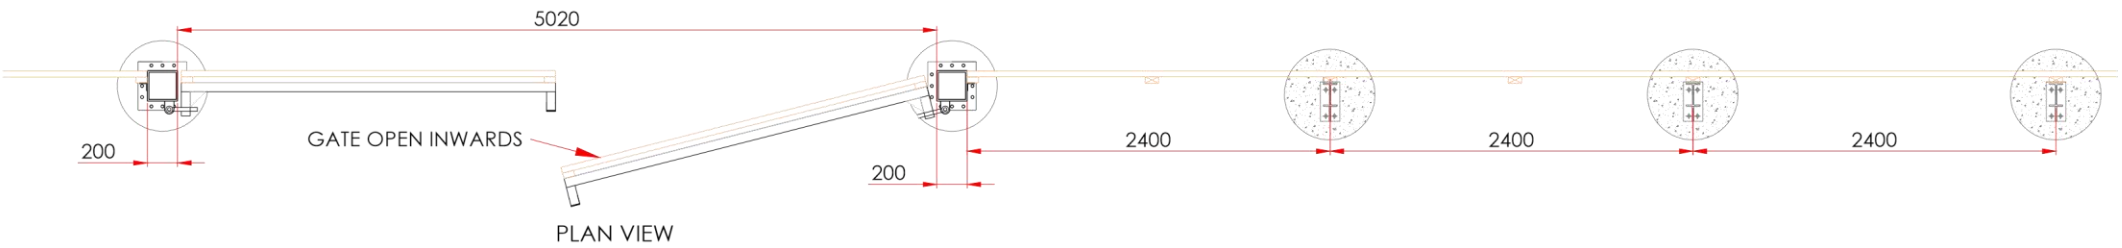


TYPICAL FENCE STEEL

SCALE 1:50

L BRACKETS
EA 60x60x6

SECTION A-A'

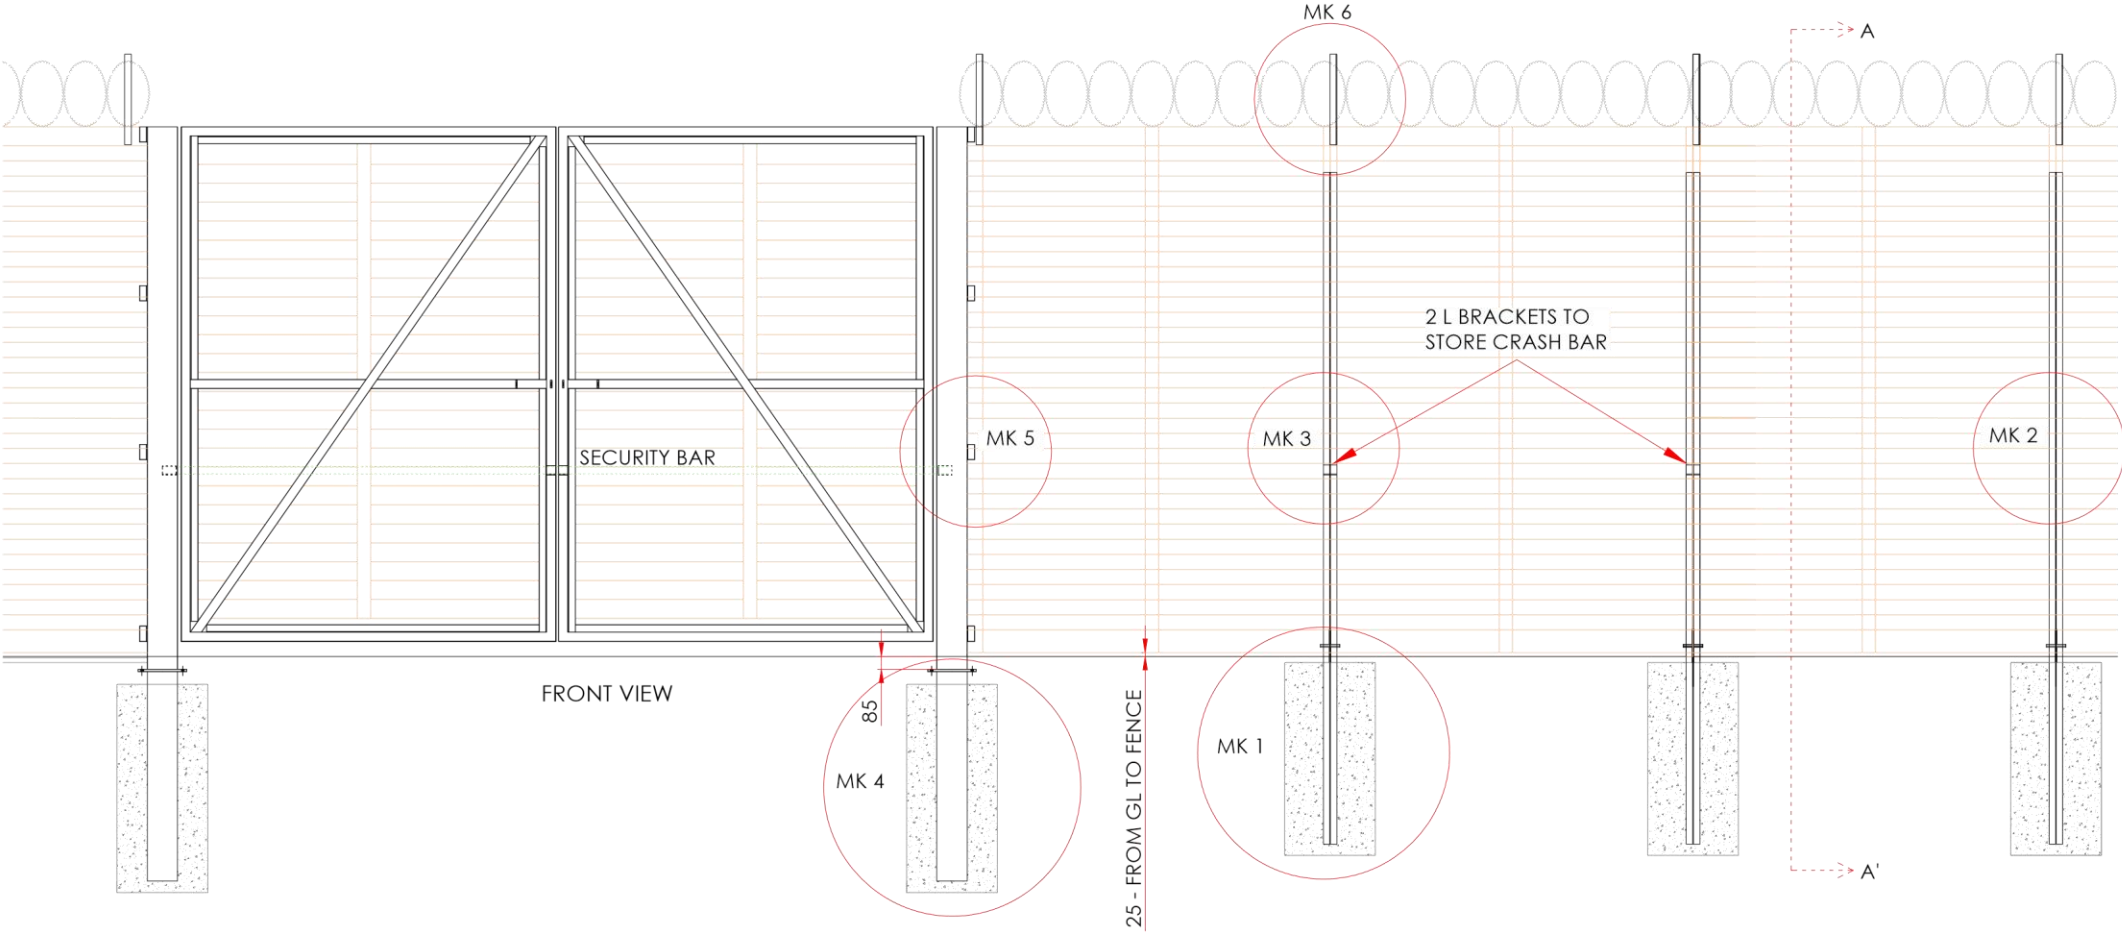

PICTURE - SIMILAR FENCE ARRANGEMENT - FROM INSIDE




PICTURE - SIMILAR FENCE ARRANGEMENT - FROM OUTSIDE

ALL DIMENSIONS ARE IN mm UNLESS NOTED OTHERWISE

N.G.R E: 485730 N:171620

NOTES:

A	Planning Drawings	AM	JB	09.11.15
REV	MODIFICATION	BY	CH	DATE

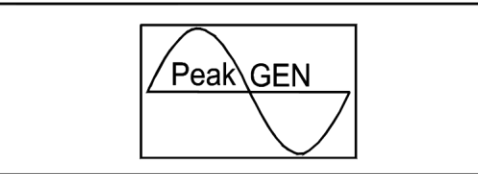

Opt.

Site Address / Contact Details

Hazelwood Lane
Newell Green
BRACKNELL
485730, 171620
RG42 5NG

Drawing Title:
TYPICAL FENCE STEEL

Purpose of issue:
PLANNING

Drawing Number:
BK-CV-04-A

Surveyed By:	Original Sheet Size: A3	Issue:
Drawn: AM	Date: 09.11.15	Checked: JB
Date: 09.11.15	Date: 09.11.15	Issue: B