
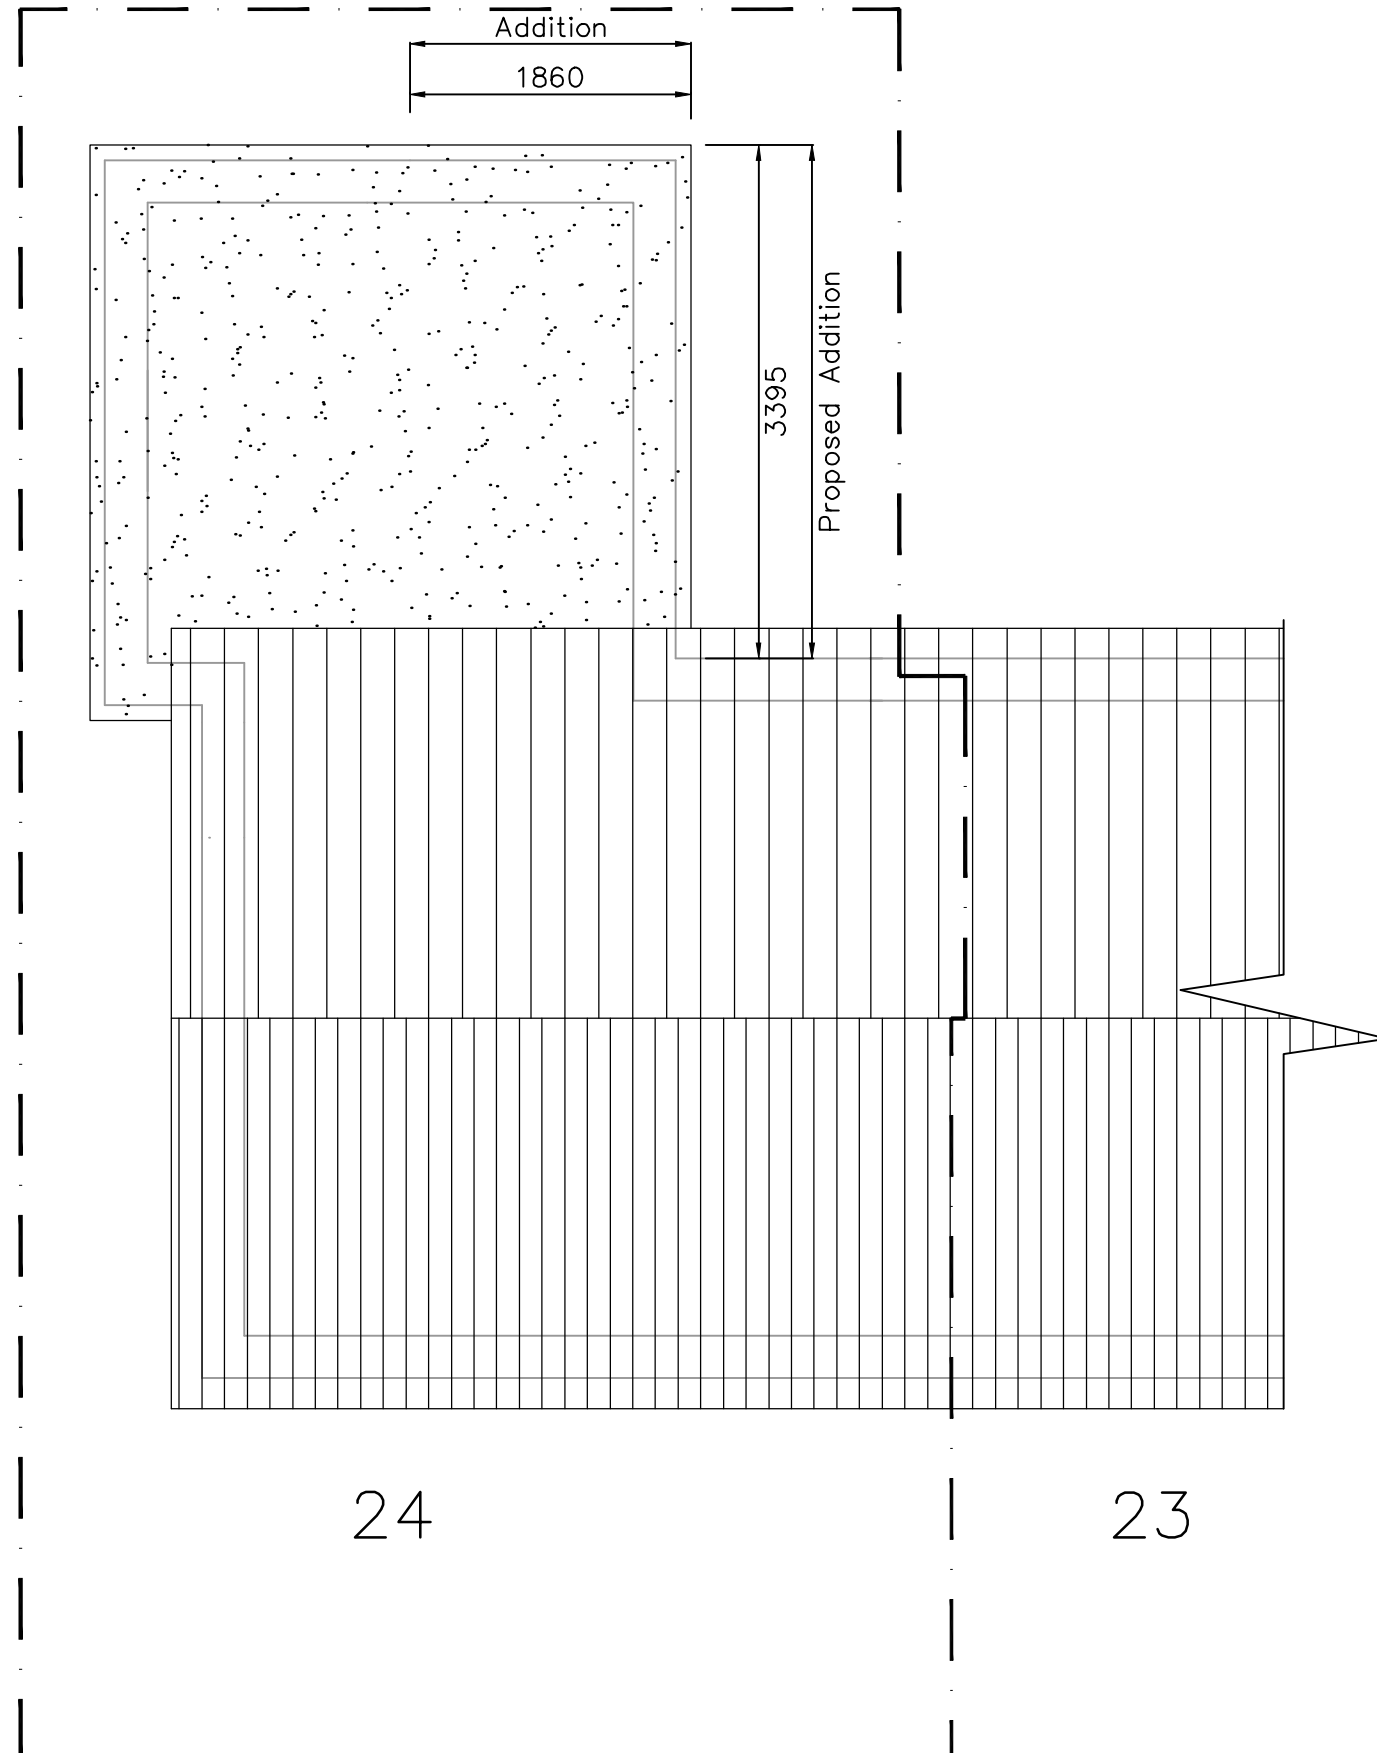


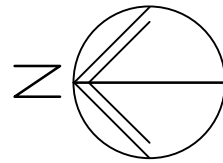

24 Fairlight, Salterns La.
Hayling Island
P011 9PJ
metres

PROPOSED ROOF PLAN

Revisions

- A.
- B.
- C.

10



Scale A3 =1:50
Drawn JGF
Date 07/12/15

1589-402⁰