


Scales accurate when printed A1 with no Borders

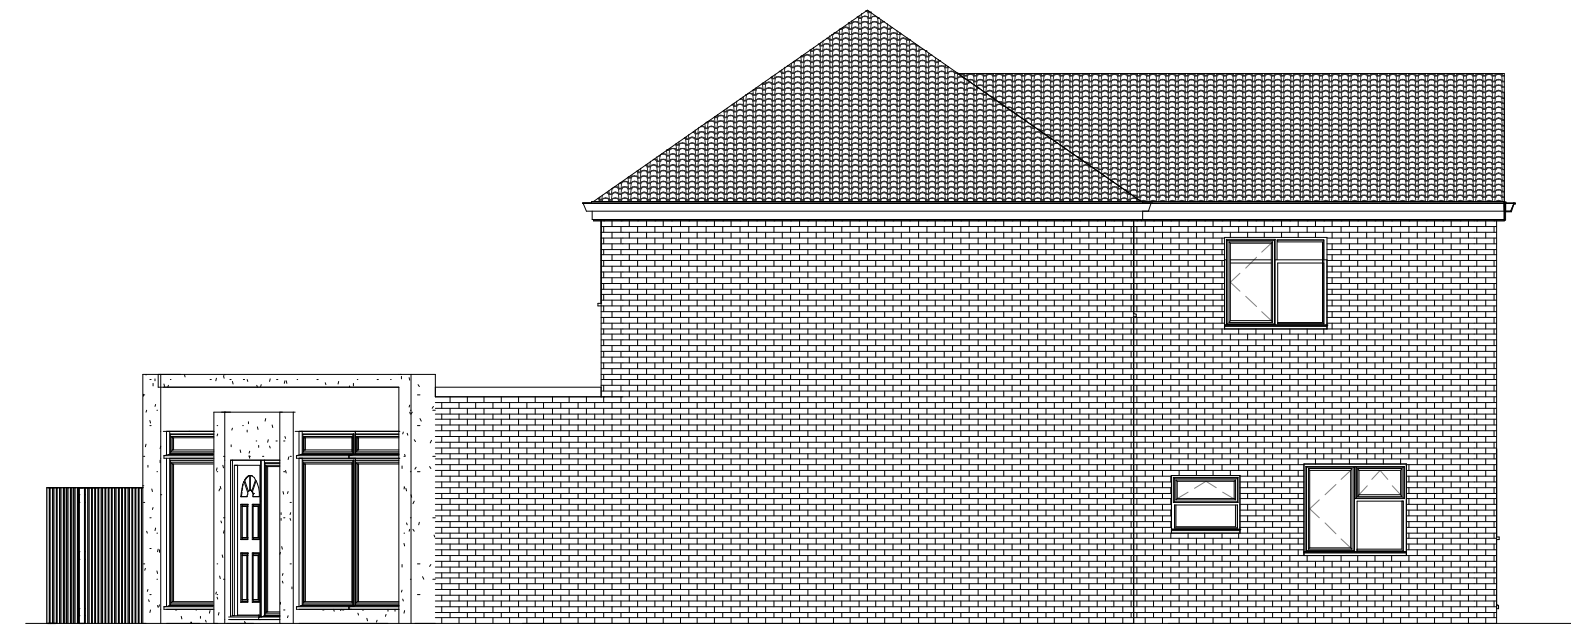

1 East
1 : 100



2 North
1 : 100



3 South
1 : 100



4 West
1 : 100



5 3D View 1_2
1 : 1



6 3D View 2_2
1 : 1



8 **3D View 5_4**
1 : 1



7 **3D View 4_3**
1 : 1



10 -3D-4
1 : 1



9 -3D-3
1 : 1

IJ Murray
Associates

www.ijma.co.uk

IJ Murray Associates Ltd
173 Havant Road
Hayling Island
Hampshire
PO11 0LF
Phone 02392469004
Mob 07779 246915
e-mail ian@ijma.co.uk

These drawings are for planning and building regulation purposes only and are not for construction. All dimensions should be checked on site before work commences

These Drawings are the property of IJ Murray Associates Ltd and should not be reproduced or used in any way without the permission of a Director of I J Murray Associates Ltd

[illegible]

Mandy Kiellor

Hayling Billy

Existing Elev's & Views

Project number	Project Number
----------------	----------------

Date	Issue Date
------	------------

Drawn by	Author
----------	--------

Checked by	Checker
------------	---------

A102

Scale	As indicated
-------	--------------