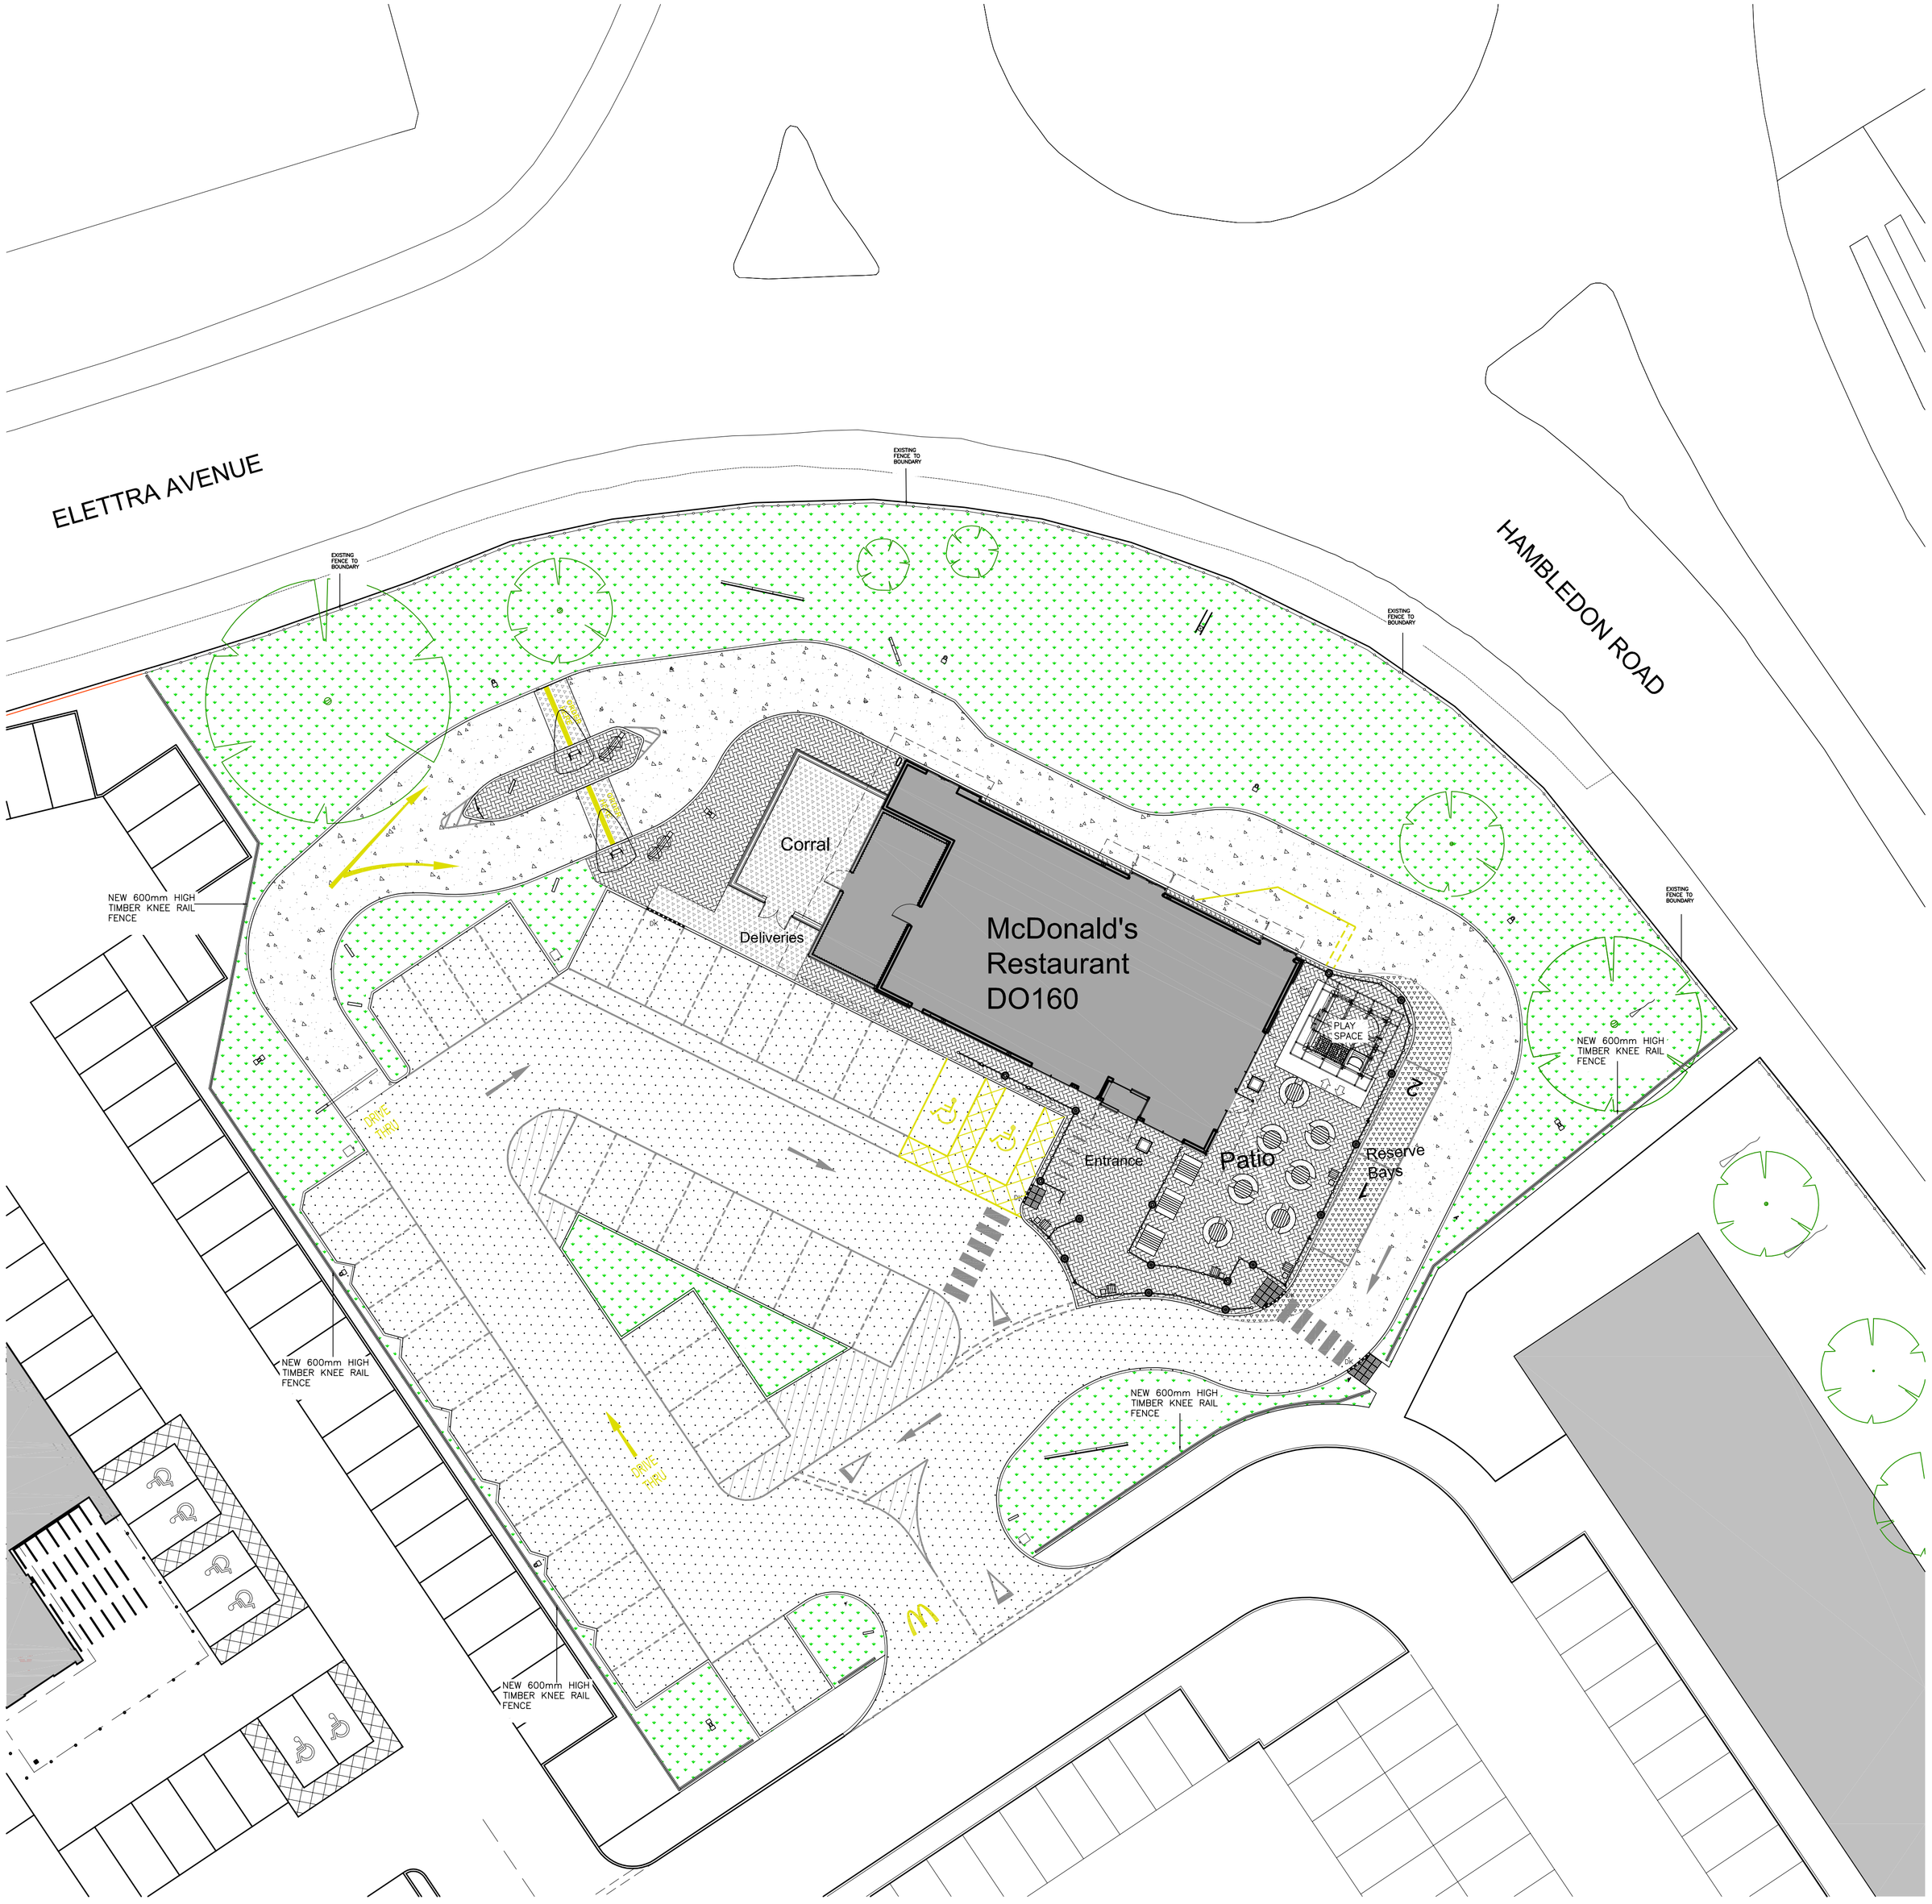

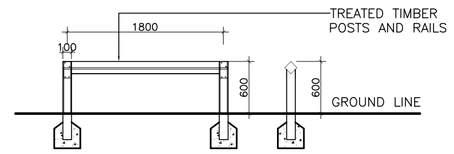

TYPICAL KNEE RAIL FENCE

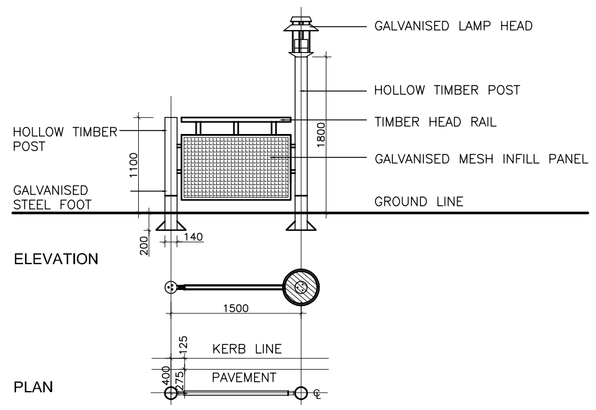

TYPICAL BARRIER AND LAMP POST DETAILS @1:50

Scurr Architects
85 Southdown Road
Harpenden
Hertfordshire
AL5 1PR
T: 01582 763999
email: scurrs@scurr.co.uk
www.scurr.co.uk
architects ■ designers ■ project managers

Notes:
All drawings to be read in conjunction with all other drawings as noted on issue sheet.

Tarmacadam - Car park and footpaths as indicated.

Charcoal imprinted concrete - Drive thru lane.

Marshalls 200 x 100mm Charcoal Keyblok paving - Patio & footpaths as indicated.

Tactile blister paving.

Charcoal brushed concrete - delivery route.

Soft landscaping - see landscape architect drawing for details.
Existing trees.

External Fixtures & Fittings:

Rectangle Table - 4 seats. TA 315T
1480mm X 1200mm X 780mm high galvanised steel frame with laminated timber effect table top and seats.

Round Table - 4 seats. TA 314T
1740mmØ X 780mm high galvanised steel frame with laminated timber effect table top and seats.

Planter. JA 302T
762mm x 762mm x 810mm high galvanised steel frame with laminated timber effect finish.

Trash Bin, PF 303T
492mm x 492mm x 1217mm high galvanised steel frame with laminated timber effect finish.

Ash Bin. CE 302T
297mm x 297mm x 891mm high galvanised steel frame with laminated timber effect finish.

Cycle Stand
Stainless steel Sheffield cycle stands @ (min) 700mm centres.

Pedestrian Guarding
1500mm long x 1100mm high in galvanised steel and timber finish.

Target Bin.
530mm x 470mm x 1550mm High. 100% Recycled 'Durapol' material. Colour - Black.

General Site Proposal Notes:

Golden arch road markings to be yellow thermoplastic.

Drive thru related road markings to be yellow thermoplastic.

Accessible parking bays to be lined in yellow thermoplastic - to current Part M standards.

Parked order bays and numbers to be lined in yellow thermoplastic.

All other road markings to be white thermoplastic material unless otherwise stated.

DK Drop kerb - Adjacent to accessible parking, pedestrian crossings and along delivery routes.

6m Indicative lighting column - position to be confirmed by M&E consultant.

Cranked Bollard (2 No.)
McDonald's standard cranked bollard, painted white.

Existing fence to boundary

REV.	DATE.	DRAWING REVISIONS.	BY.	CHECKED
C	19.06.2015	Site boundary amended.	JK	.
B	12.06.2015	Updated to Latest Developer Base Plan.	TA	JK
A	13.05.2015	Updated to latest developer layout.	JK	-

GENERAL NOTES:
All works are to be undertaken in accordance with the Building Regulations and the latest British Standards.
All proprietary materials and products are to be used strictly in accordance with the manufacturer's recommendations.
All dimensions to be checked on site prior to construction.
All risks assessed to comply with the designer's responsibility under the Construction (Design Management) Regulations 2007.

PROPOSED DEVELOPMENT AT
Elettra Avenue
WATERLOOVILLE

STORE No :-
8212

ON BEHALF OF :-
McDonald's Restaurants Ltd

DRAWING TITLE :-
Proposed Site Layout Plan

D0160

DRAWN BY: BV
CHECKED BY:
DRAWING No.: 6449-PL-004
REV No.: C
SCALE & SIZE: 1:200@A1
DATE: April 2015

Scurr Architects
85 Southdown Road
Harpenden
Hertfordshire
AL5 1PR
T: 01582 763999
email: scurrs@scurr.co.uk
www.scurr.co.uk
architects ■ designers ■ project managers

© Copyright McDonald's Restaurants & Scurr Architects

N

0 5 10 15 20
Scale in metres.