


This architectural elevation drawing shows a three-story building facade with various annotations and dimensions. The drawing includes the following elements:

- Roofline and Chimneys:** The roof is labeled "Slate Roof". There are three chimneys: one on the left labeled "Blk", and two on the right. Roof heights are marked as 58.85, 59.63, 59.61, and 59.67.
- Windows and Doors:** The facade features multiple windows and doors. Annotations include "Painted Brick", "Brick", and "New glazed door to re-sized opening".
- Dimensions and Levels:** Various height levels are indicated: 52.81, 52.61, 55.23, 51.91, 51.57, 51.56, 52.25, and 55.21.
- Construction Notes:** Several notes in red boxes indicate construction changes:
 - "Existing chimney construction removed"
 - "Existing roof construction extended to join with new"
 - "Raised dpc level to suit proposed new road level"
 - "Existing building construction removed"
 - "Proposed new FFL (new build) 51.595 (to be confirmed)"
 - "Existing opening bricked up"
 - "Existing opening bricked up & new door opening formed"
 - "Existing external drainage pipework and fittings removed"
 - "New glazed door to re-sized opening"
 - "Existing external drainage pipework and fittings removed"
- Other Labels:** Labels include "LAB", "A", "A", "Dr", and "Brick".

DATUM 49.00m

DATUM 49.00m

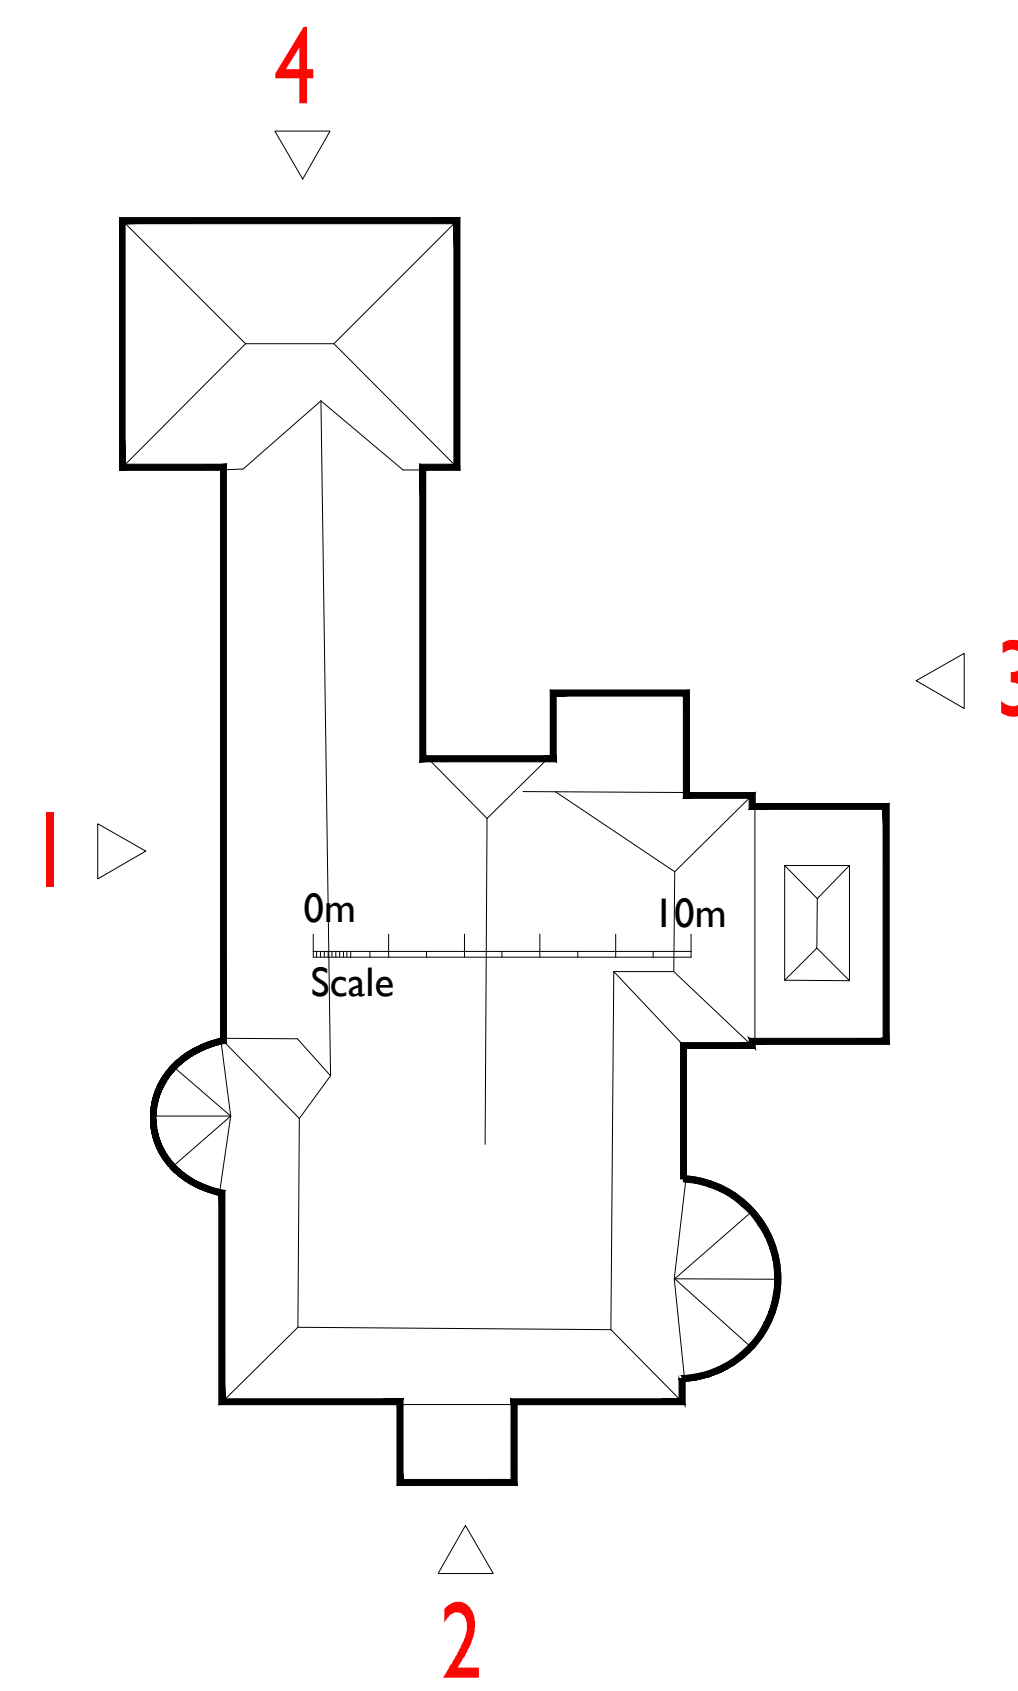


DATUM 49.00m

DATUM 49.00m



DATUM 49.00m

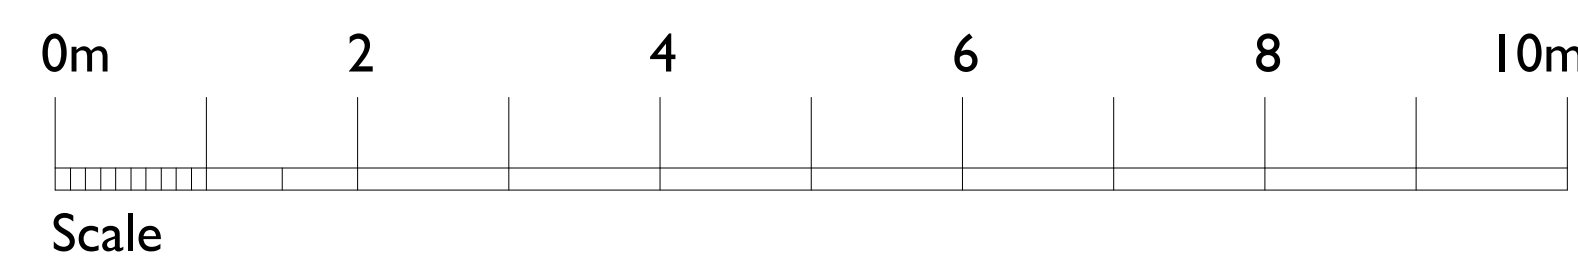

DATUM 49.00m

DATUM 49.00m