



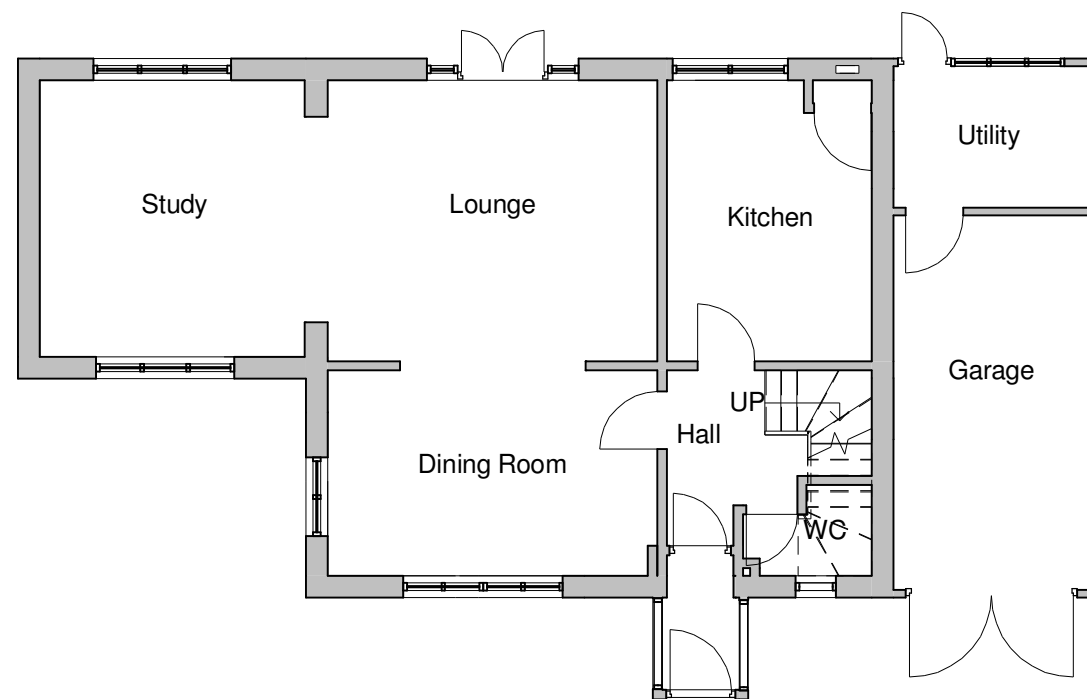

Existing Ground Level

1 : 100

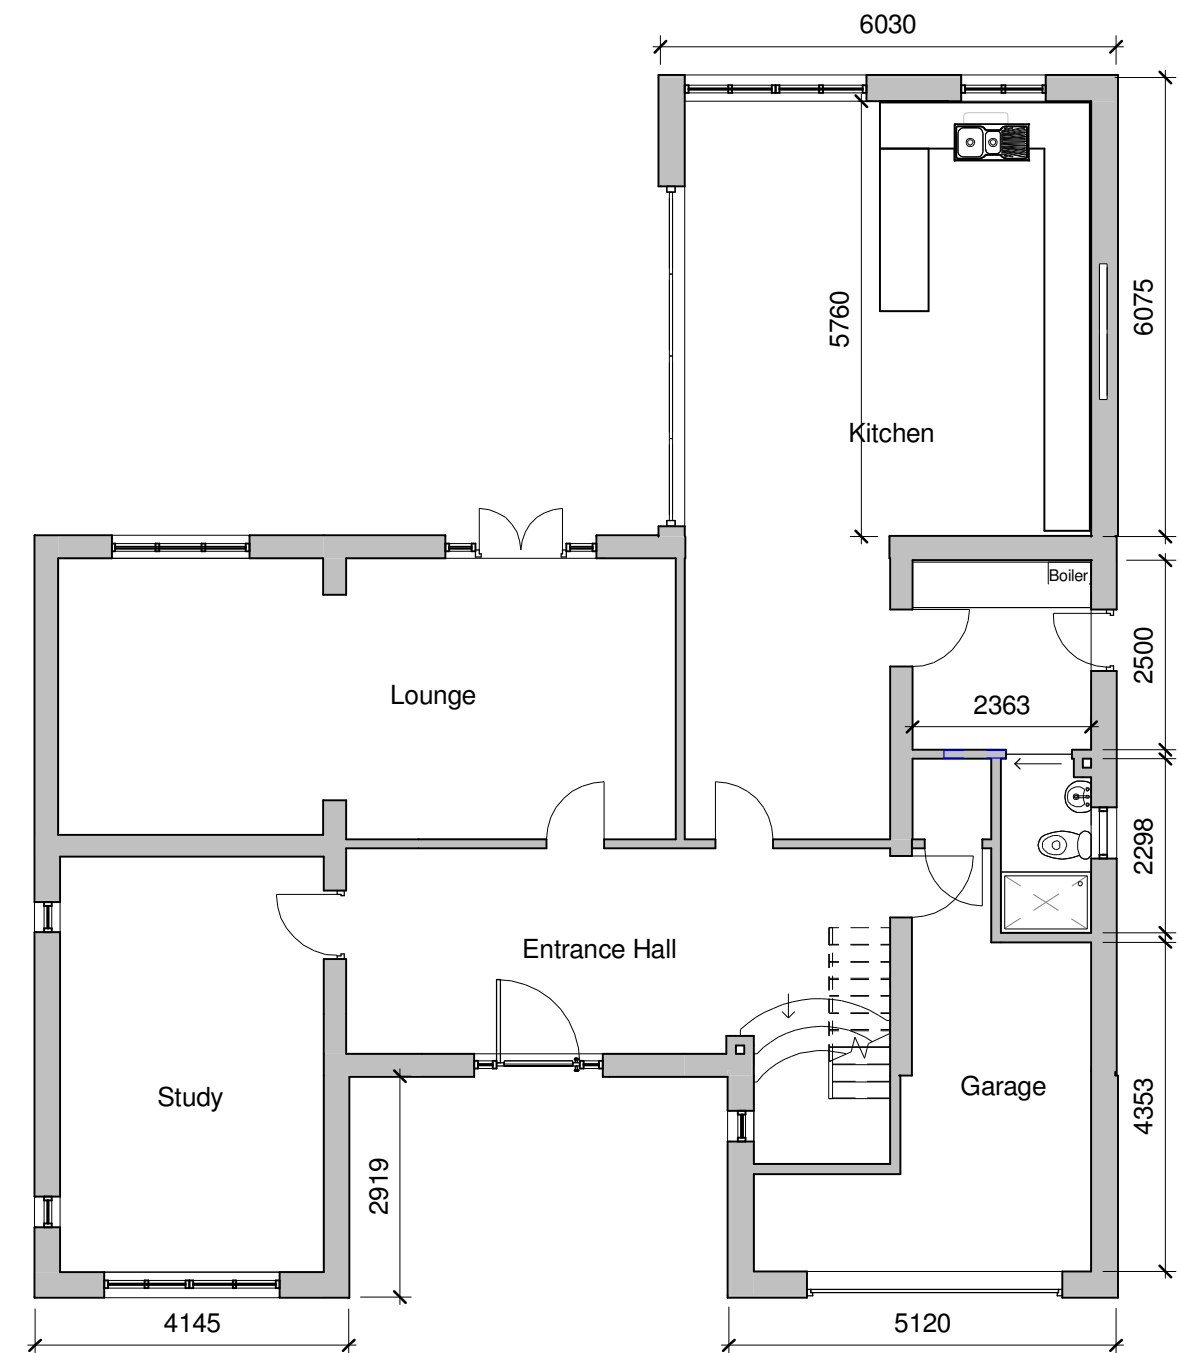

Proposed Ground Level

1 : 100



www.yourhomeplans.co.uk

Tel: 0800 6127 664 Your Home Plans



These drawings are for approval purposes. Materials and products should not be ordered based on dimensions of drawings as errors may occur along existing building lines. All measurements and supporting elements are to be checked on site.

Mr & Mrs Meades
25 Castle Avenue
Warblington
Hampshire
PO9 2RY

Ground Floor

Project number 25CAS-15

Date 18th June 2015

Drawn by June Grinstead

Checked by Checker

A103

Scale 1 : 100