


# SUPERSEDED

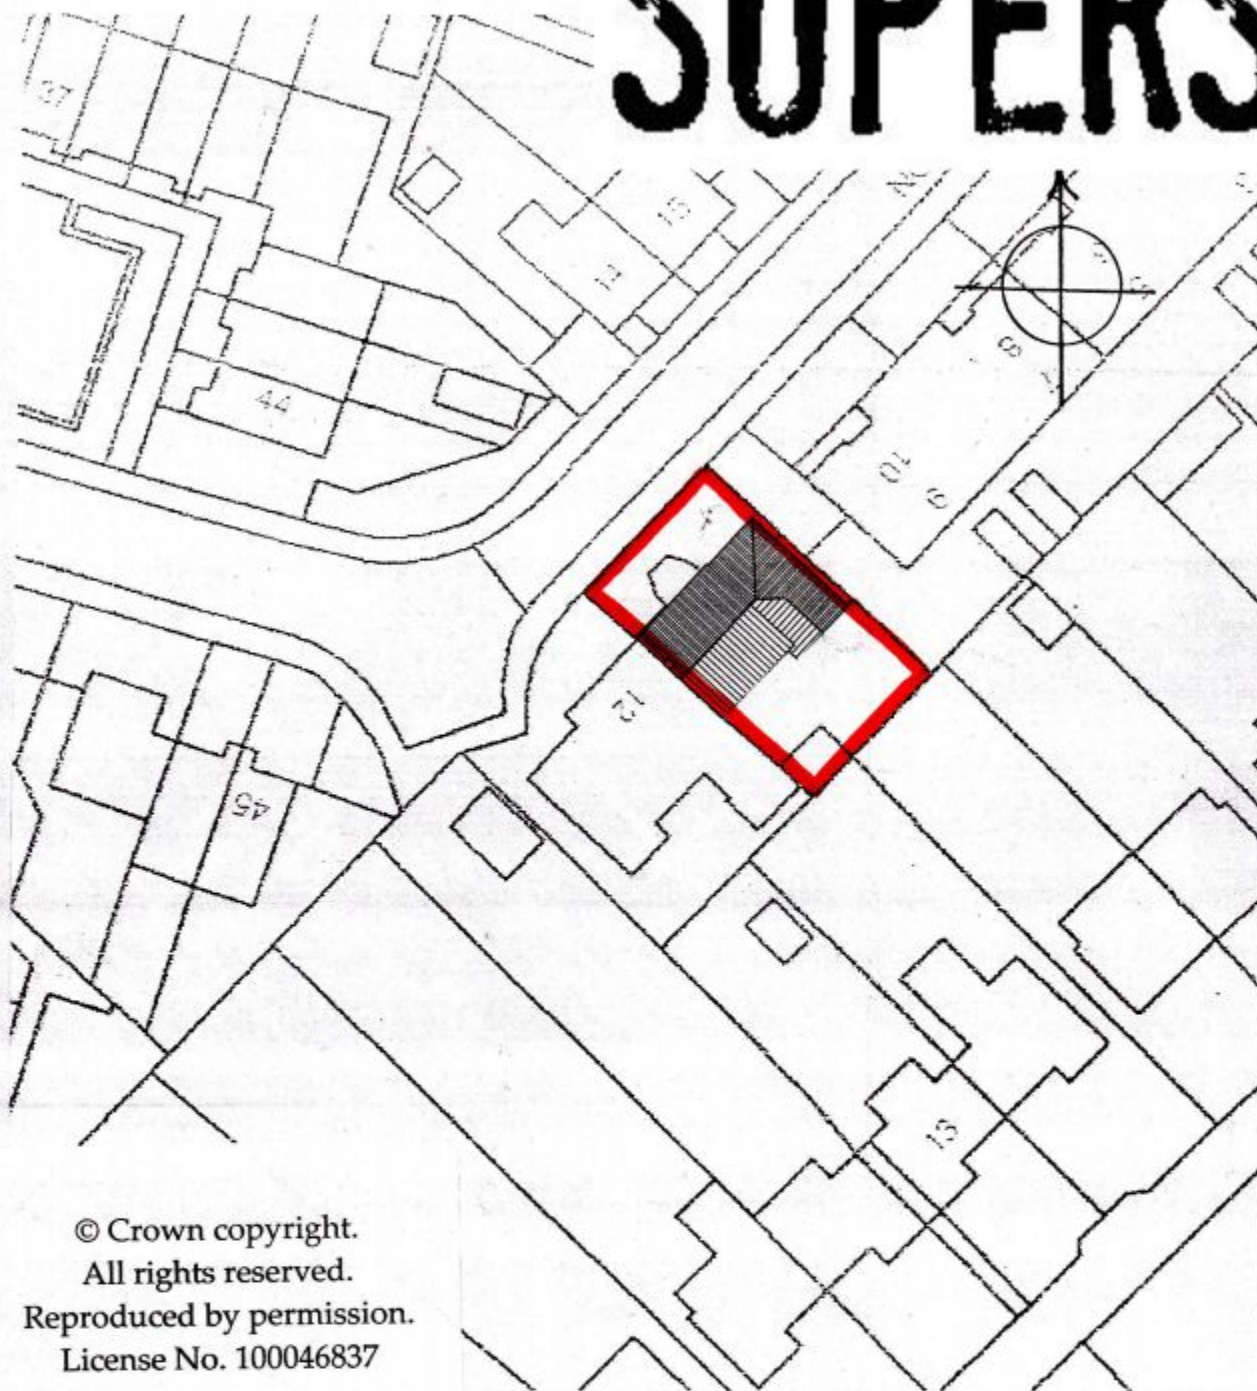

© Crown copyright.  
All rights reserved.  
Reproduced by permission.  
License No. 100046837

**Martin Critchley**  
Chartered Architect  
7 North Street  
Havant, Hampshire, PO9 1PW  
023 92 474 919  
critchleyarchitect@hotmail.com

Job

11 NORTON CLOSE,  
WATERLOOVILLE, POTTAG

Job No.

1508

Title

BLOCK PLAN

Drawing No.

202

Date: 02/03/15

Scale: 1:500

Drawn: P.C.