


16/10/15

General Notes
Survey of the site and existing buildings as per survey drawings received from Hampshire Land Surveys Ltd received April 2013.
OS data reference licence number 100022432
All drawings are subject to Local Authority consent.
The details shown are for design intent purposes only and are subject to further design development with suppliers and sub-contractors.
Do not scale all drawings, if in doubt ask.

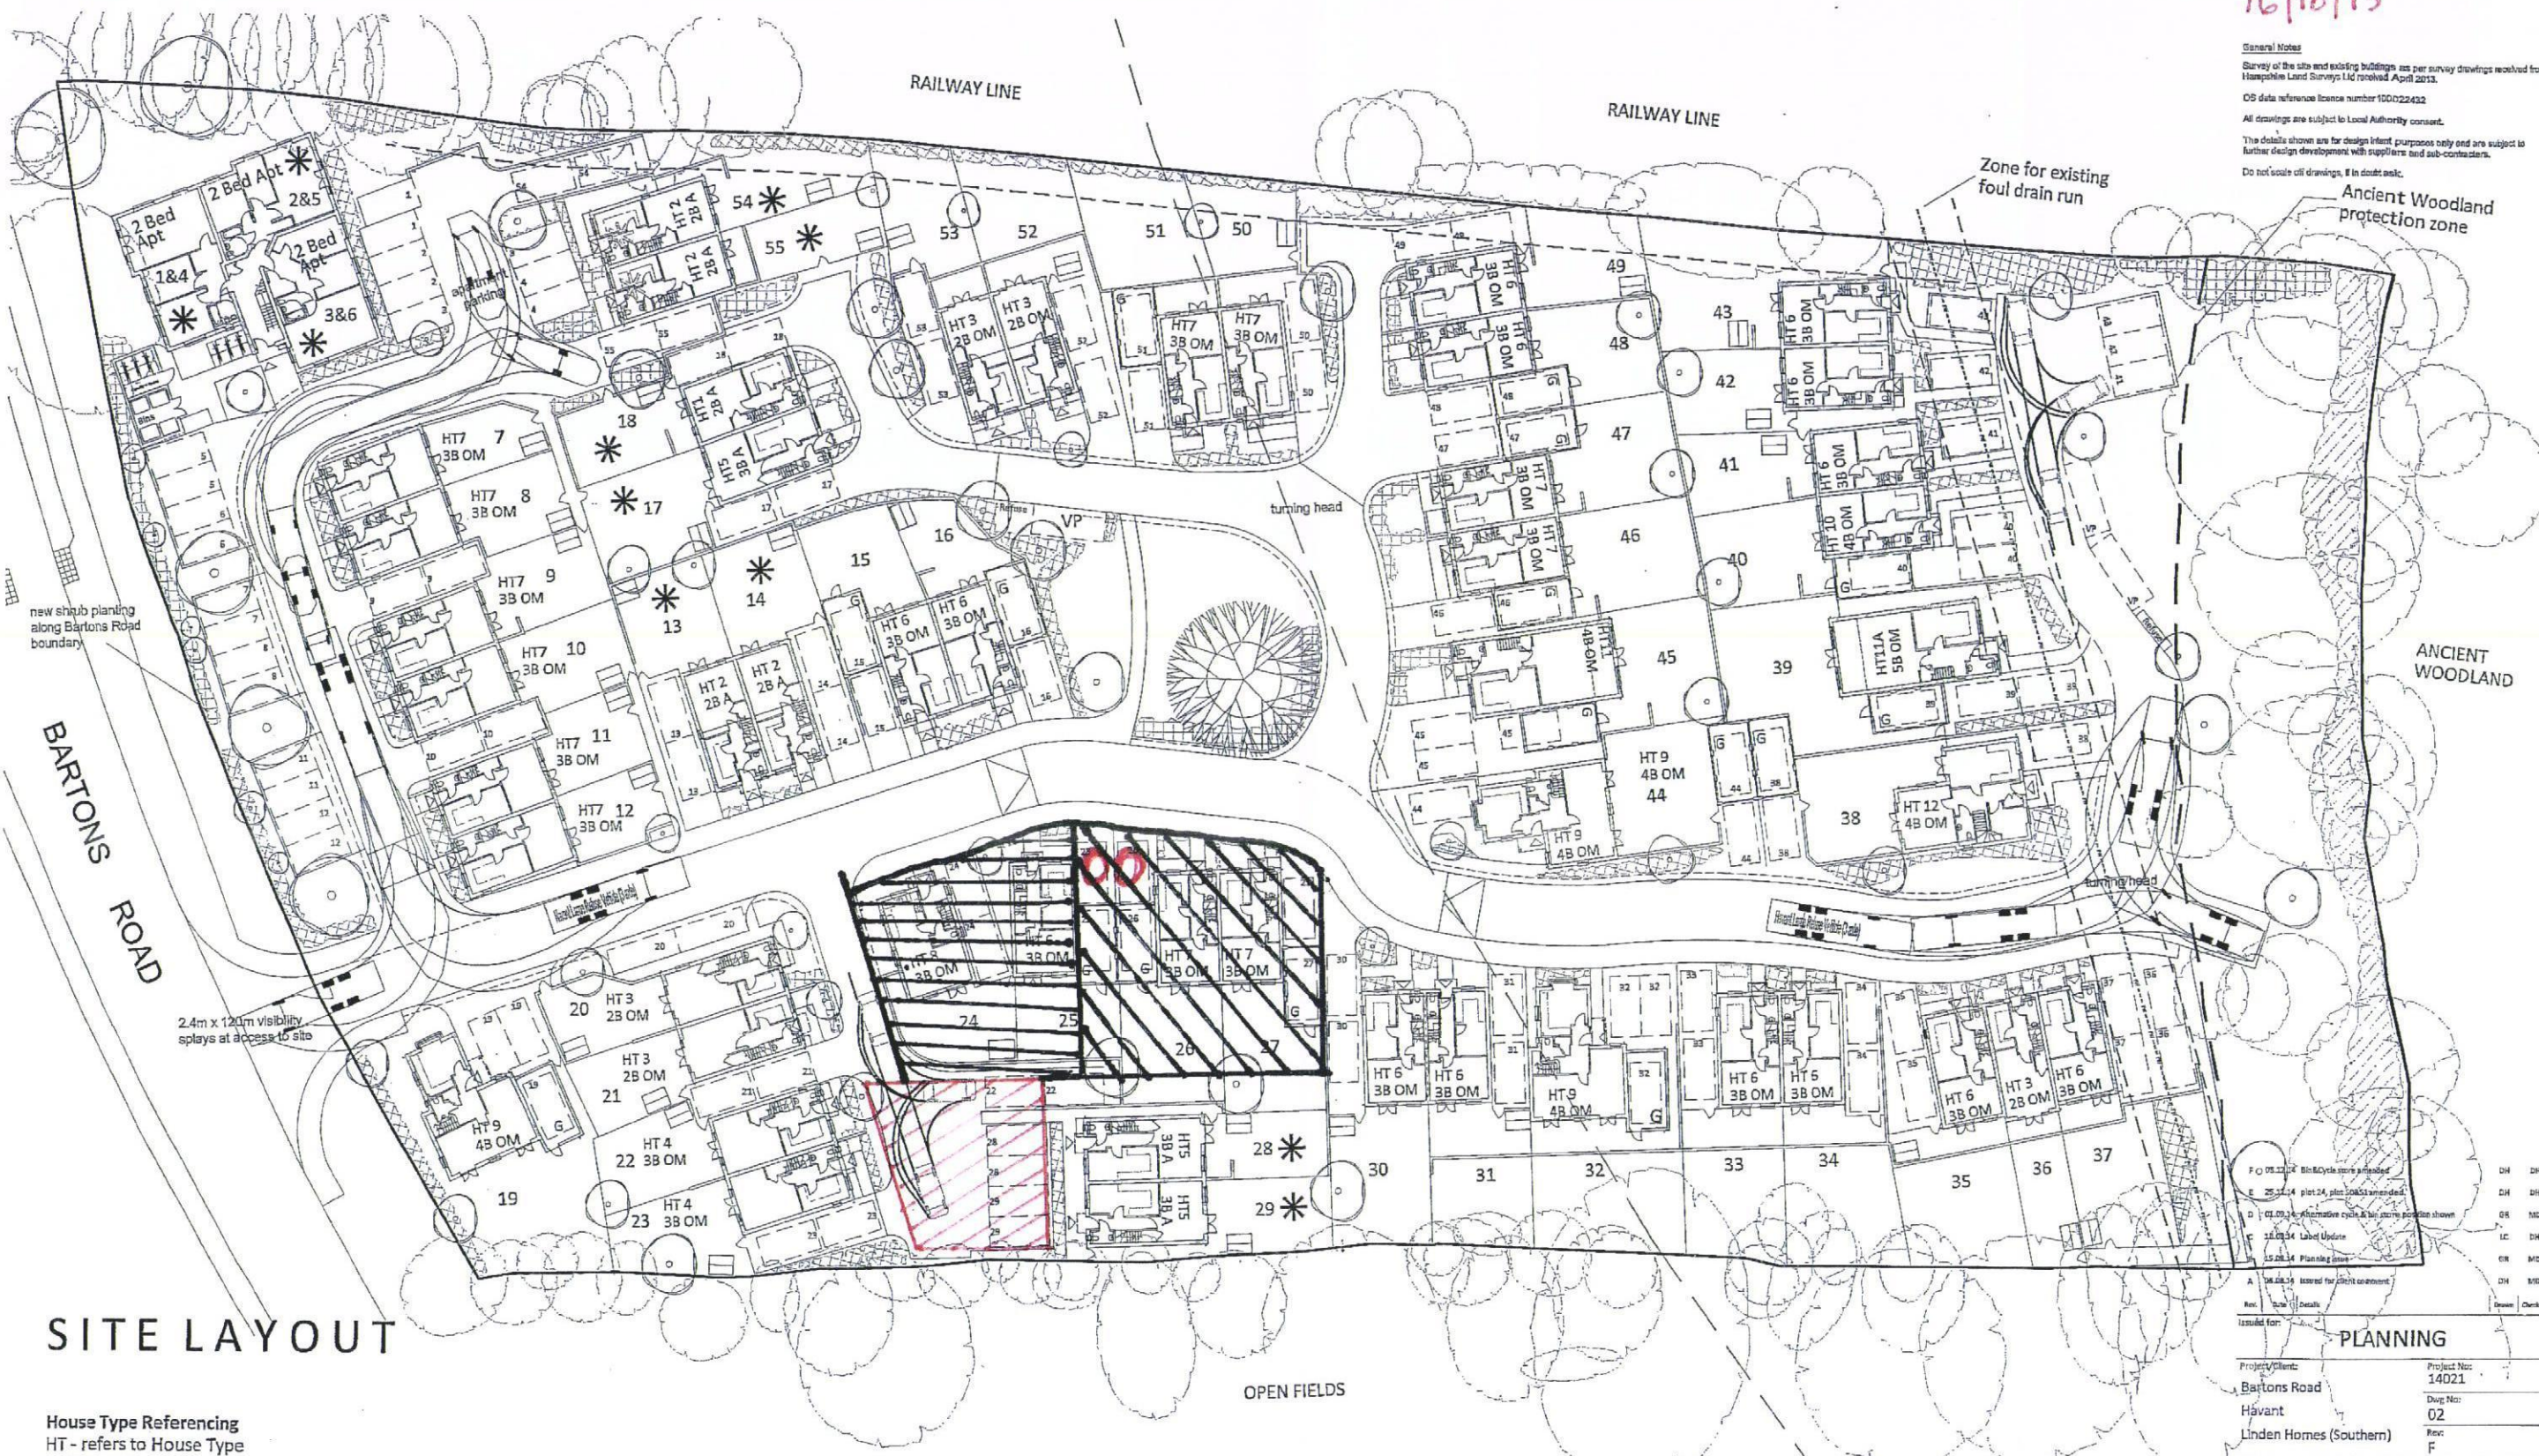


SITE LAYOUT

House Type Referencing
HT - refers to House Type
2B/3B/4B/5B - refers to number of bedrooms
OM - refers to Open Market
A - refers to Affordable Units

For extent of root protection areas refer to drawing number 14021/05
For highways access and visibility refer to Highway Consultants drawings (see Design and Access Statement)
Plots without garage to have 1.8 x 1.2 sheds - refer to dwgs no 14021/62A

- COMPOUND
- PARKING
- MATERIAL STORAGE
- SILO'S

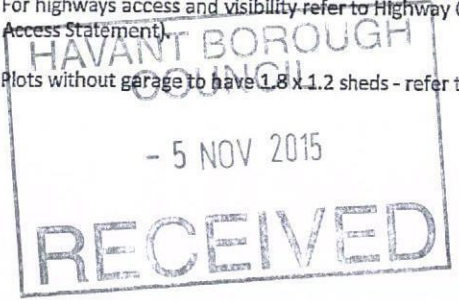

PLANNING	
Project/Client:	Project No:
Bartons Road	14021
Havant	Drawn No:
Linden Homes (Southern)	02
	Rev:
	F
Drawings:	Scale:
Site Layout	1:250 @A1
	Drawn By:
	DH
	Date:
	08.08.14
	Checked By:
	MD
	Date:
	08.08.14

Havant Borough Council
East Hampshire District Council
LPA Boundary



0 5 10 15m
Scale 1:250



15 Glasshouse Studios, Fryern Court Road, Fordingbridge
Hampshire, SP6 1QX
T: (01425) 655806/653639
E: info@brightspacearchitects.co.uk
Registered Office: 17 Fordingbridge Road, Fordingbridge, Hampshire, SP6 1QX. Registered Number: 072998