




PHYSICAL SCALE IN METERS @ 1:100

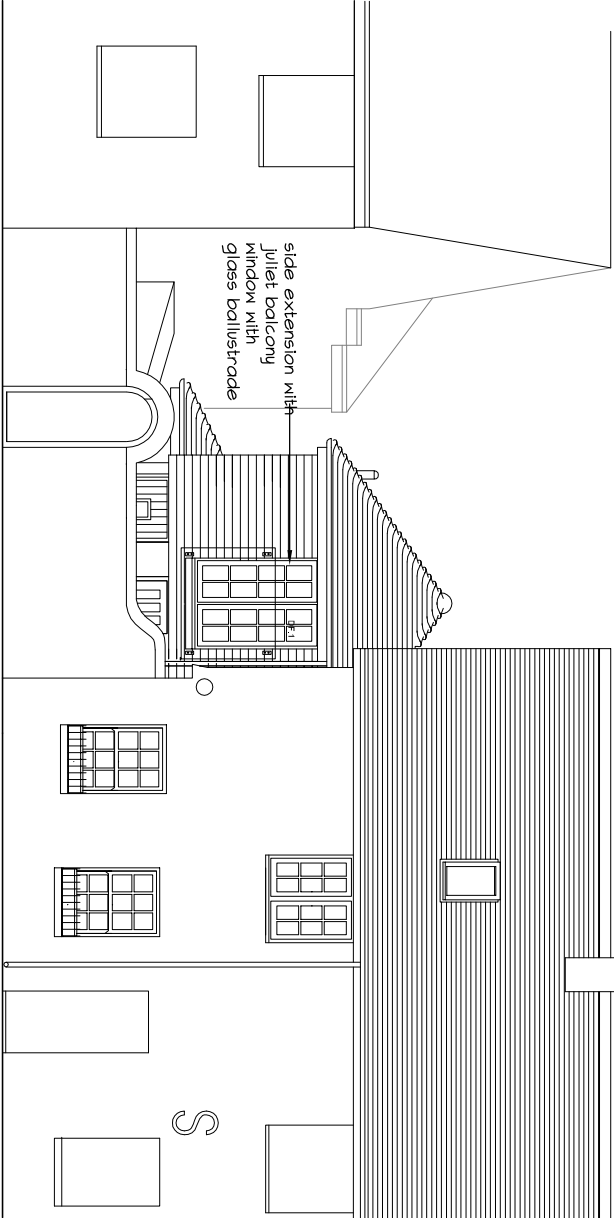


Proposed South (Street Elevation)

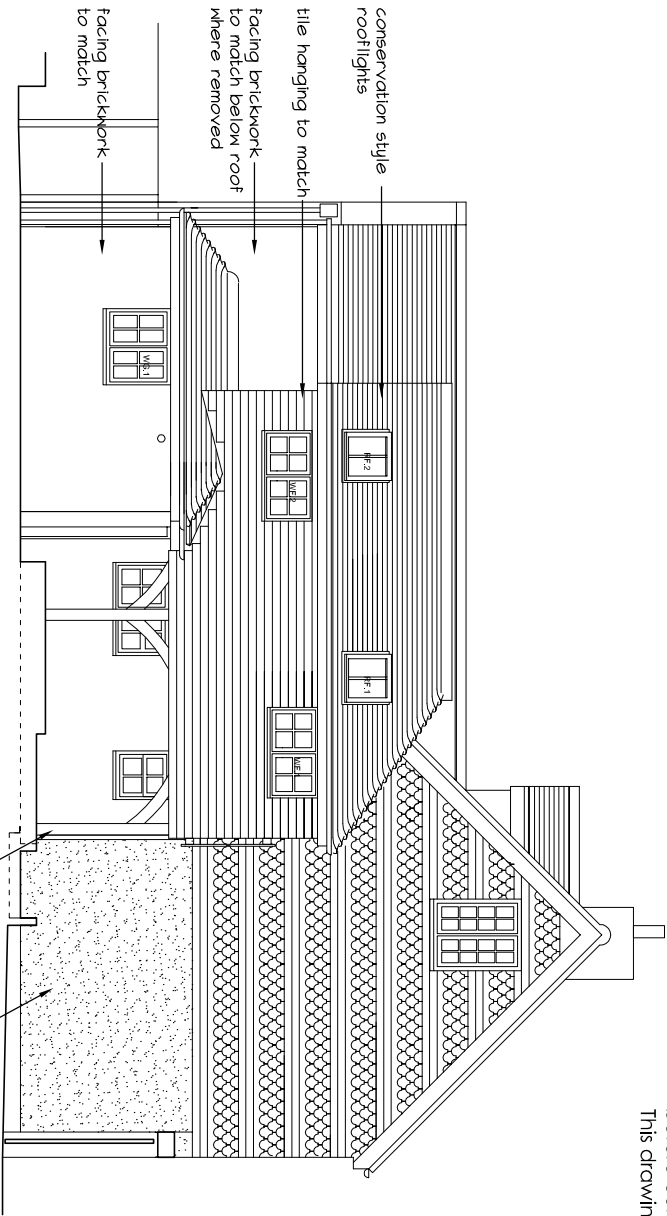


Proposed West

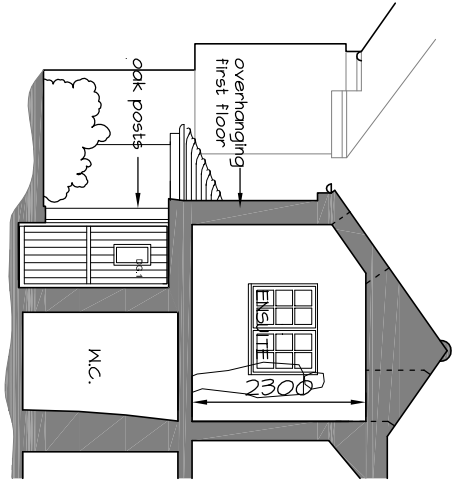


Proposed Section

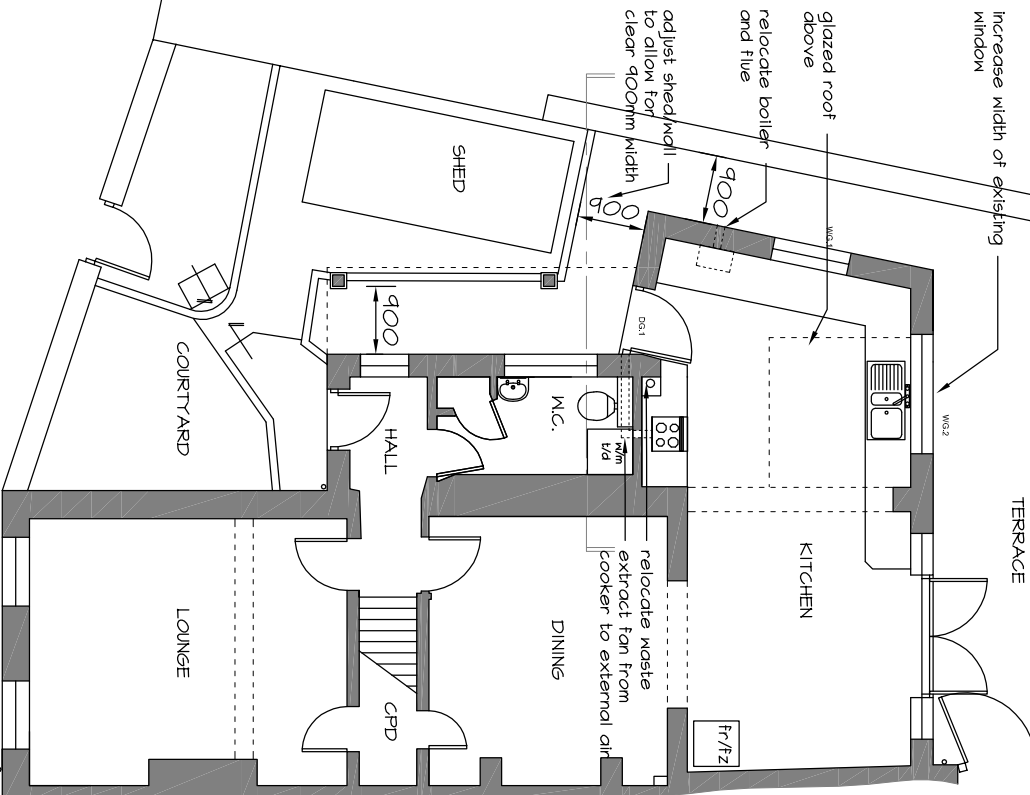


Proposed Ground

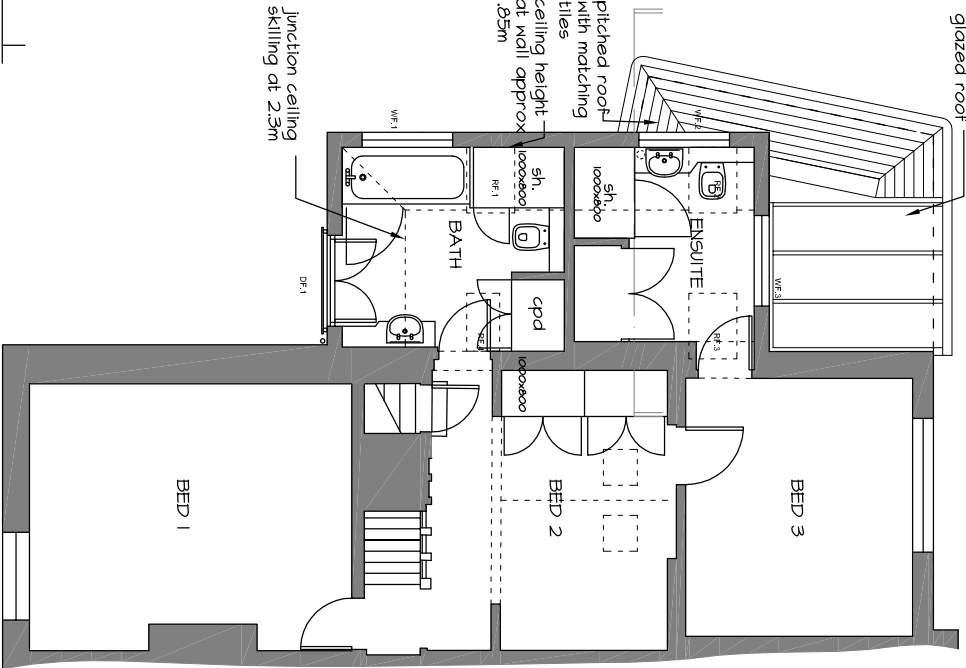

Proposed First

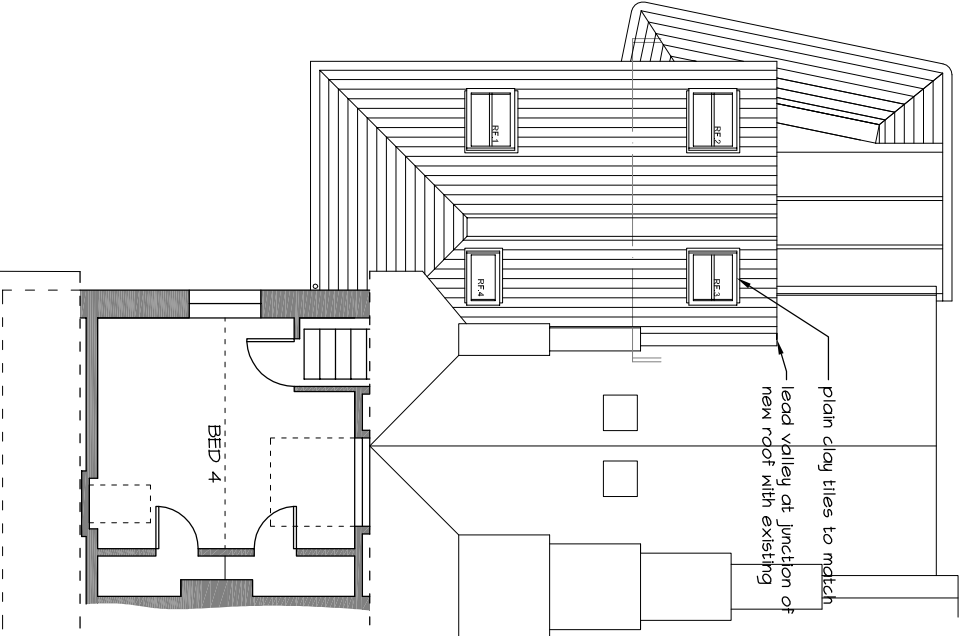

Proposed Roof

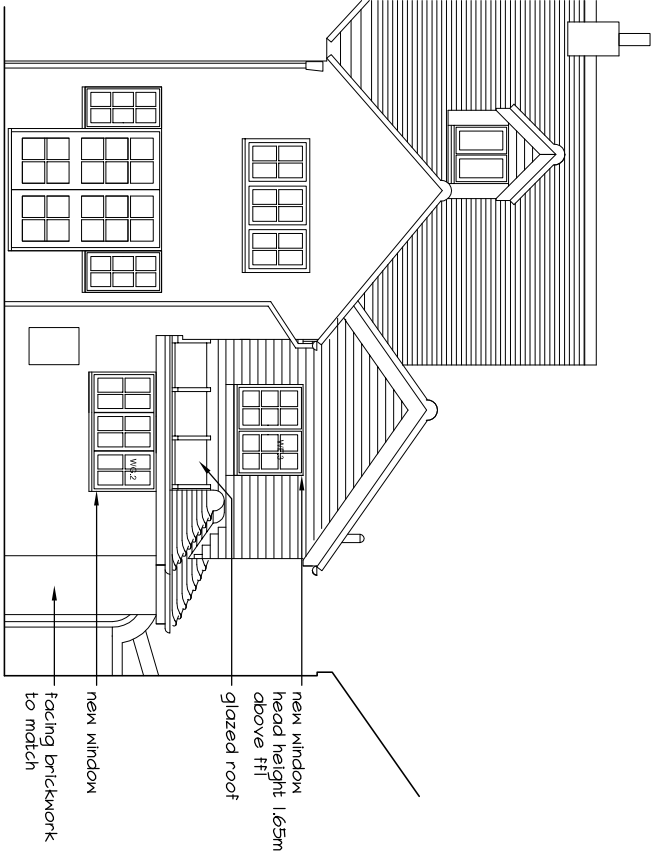

Proposed North

NOTES:
This drawing has been produced solely for PLANNING/DESIGN.
Do not Scale from this Drawing except for planning purposes.
Any drainage shown is presumed and to be checked on site
before commencement of works.
This drawing is the copyright of MF Designs Ltd.

G: Door and window reference numbers applied to new works - 02.09.2015
F: Glazed roof to rear only - 20.07.2015
E: Glazed roof/re-render to site elevation - 17.07.2015
D: Additional windows to west/relocated hob - 10.07.2015
C: Additional windows to west/relocated hob - 10.07.2015
B: Amendments following meeting with JT - 08.05.2015 and email 19/05/2015
A: Amendments following email 15.04.2015

mf designs ltd

Chartered Architects

52 King Street • Emsworth • Hampshire • PO10 7AZ
Director: Martin Farrer RIBA • Co Registration No.4507379

Date: April 2015
Scale: 1:100

Job No: 3125
Dwg No: P_01 G



EXTENSION & ALTERATIONS - 16 Langstone High Street, Havant. PO9 1RY

