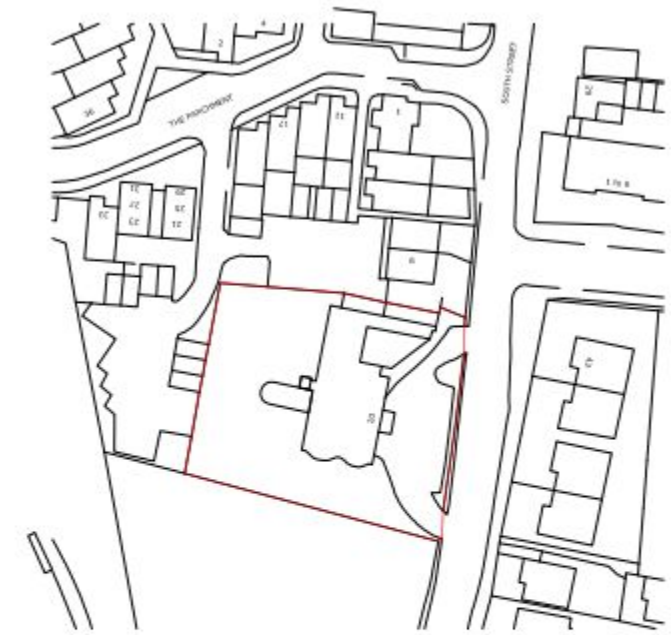

Ordnance Survey (c) Crown Copyright 2014. All rights reserved. Licence number 100022432

OS Plan (1:1250)

1:1250 scale

0 10m 20m 30m 40m 50m 60m

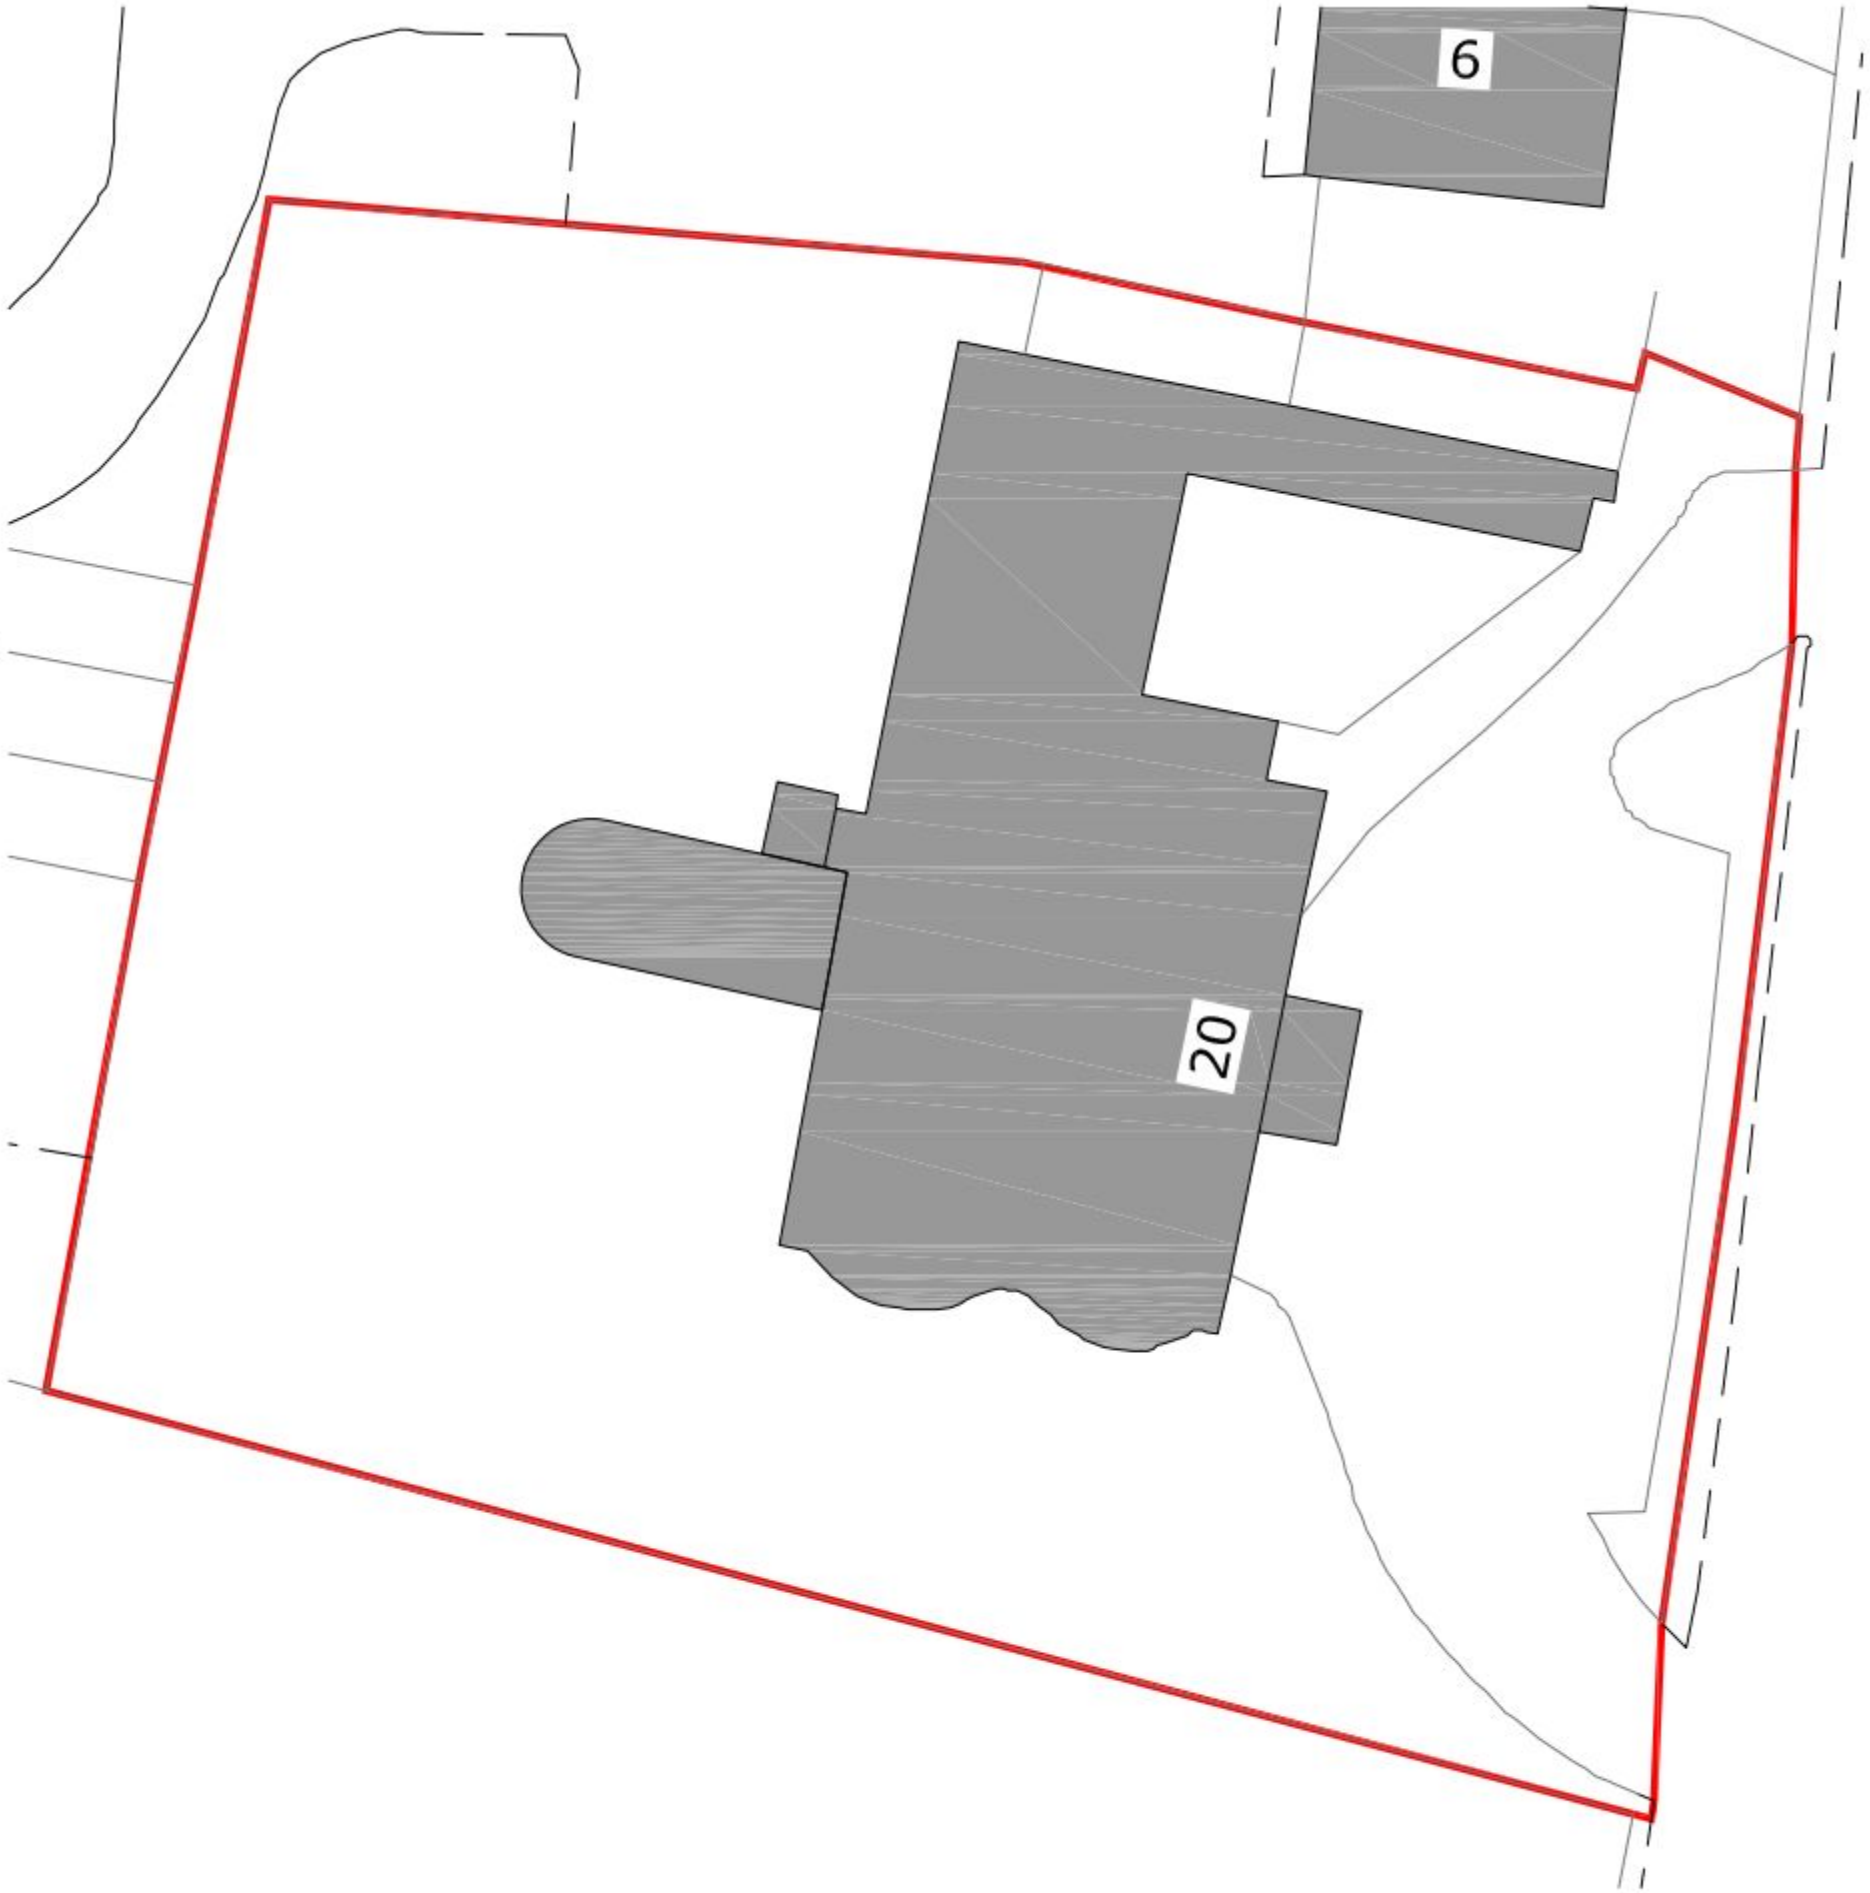

Existing Site Plan (1:200)

1:200 scale

0 5m 10m

NOTES

GENERAL NOTES:
1. THIS DRAWING IS TO BE READ IN CONJUNCTION WITH THE OTHER RELEVANT CONSULTANTS DRAWINGS.
2. ALL THE WORKS ARE TO CONFORM TO THE CURRENT BUILDING REGULATIONS.
3. REFER TO A SEPARATE DOCUMENT FOR THE DESIGNERS RISK ASSESSMENT.
4. ALL WORKS OR MATERIALS INDICATED ON THIS DRAWING ARE TO BE TO THE LATEST RELEVANT BRITISH STANDARDS AND CARRIED OUT IN ACCORDANCE WITH THE BRITISH STANDARDS CODES OF PRACTICE OR RECOGNISED INSTITUTE OR TRADE ASSOCIATION RECOMMENDATIONS AND FIXING PATTERNS.

PLANNING

PLC ARCHITECTS
Brankesmere House
Queens Crescent, Southsea
Portsmouth PO5 3HT
Hampshire England
Tel: (023) 927 55 333
Fax: (023) 927 55 222
E-Mail: admin@plcarchitects.com
Web: www.plcarchitects.com

Client:
The Owen Agency

Project:
Change of Use application for
Hall Place, South Street,
Havant, PO9 1DA

Drawing Title:
Existing Site Plans

Drawn By	Date	Checked By	Date	Approved By	Date
db	Mar'14	pp	April'14		

Drawing No.	Revision	Scale
13.1946.100		as stated @ A3

PLC ARCHITECTS © COPYRIGHT RESERVED 2013
NOT TO BE SCALED. DIMENSIONS TO BE CHECKED ON SITE
SCALING ONLY FOR LOCAL AUTHORITY PURPOSES