

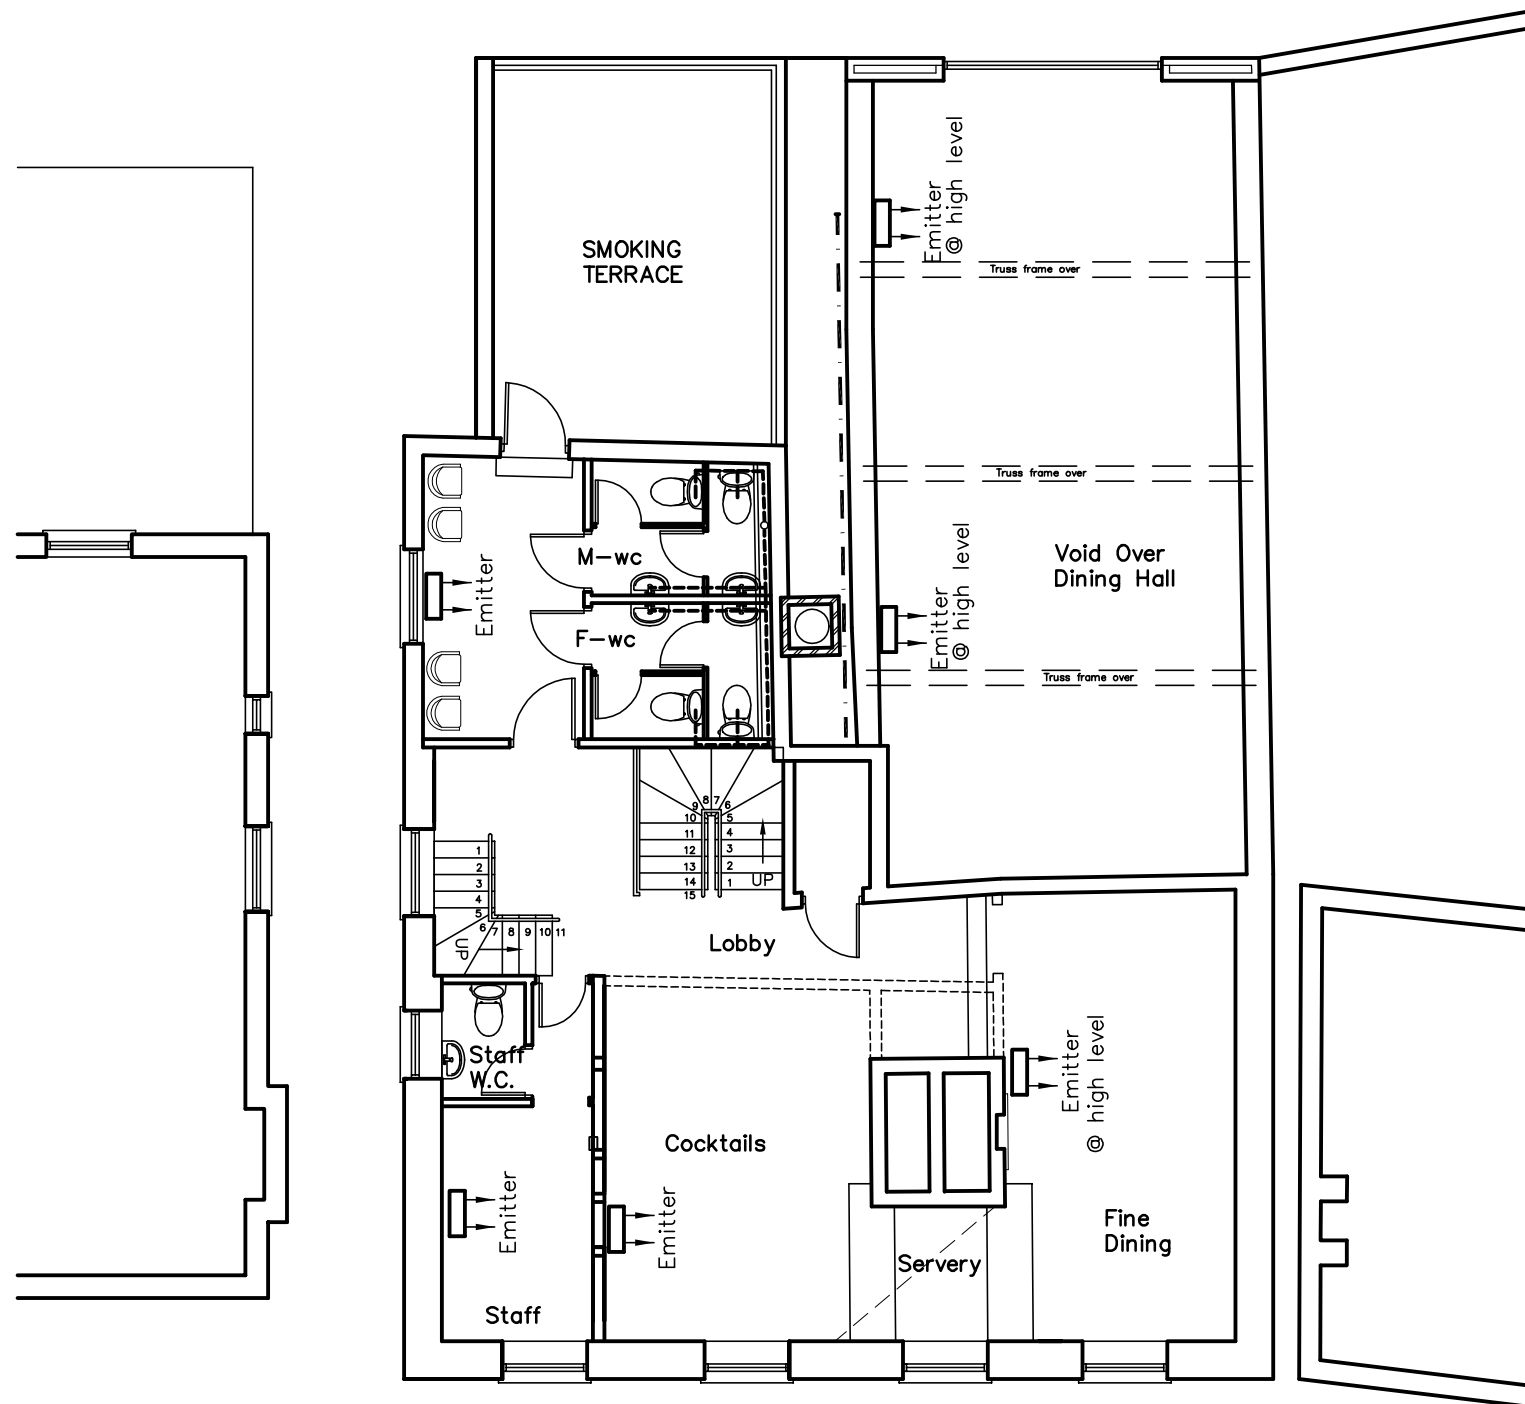


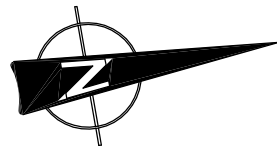

FIRST

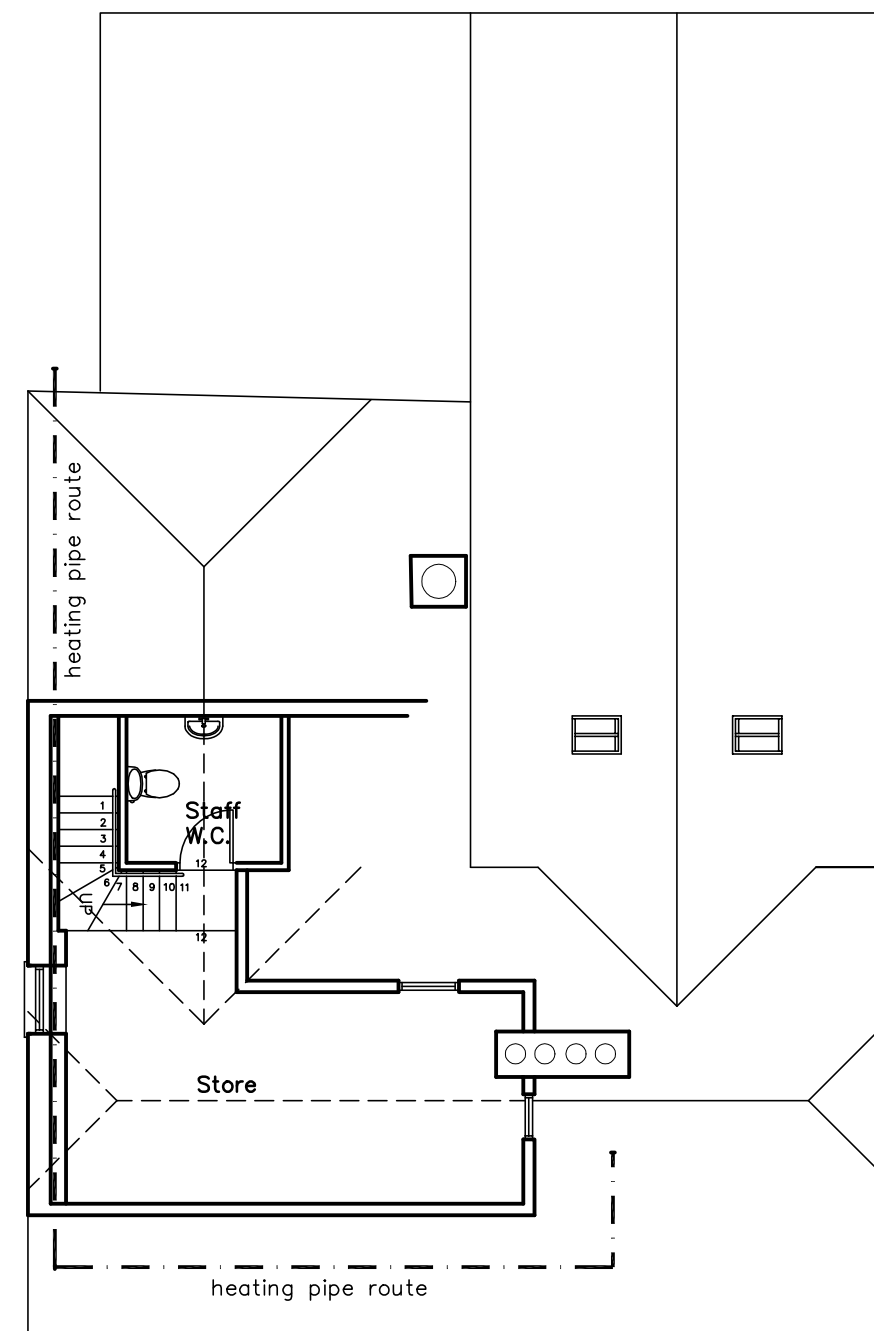

SECOND

HEATING

25 SOUTH STREET
EMSWORTH
PO10 7EG

Upper Floor
Heating Layout



Scale A3=1:100
Drawn MHC
Date 30/10/15

Revisions

A. HL condensers omit. 20/11/15
B.
C.

1456-318^A

metres

10

20

30