


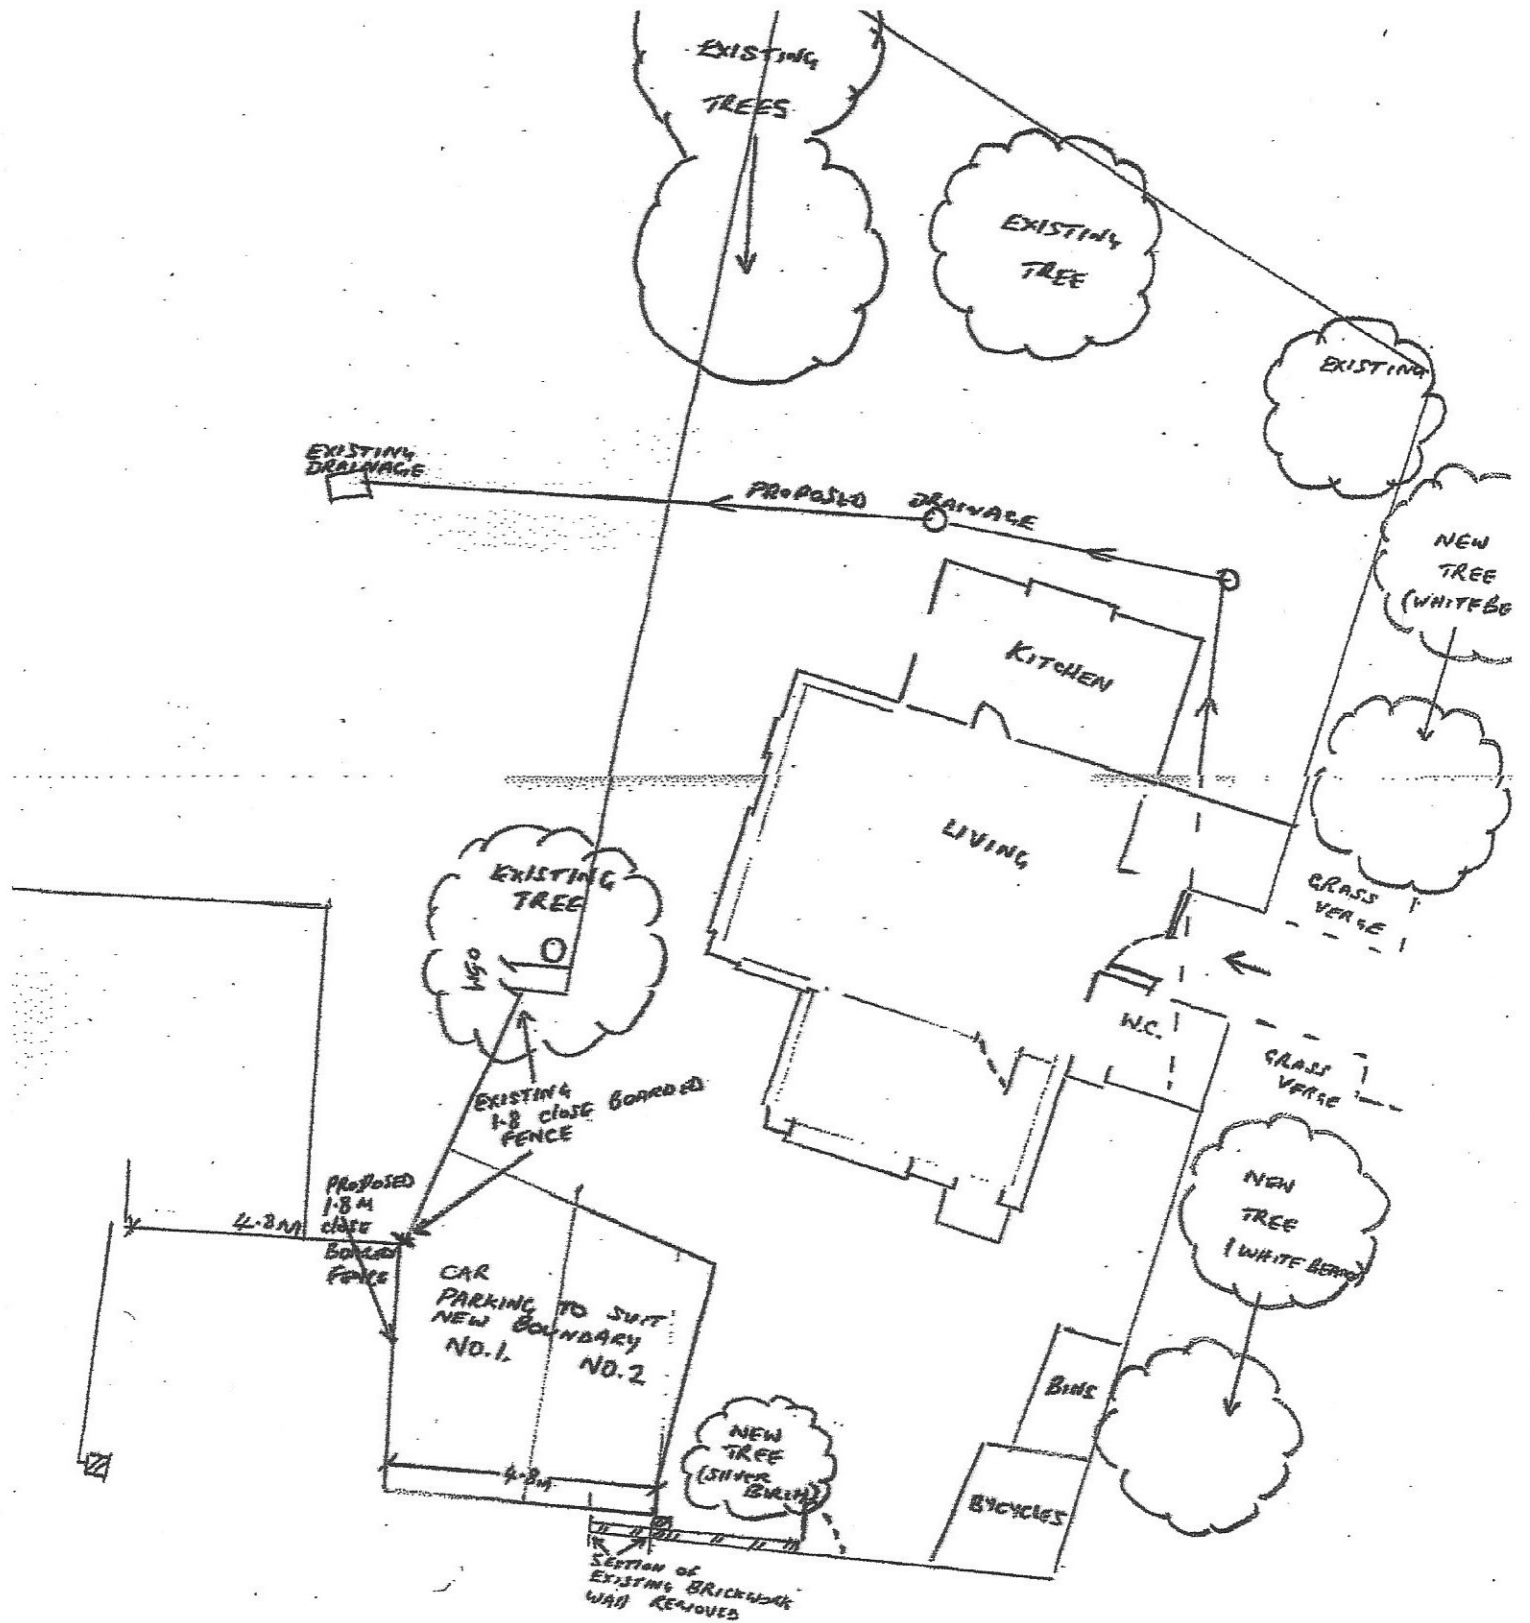

PROPOSED NEW HOUSE ADJACENT
NO. 1. LEIGH COTT HAVANT

GROUND FLOOR PLAN SEE DRAW 2169/018

1:100 @ A3

AMENDED BOUNDARY

DRAWN 30/3/16 No. 3036A

© T. FRIEDENHEIM