



PHYSICAL SCALE IN METERS @ 1:100


NOTES:
This drawing has been produced solely for PLANNING/DESIGN.
Do not Scale from this Drawing except for planning purposes.
Any drainage shown is presumed and to be checked on site
before commencement of works.

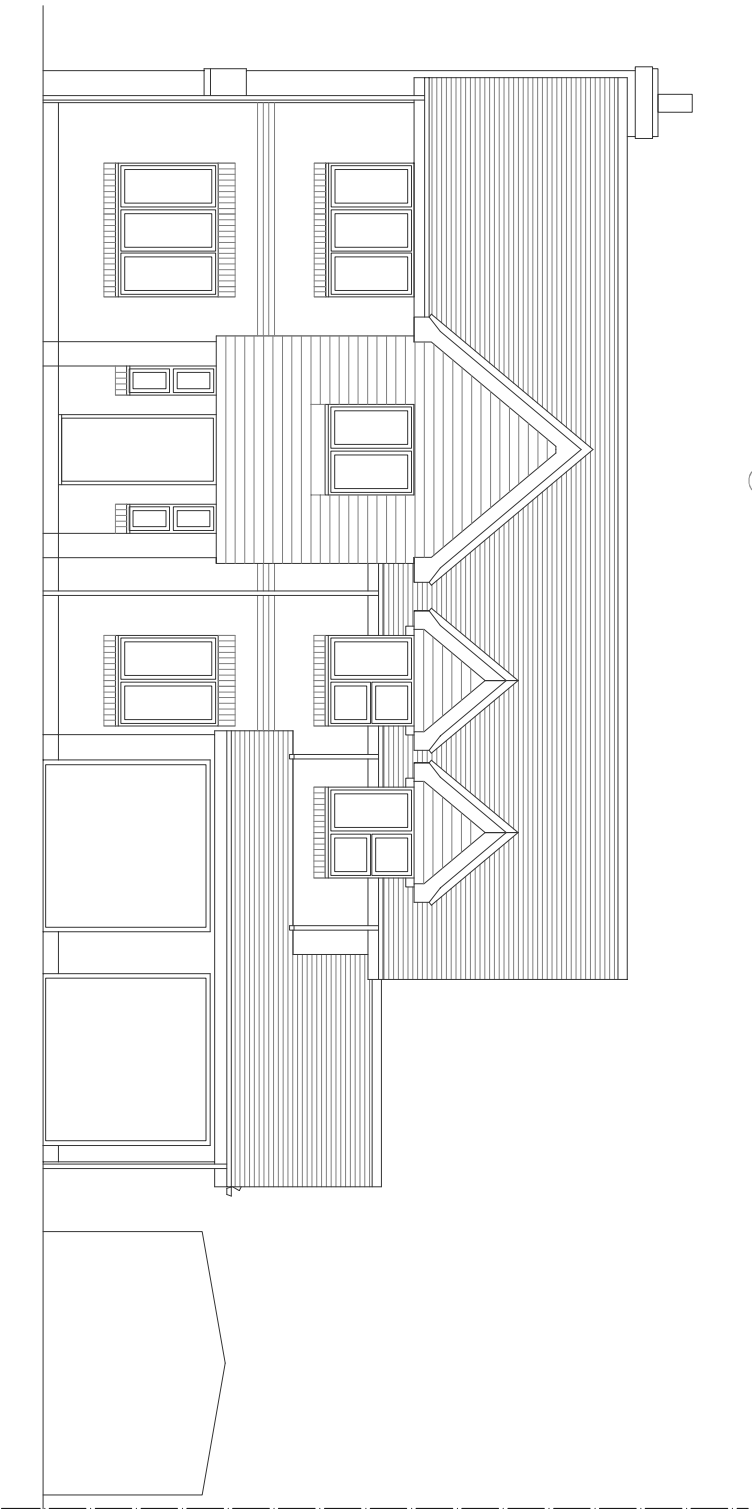


Existing South

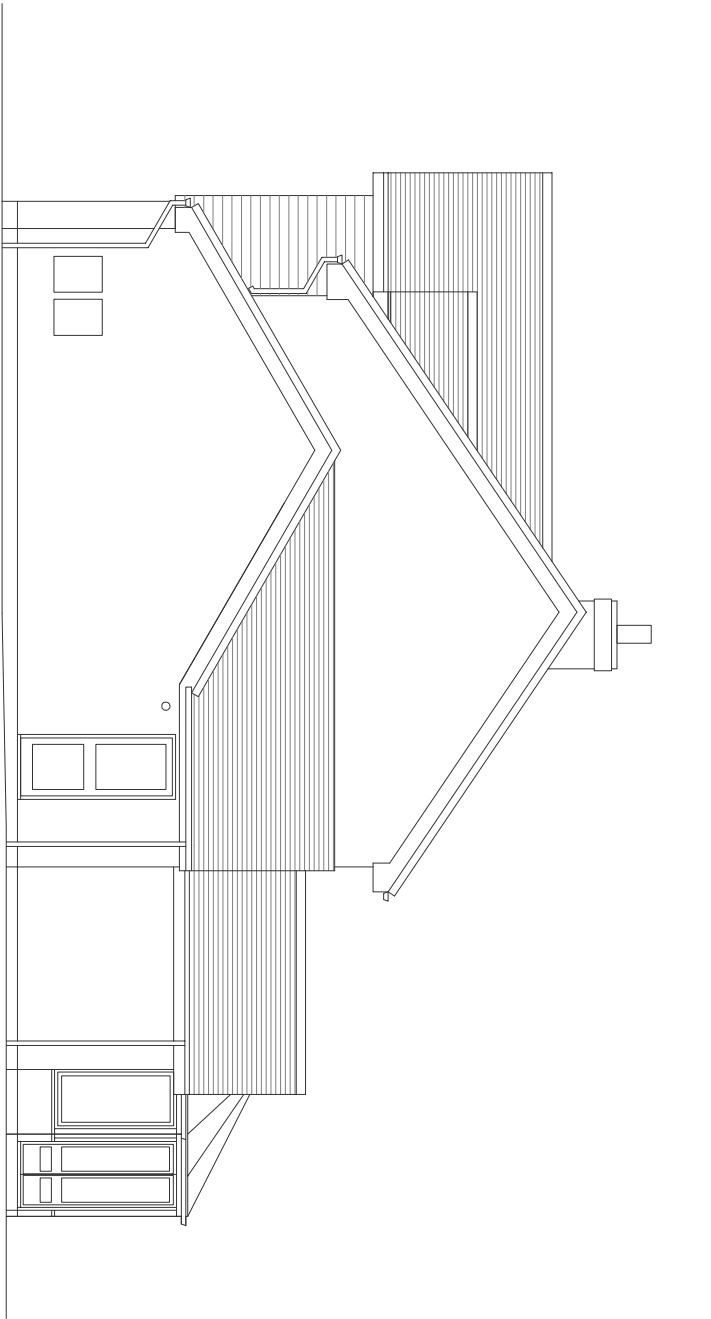

Existing East

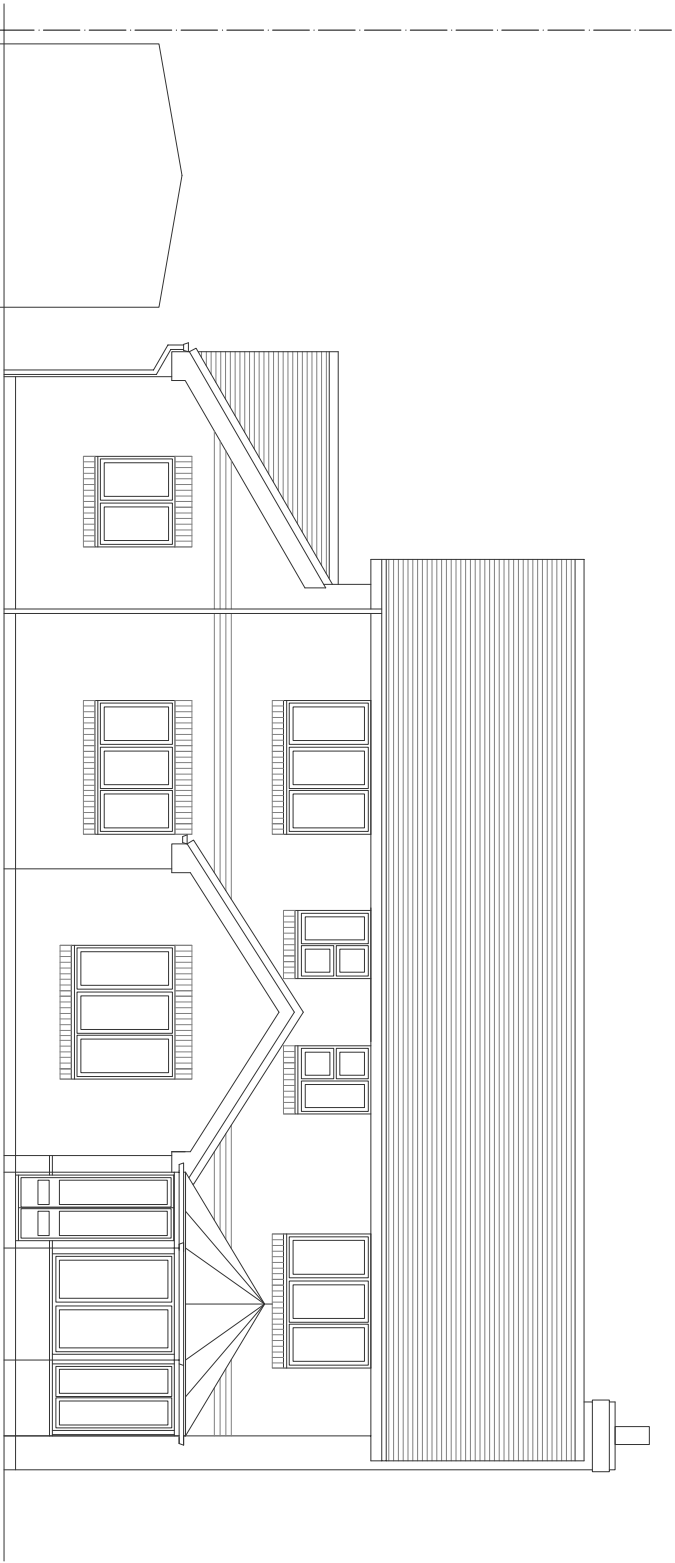

Existing North

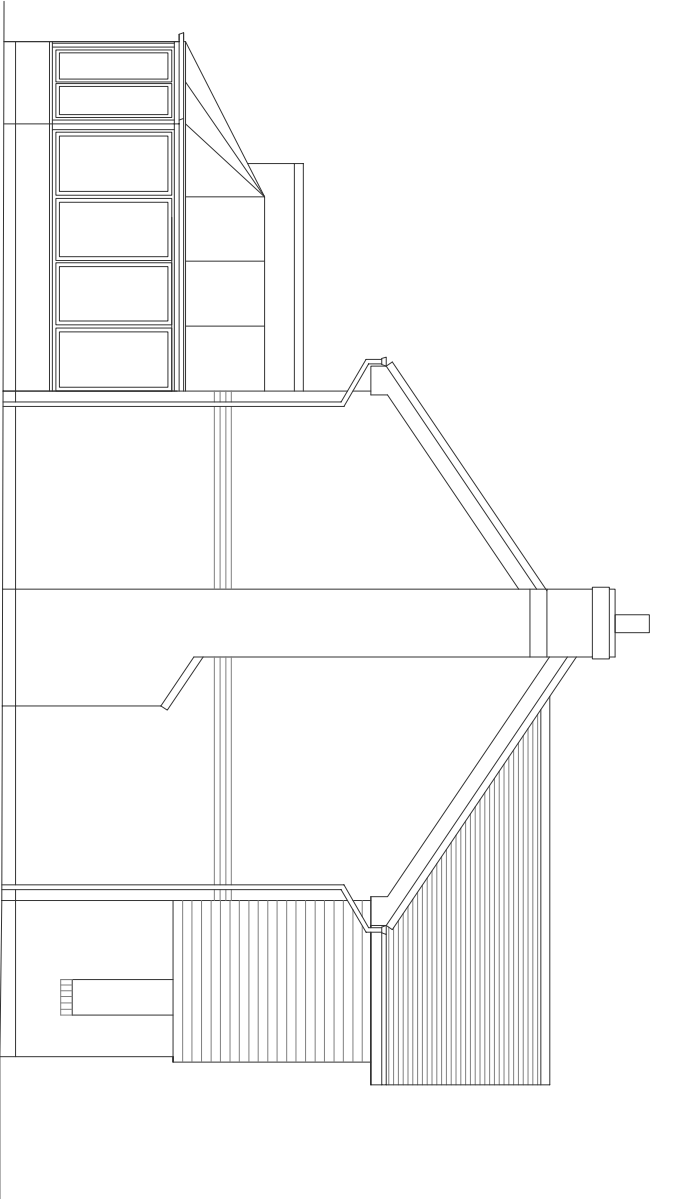

Existing West

EXISTING SURVEY - 18a Park Crescent, Emsworth. PO10 7NT

mf designs ltd

Chartered Architects



52 King Street • Emsworth • Hampshire • PO10 7AZ
Director: Martin Farrer RIBA • Co Registration No.4507379

01243 377766
admin@mfdesigns.org.uk

Date: Dec 2014
Scale: 1:100

Job No: 3119
Dwg No: EX_02