


NOTES:

This drawing has been prepared for the purpose of Planning and/or Building Regulations approval only, and is not to be used for any other purpose.


All dimensions to be checked on site and any discrepancy notified to The Martin Ralph Group. Written dimensions are to be used in preference to scaled dimensions.

This drawing is the property of The Martin Ralph Group and must not be reproduced, in part or whole, or deviated from, without their permission.

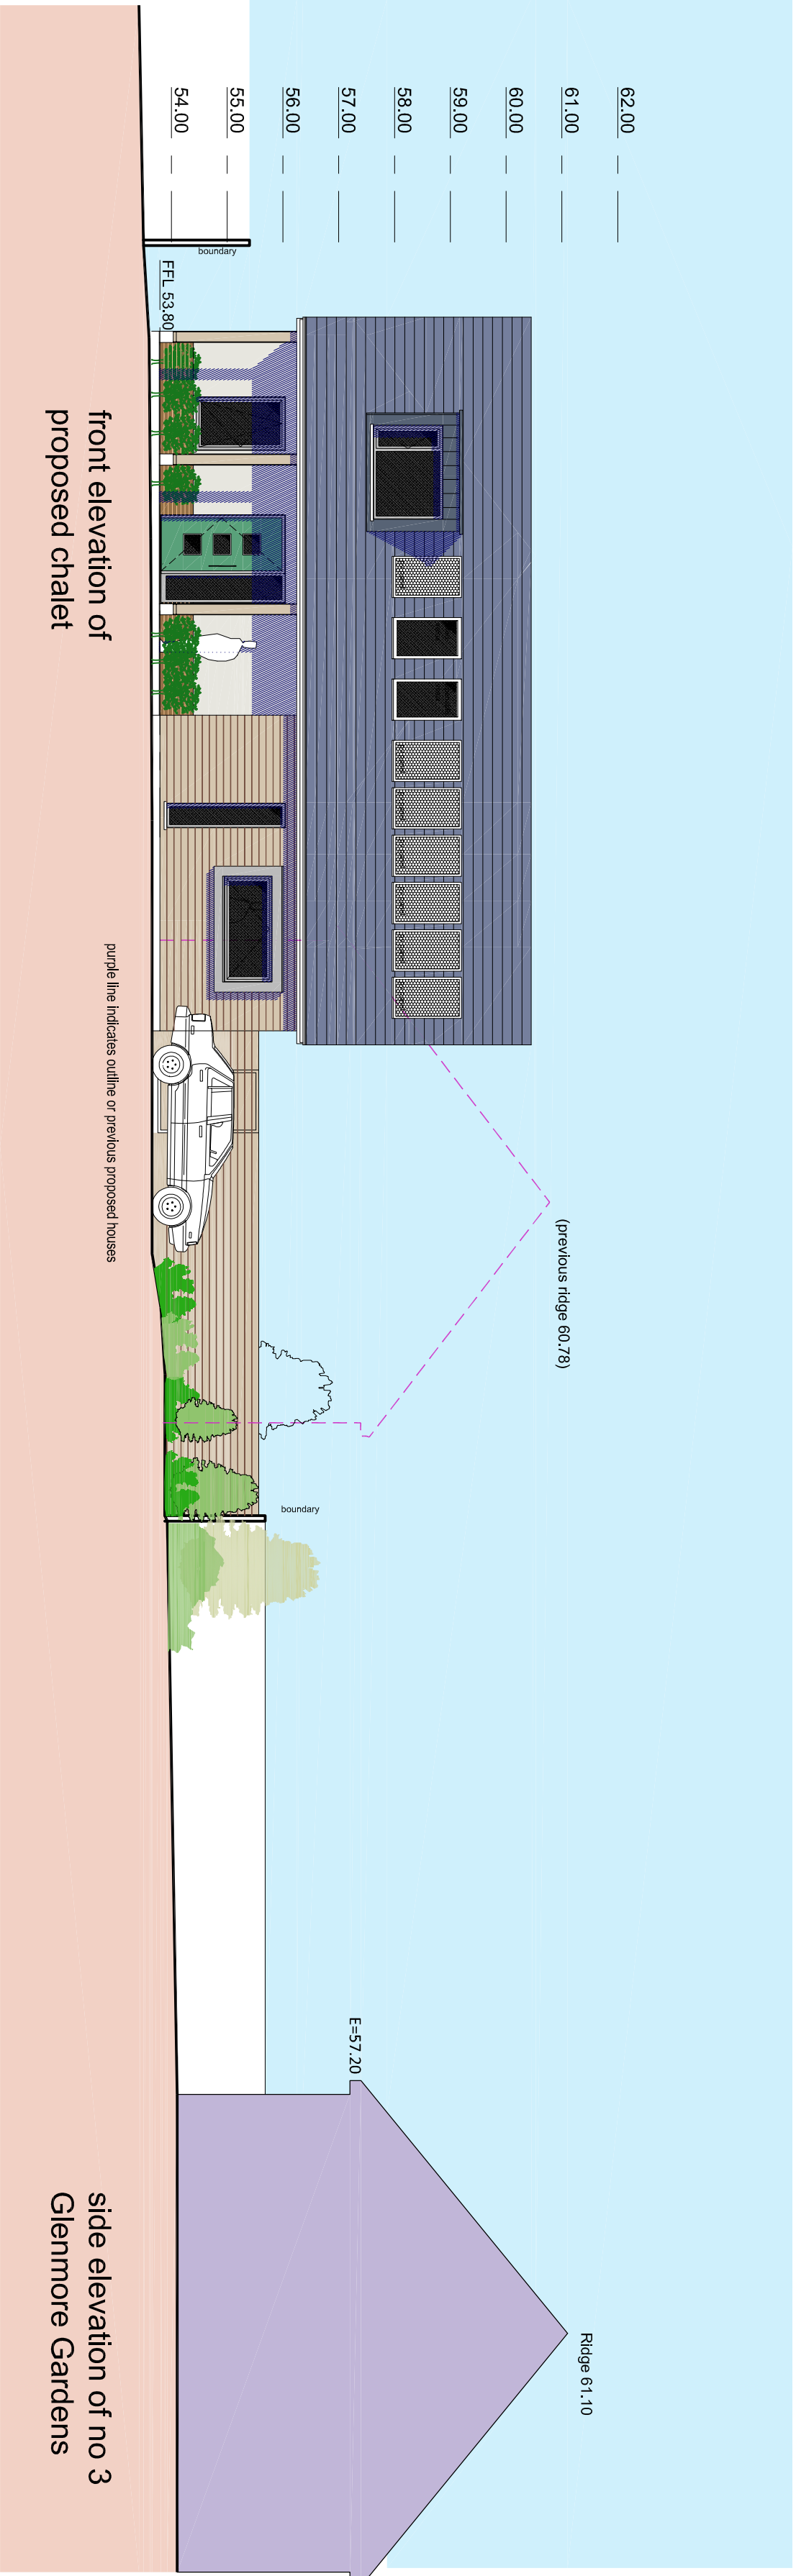


SITE SECTION AA AS PROPOSED

1:200

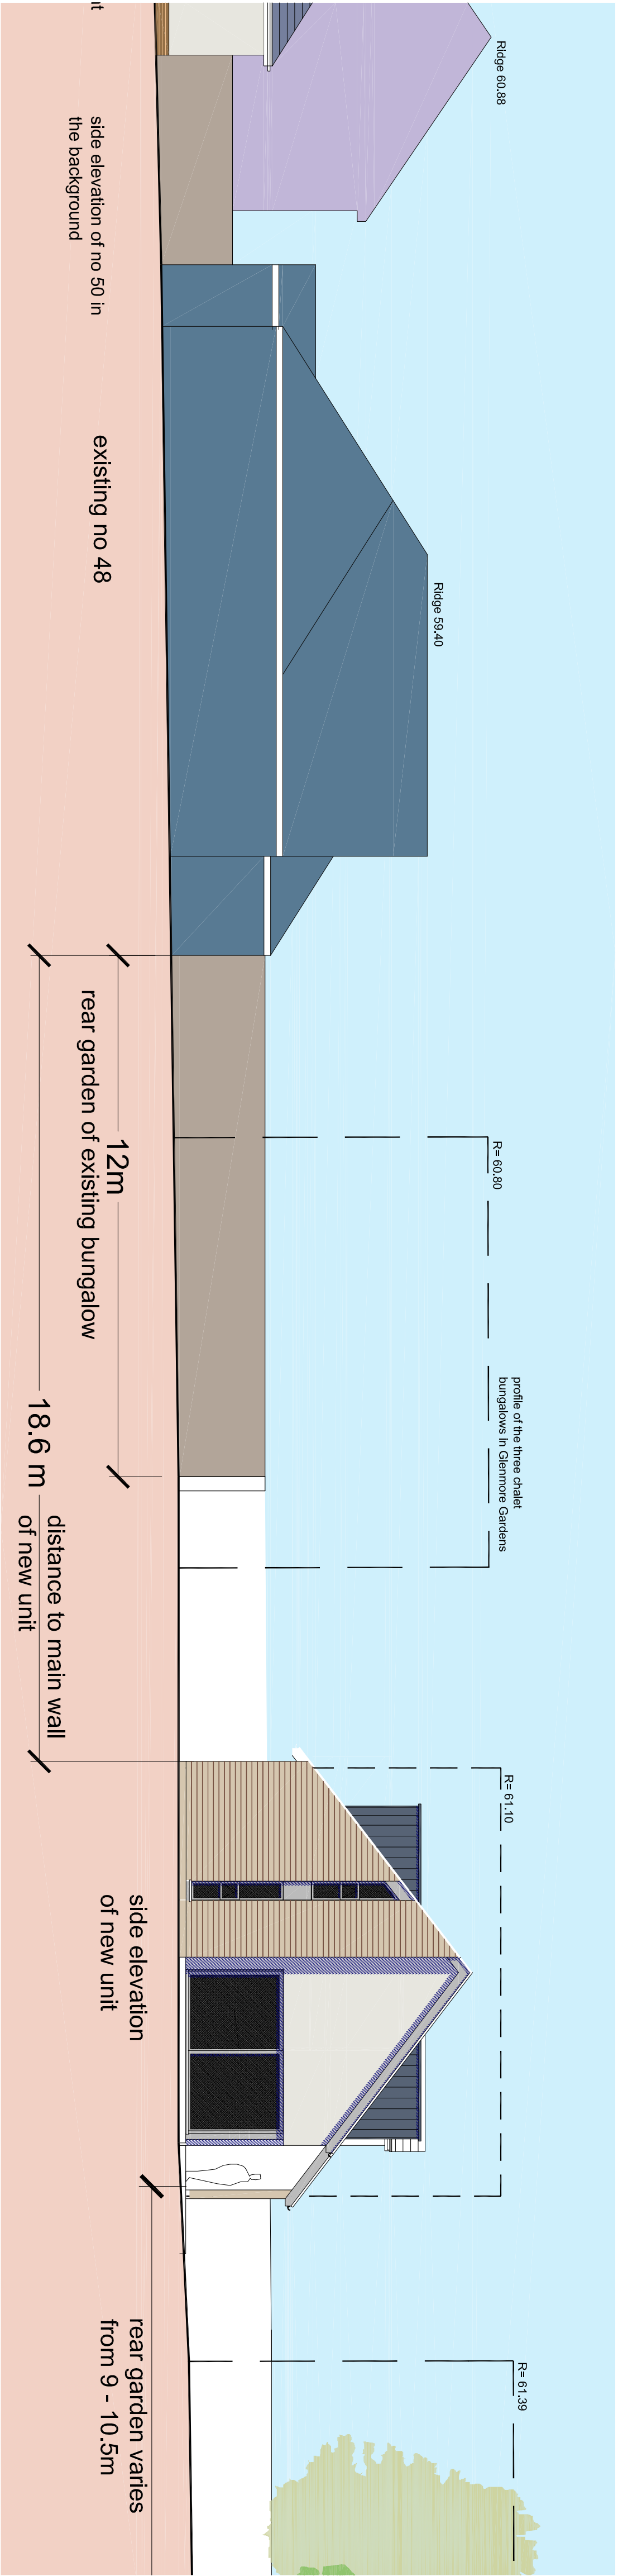

SITE SECTION BB AS PROPOSED - PARTIAL VIEW

1:200

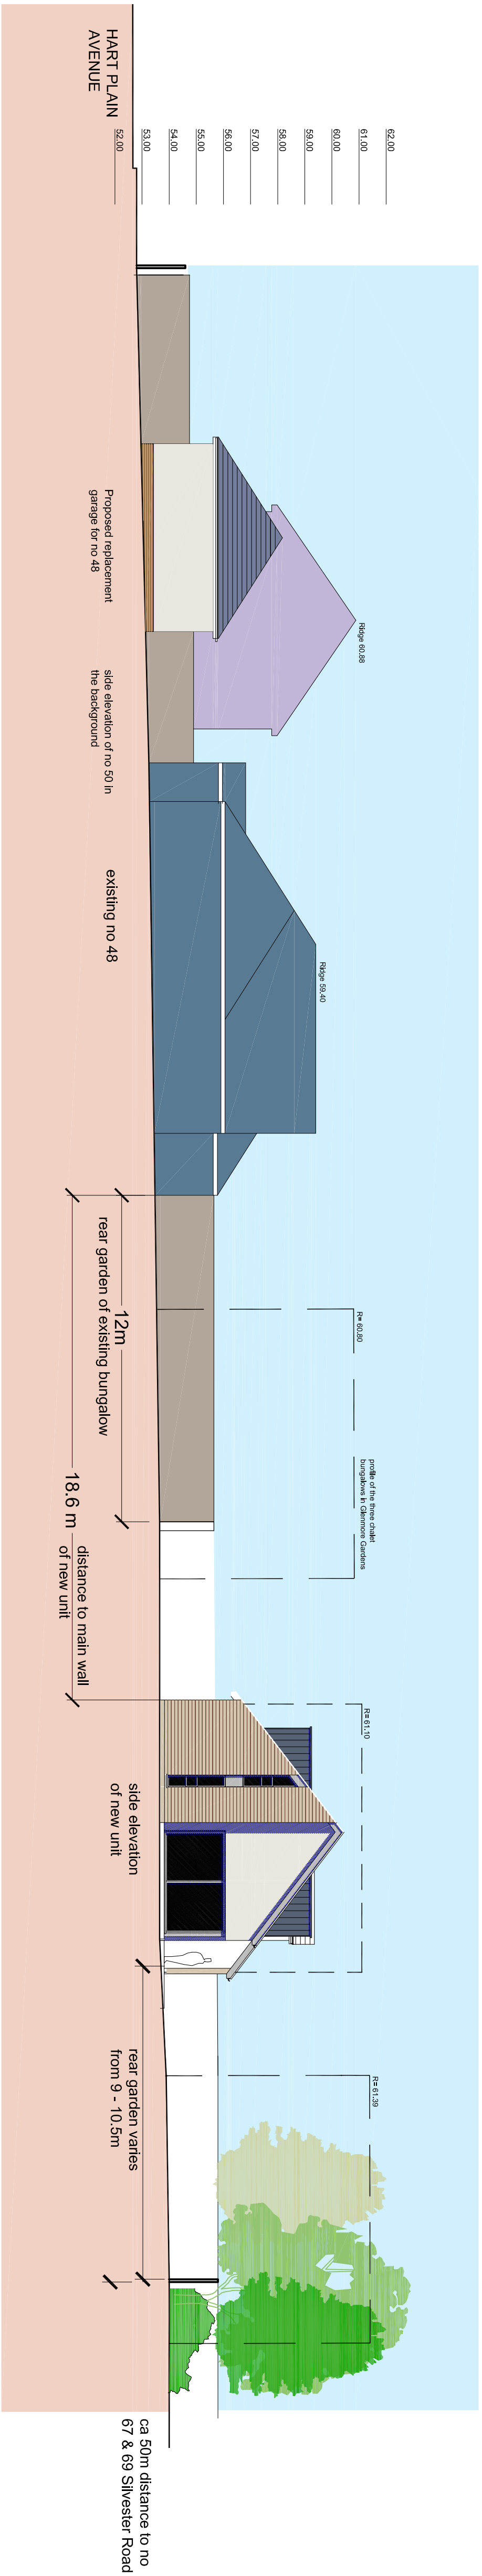

SITE SECTION BB AS PROPOSED

1:300

SITE SECTIONS 48 HART PLAIN AVENUE, WATERLOOVILLE

AMENDMENTS		DATE
B	Planning Application	20.08.15
A	Planning Amendment	22.01.15
CLIENT		
LANDMARK ESTATES LTD		
PROJECT		
PROPOSED NEW DWELLING 48 HART PLAIN AVENUE, WATERLOOVILLE		
DRAWING TITLE		
SITE SECTIONS AA & BB AS PROPOSED		
DATE		
20.09.2014		
SCALE		
1:200 & 1:300 @ A3		
DRAWING No.		REVISION
14A_067 011		B

11 Draiggon House
Hussar Court
Brambles Business Park
Portsmouth
Hampshire
POT 75F

www.martinralph.co.uk
Info@martinralph.co.uk
T. 023 9225 7711
F. 023 9225 7712

MARTIN RALPH

ARCHITECTS

RIBA

CHARTERED ARCHITECTS
SURVEYORS & ENGINEERS

Part of THE MARTIN RALPH GROUP