




PHYSICAL SCALE IN METERS @ 1:100

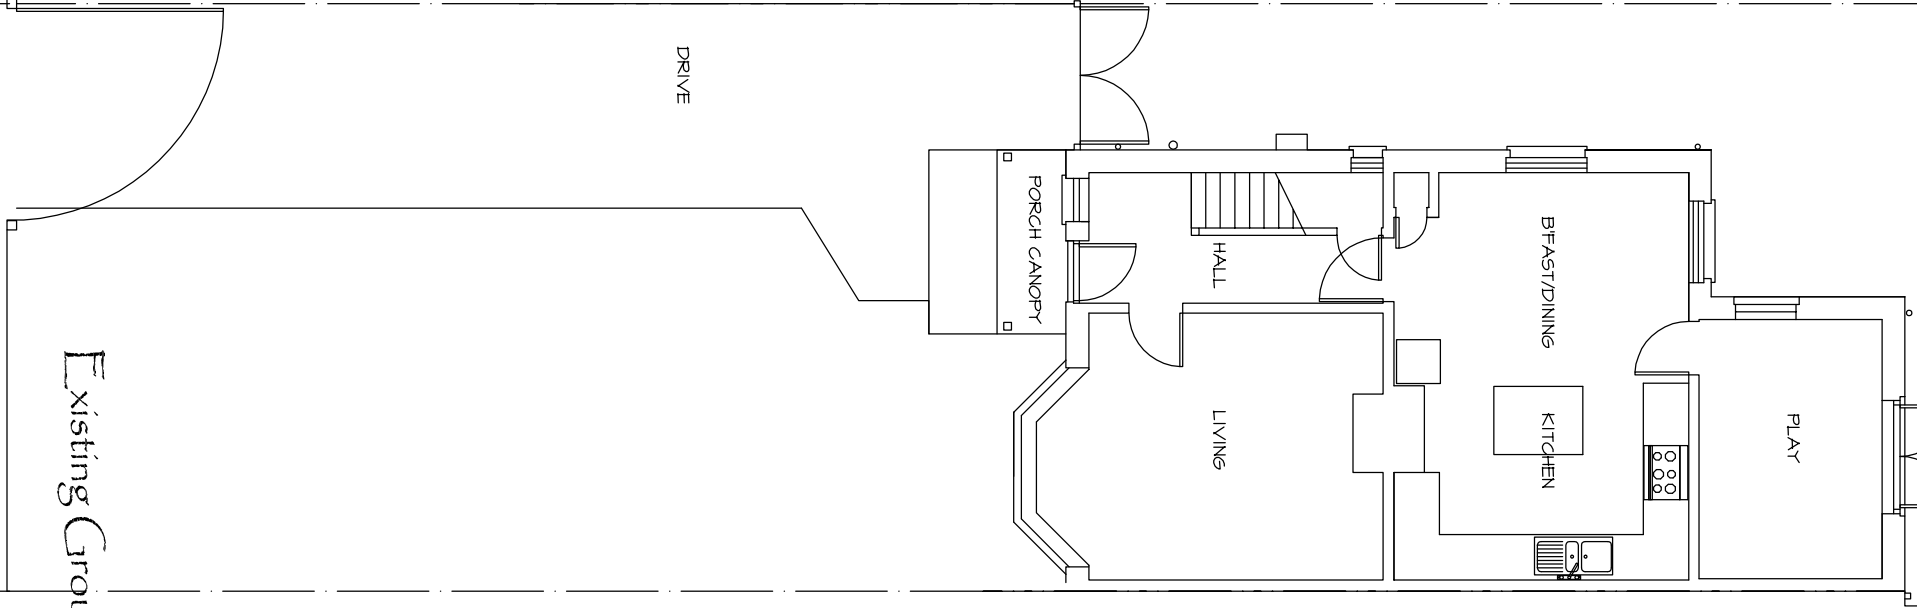


Existing Ground

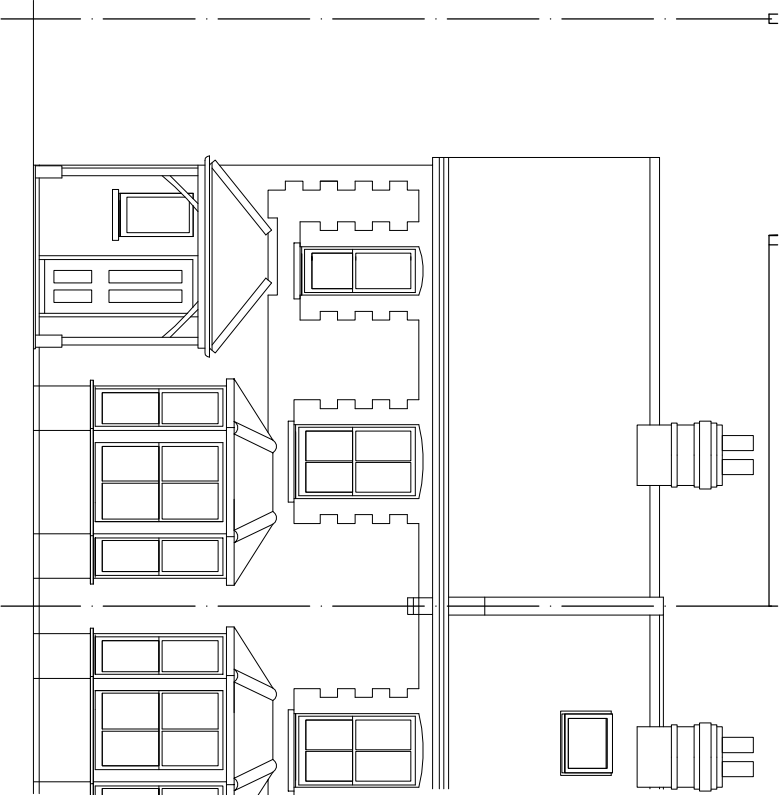


Existing South

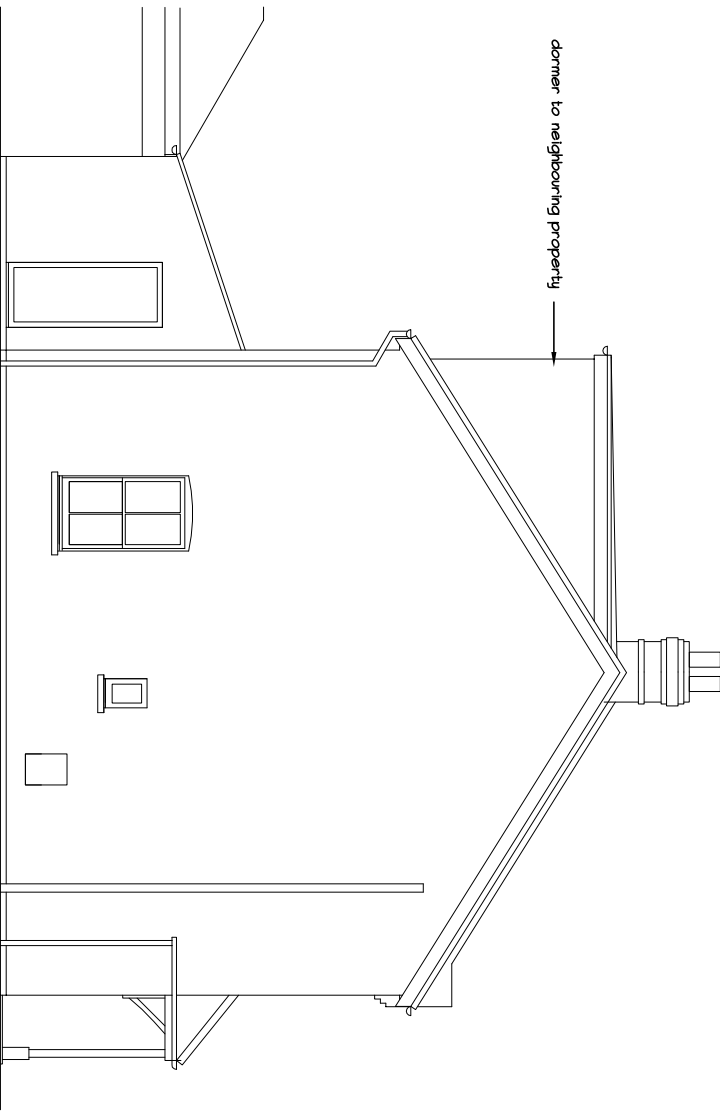


Existing West

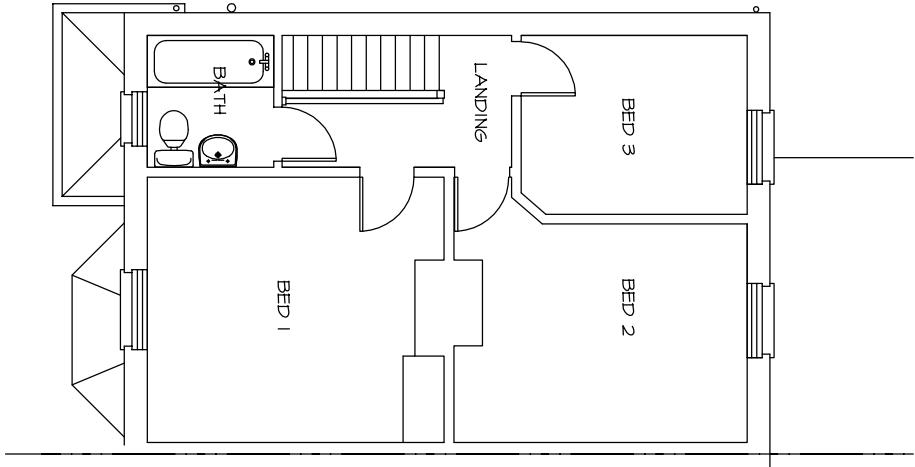

Existing First

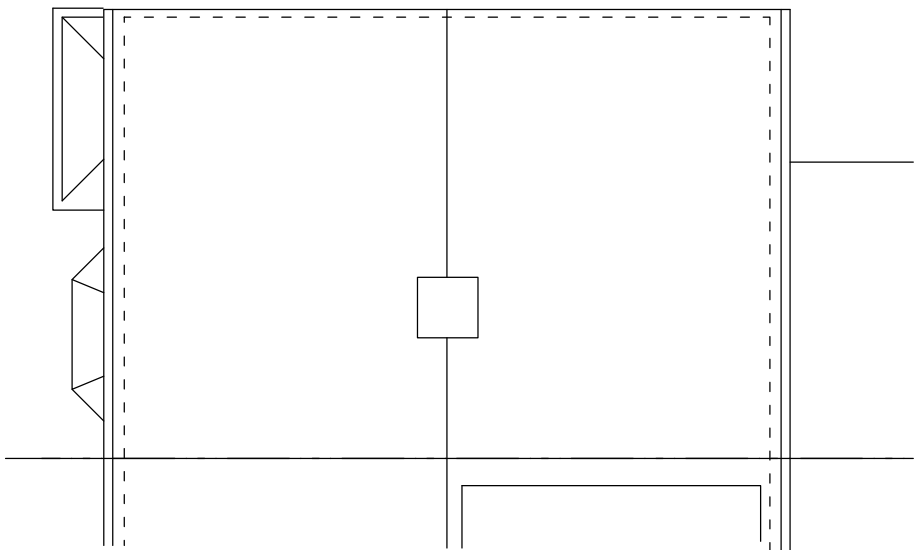

Existing Roof

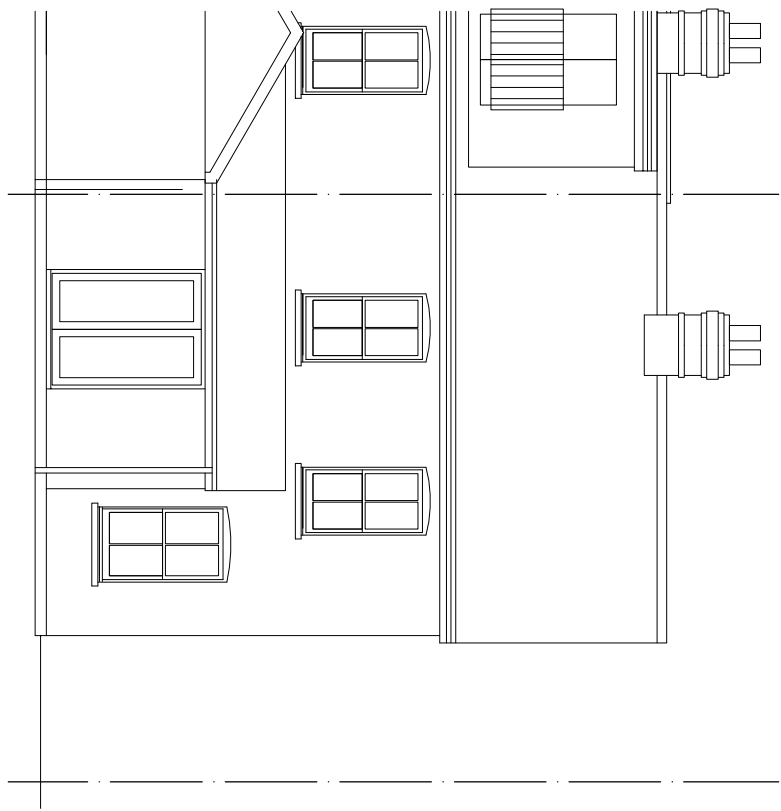

Existing North

EXISTING SURVEY - 597 Southleigh Road, Emsworth. PO10 7TE

NOTES:
This drawing has been produced solely for PLANNING/DESIGN.
Do not Scale from this Drawing except for planning purposes.
Any drainage shown is presumed and to be checked on site
before commencement of works.
This drawing is the copyright of MF Designs Ltd.

mf designs ltd

Chartered Architects



52 King Street • Emsworth • Hampshire • PO10 7AZ
Director: Martin Farrer RIBA • Co Registration No.4507379
Date: April 2015
Scale: 1:100

Job No: 3130
Dwg No: EX_01