


Conditions plan

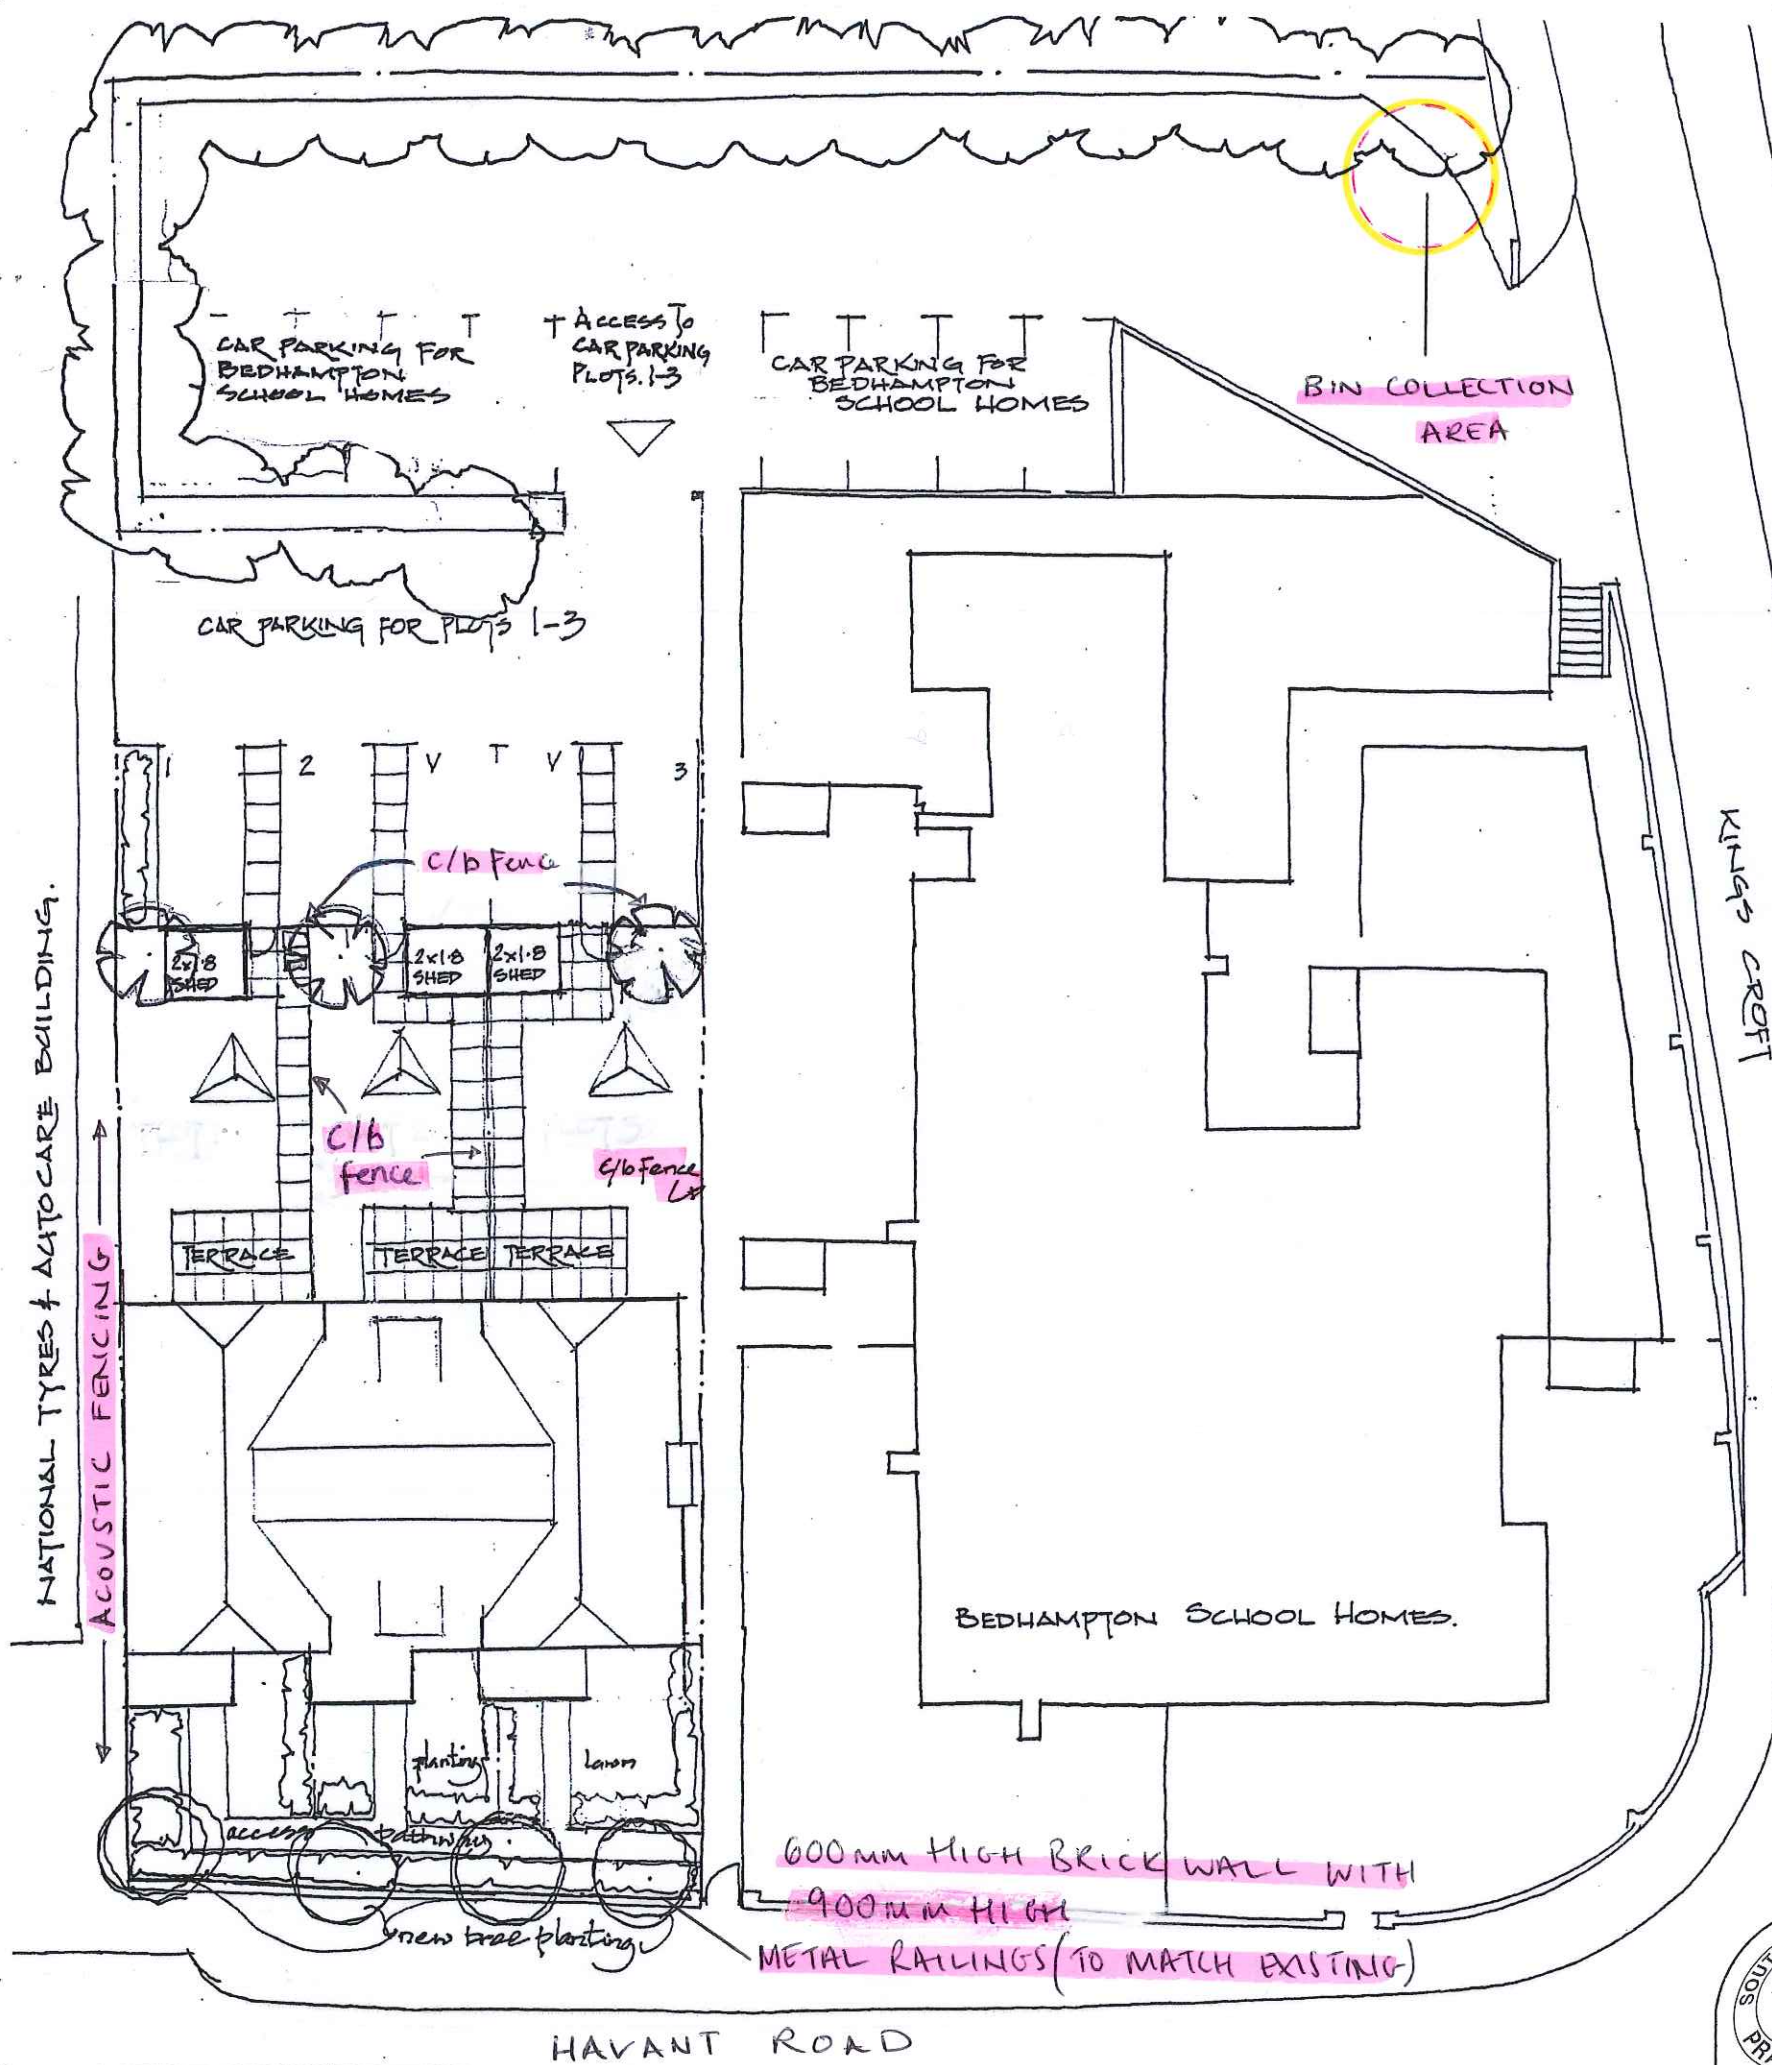

BASED ON DRAWING NO. BSY/SEP/01 REV A BY:

Scale 1 : 200 @ A3 = 10m

JON DALE ARCHITECT LTD.

Also at: 1st Floor, Henry Wood House, 2 Riding House Street, London W1W 7FA. Tel: 0203 770 6794



Youngs Yard, Churchfields,
Twyford, Winchester SO21 1NN
Telephone: 01962 715770
Fax: 01962 715880
Email: info@southernplanning.co.uk
Web site: www.southernplanning.co.uk

TITLE:
Conditions plan
PROJECT:
Former Bedhampton Arts Centre

CLIENT:
Cleeve (Parrett)
DATE: 06/06/15
PLAN NO: H/222/AJW/003

Note: - Do not scale other than for Planning Application purposes. All dimensions must be checked by the contractor before commencing work on site.