
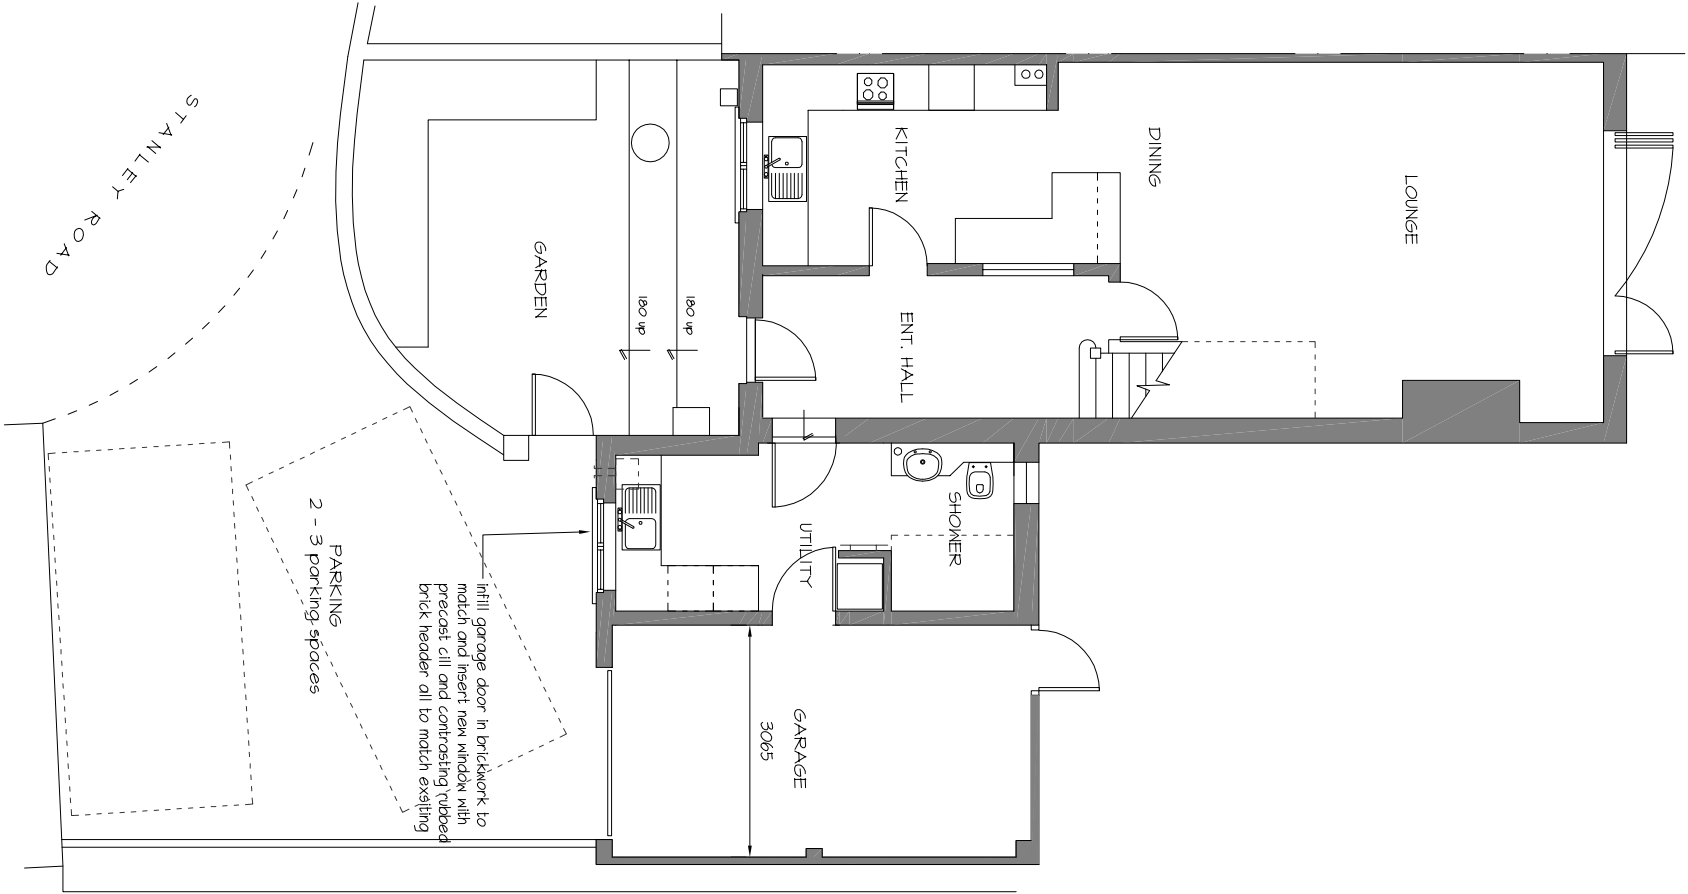


PHYSICAL SCALE IN METERS @ 1:100

NOTES:
Do not scale from this Drawing except for planning purposes.
Any drainage shown as indicative only.
This drawing is the copyright of MF Designs Ltd.

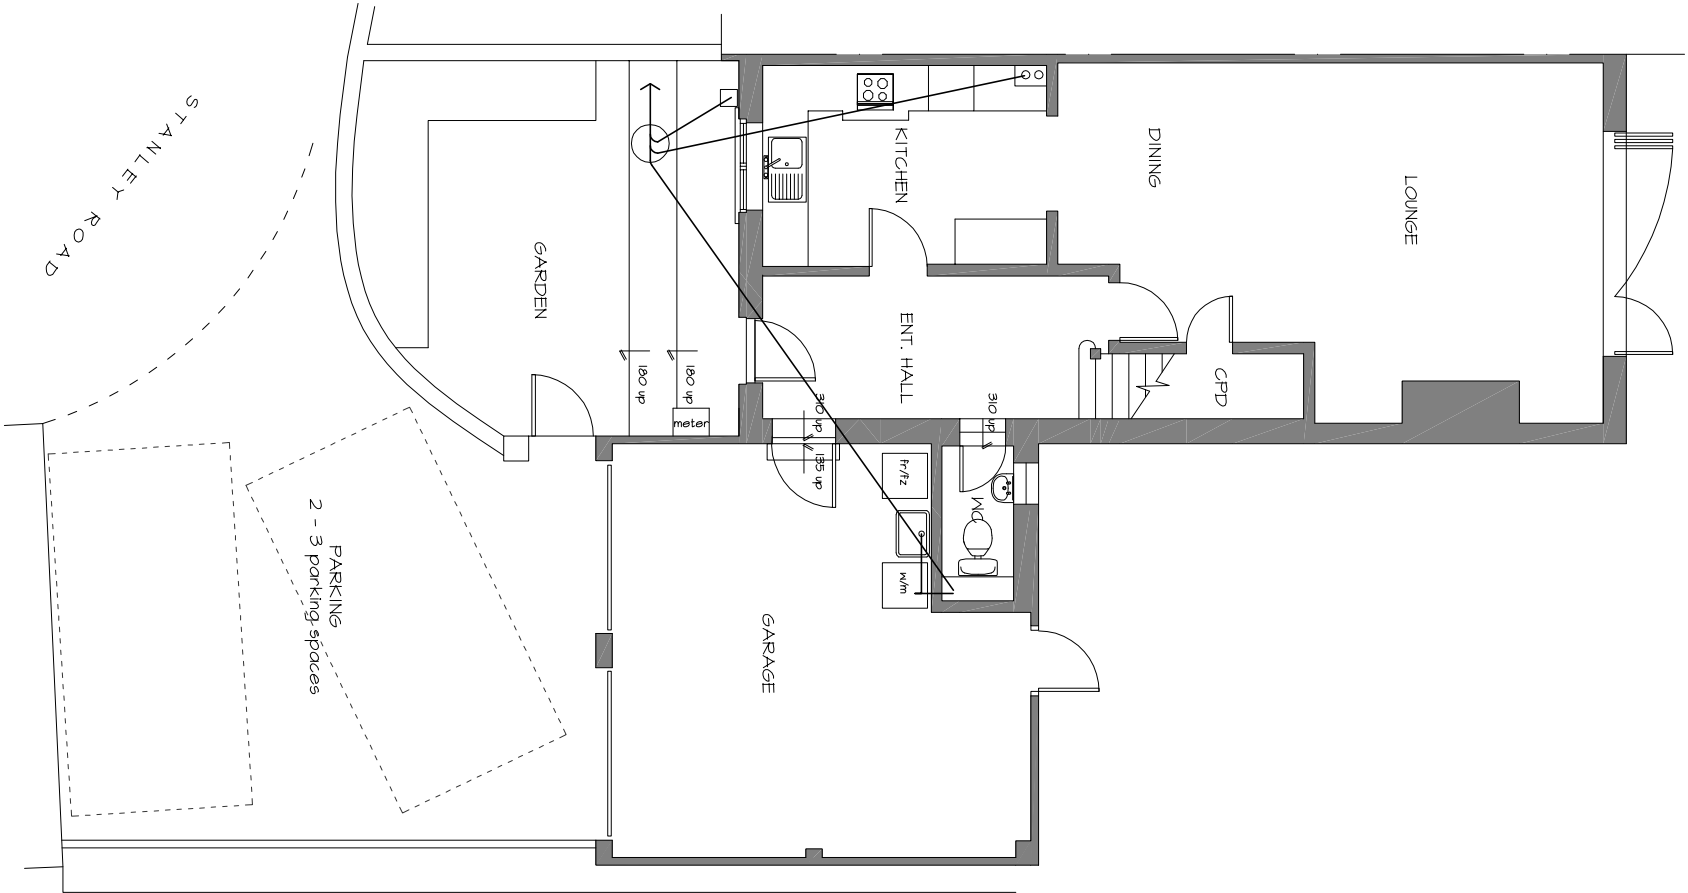

Existing Ground

EXISTING & PROPOSED PLANS

Garage Conversion ~ 8 Stanley Road, Emsworth

Proposed Ground



mf designs ltd

Chartered Architects



52 King Street • Emsworth • Hampshire • PO10 7AZ
Director: Martin Farrer RIBA • Co Registration No.4507379
Date: Oct 2014
Scale: 1:100

Job No: 3113
Dwg No: P_01

01243 377766
admin@mfdesigns.org.uk