


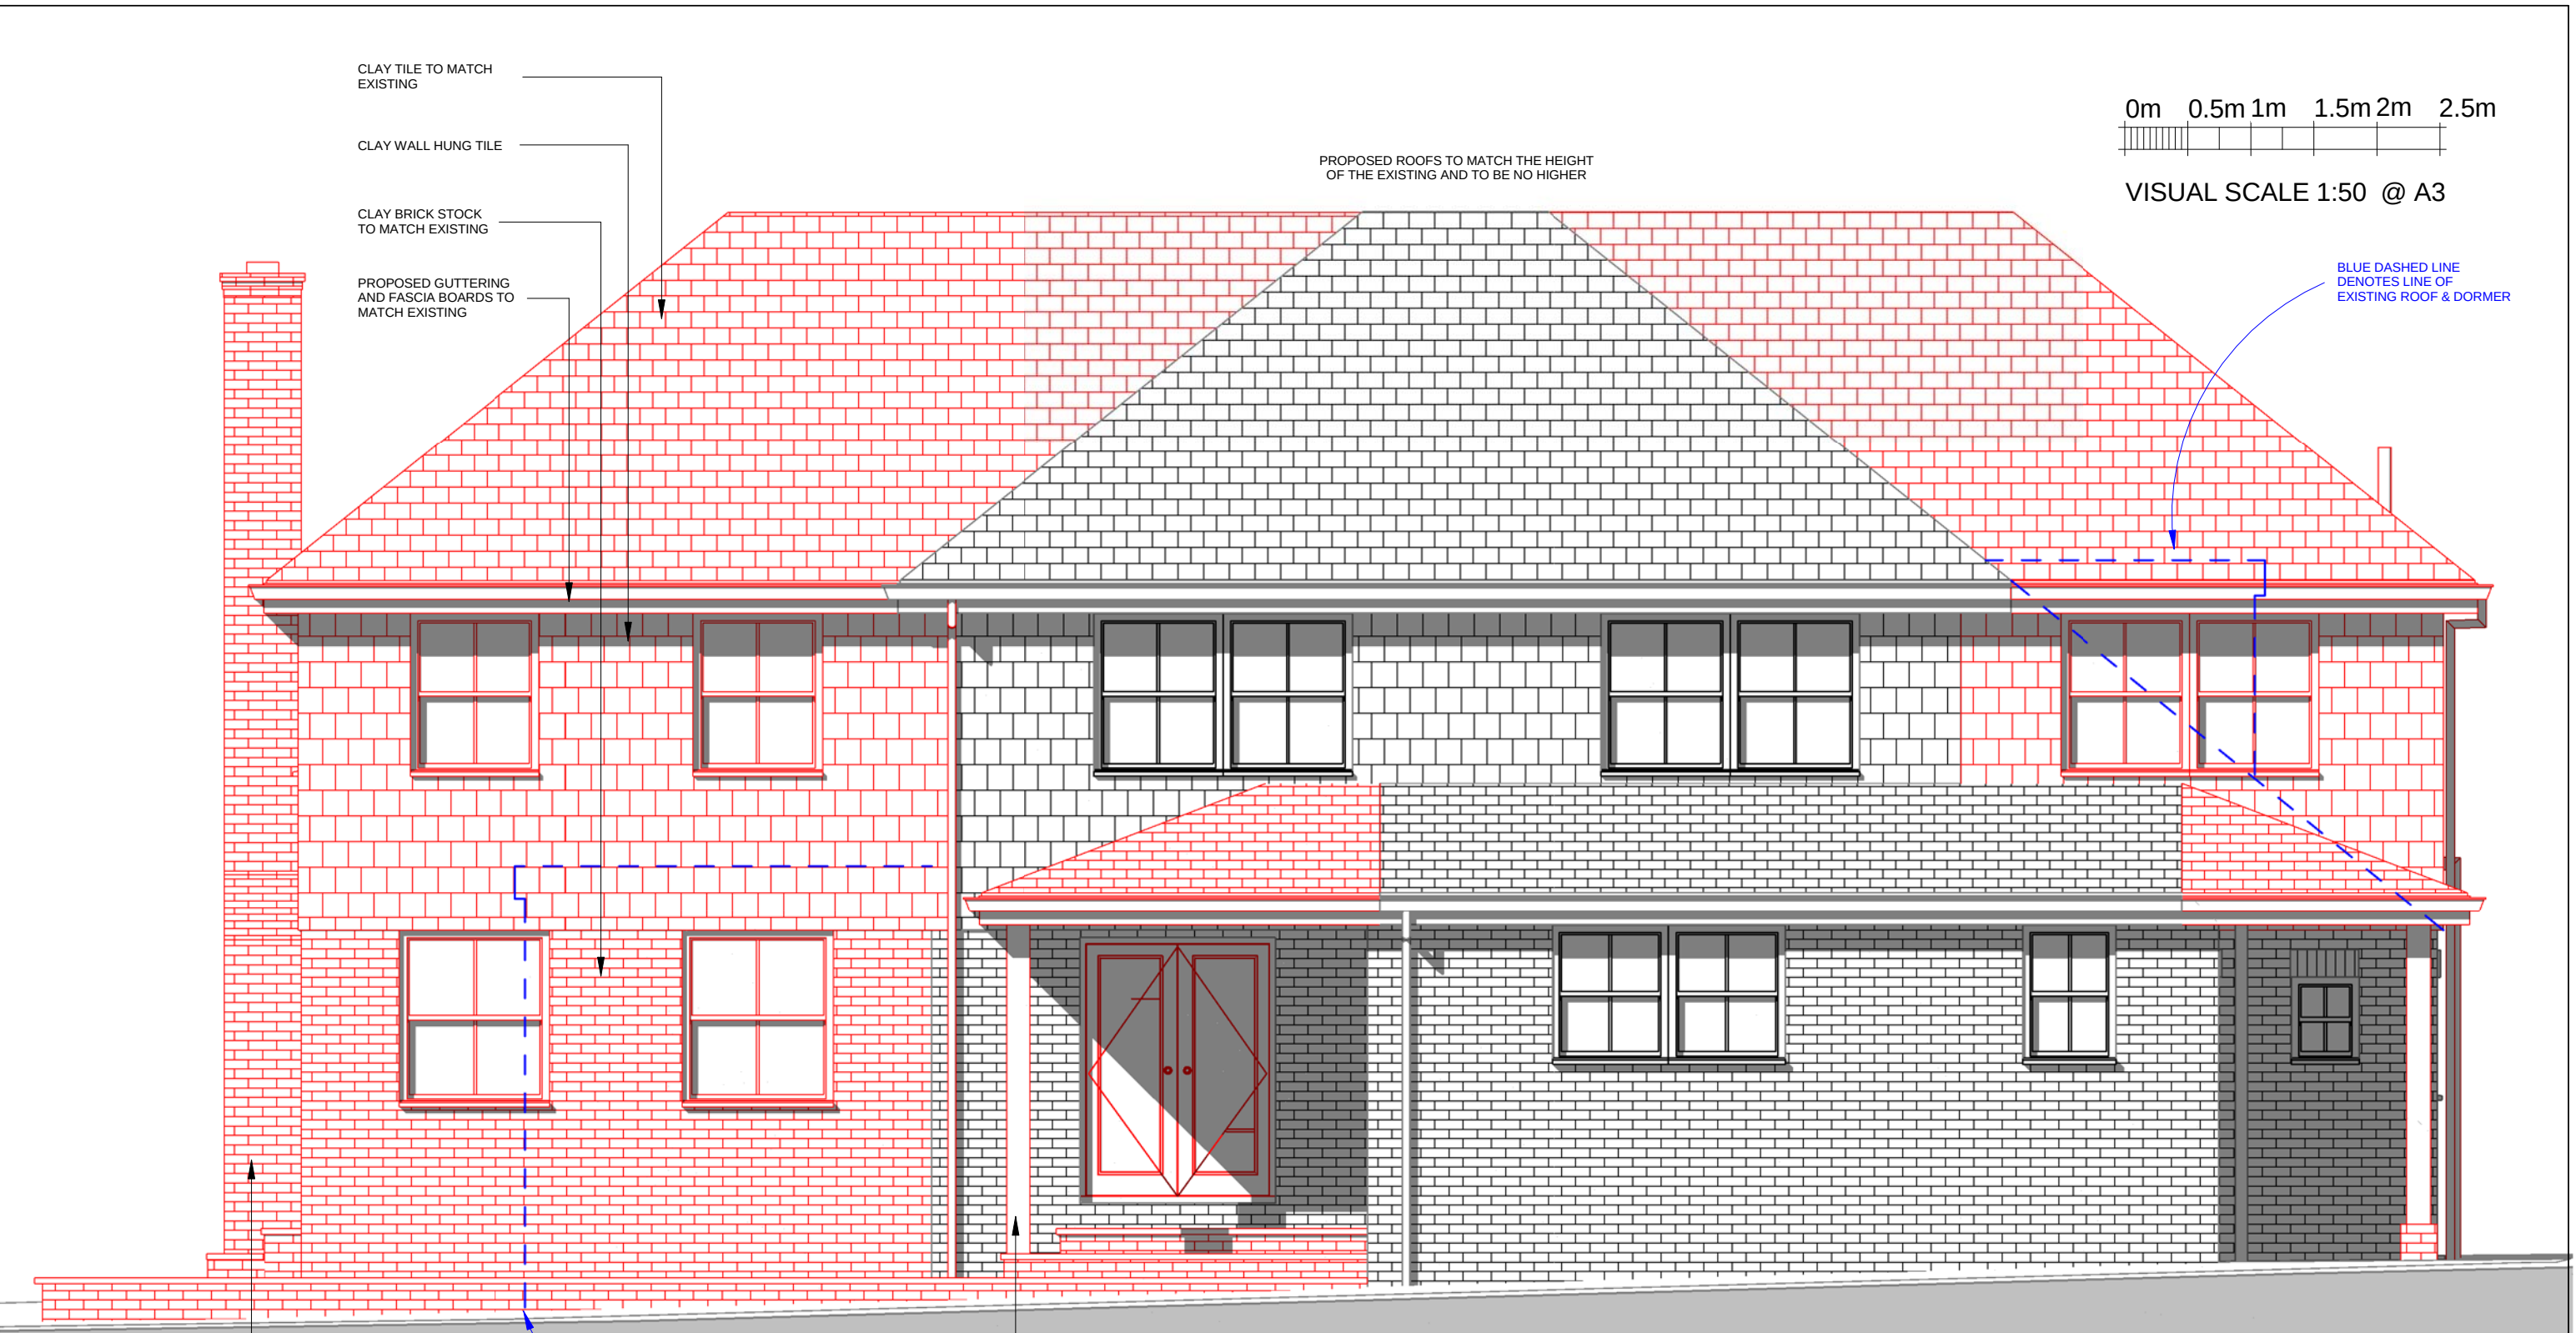

DETAILED EAST ELEVATION (REAR)
1 : 50