



1. Contractors must check all dimensions on site. Only figured dimensions are to be worked from. Discrepancies must be reported to the Architect or Engineer before proceeding. © This drawing is copyright
2. Reproduced from OS Sitemap ® by permission of Ordnance Survey® on behalf of The Controller of Her Majesty's Stationary Office. © Crown copyright 2008. All rights reserved. Licence number 100007126.

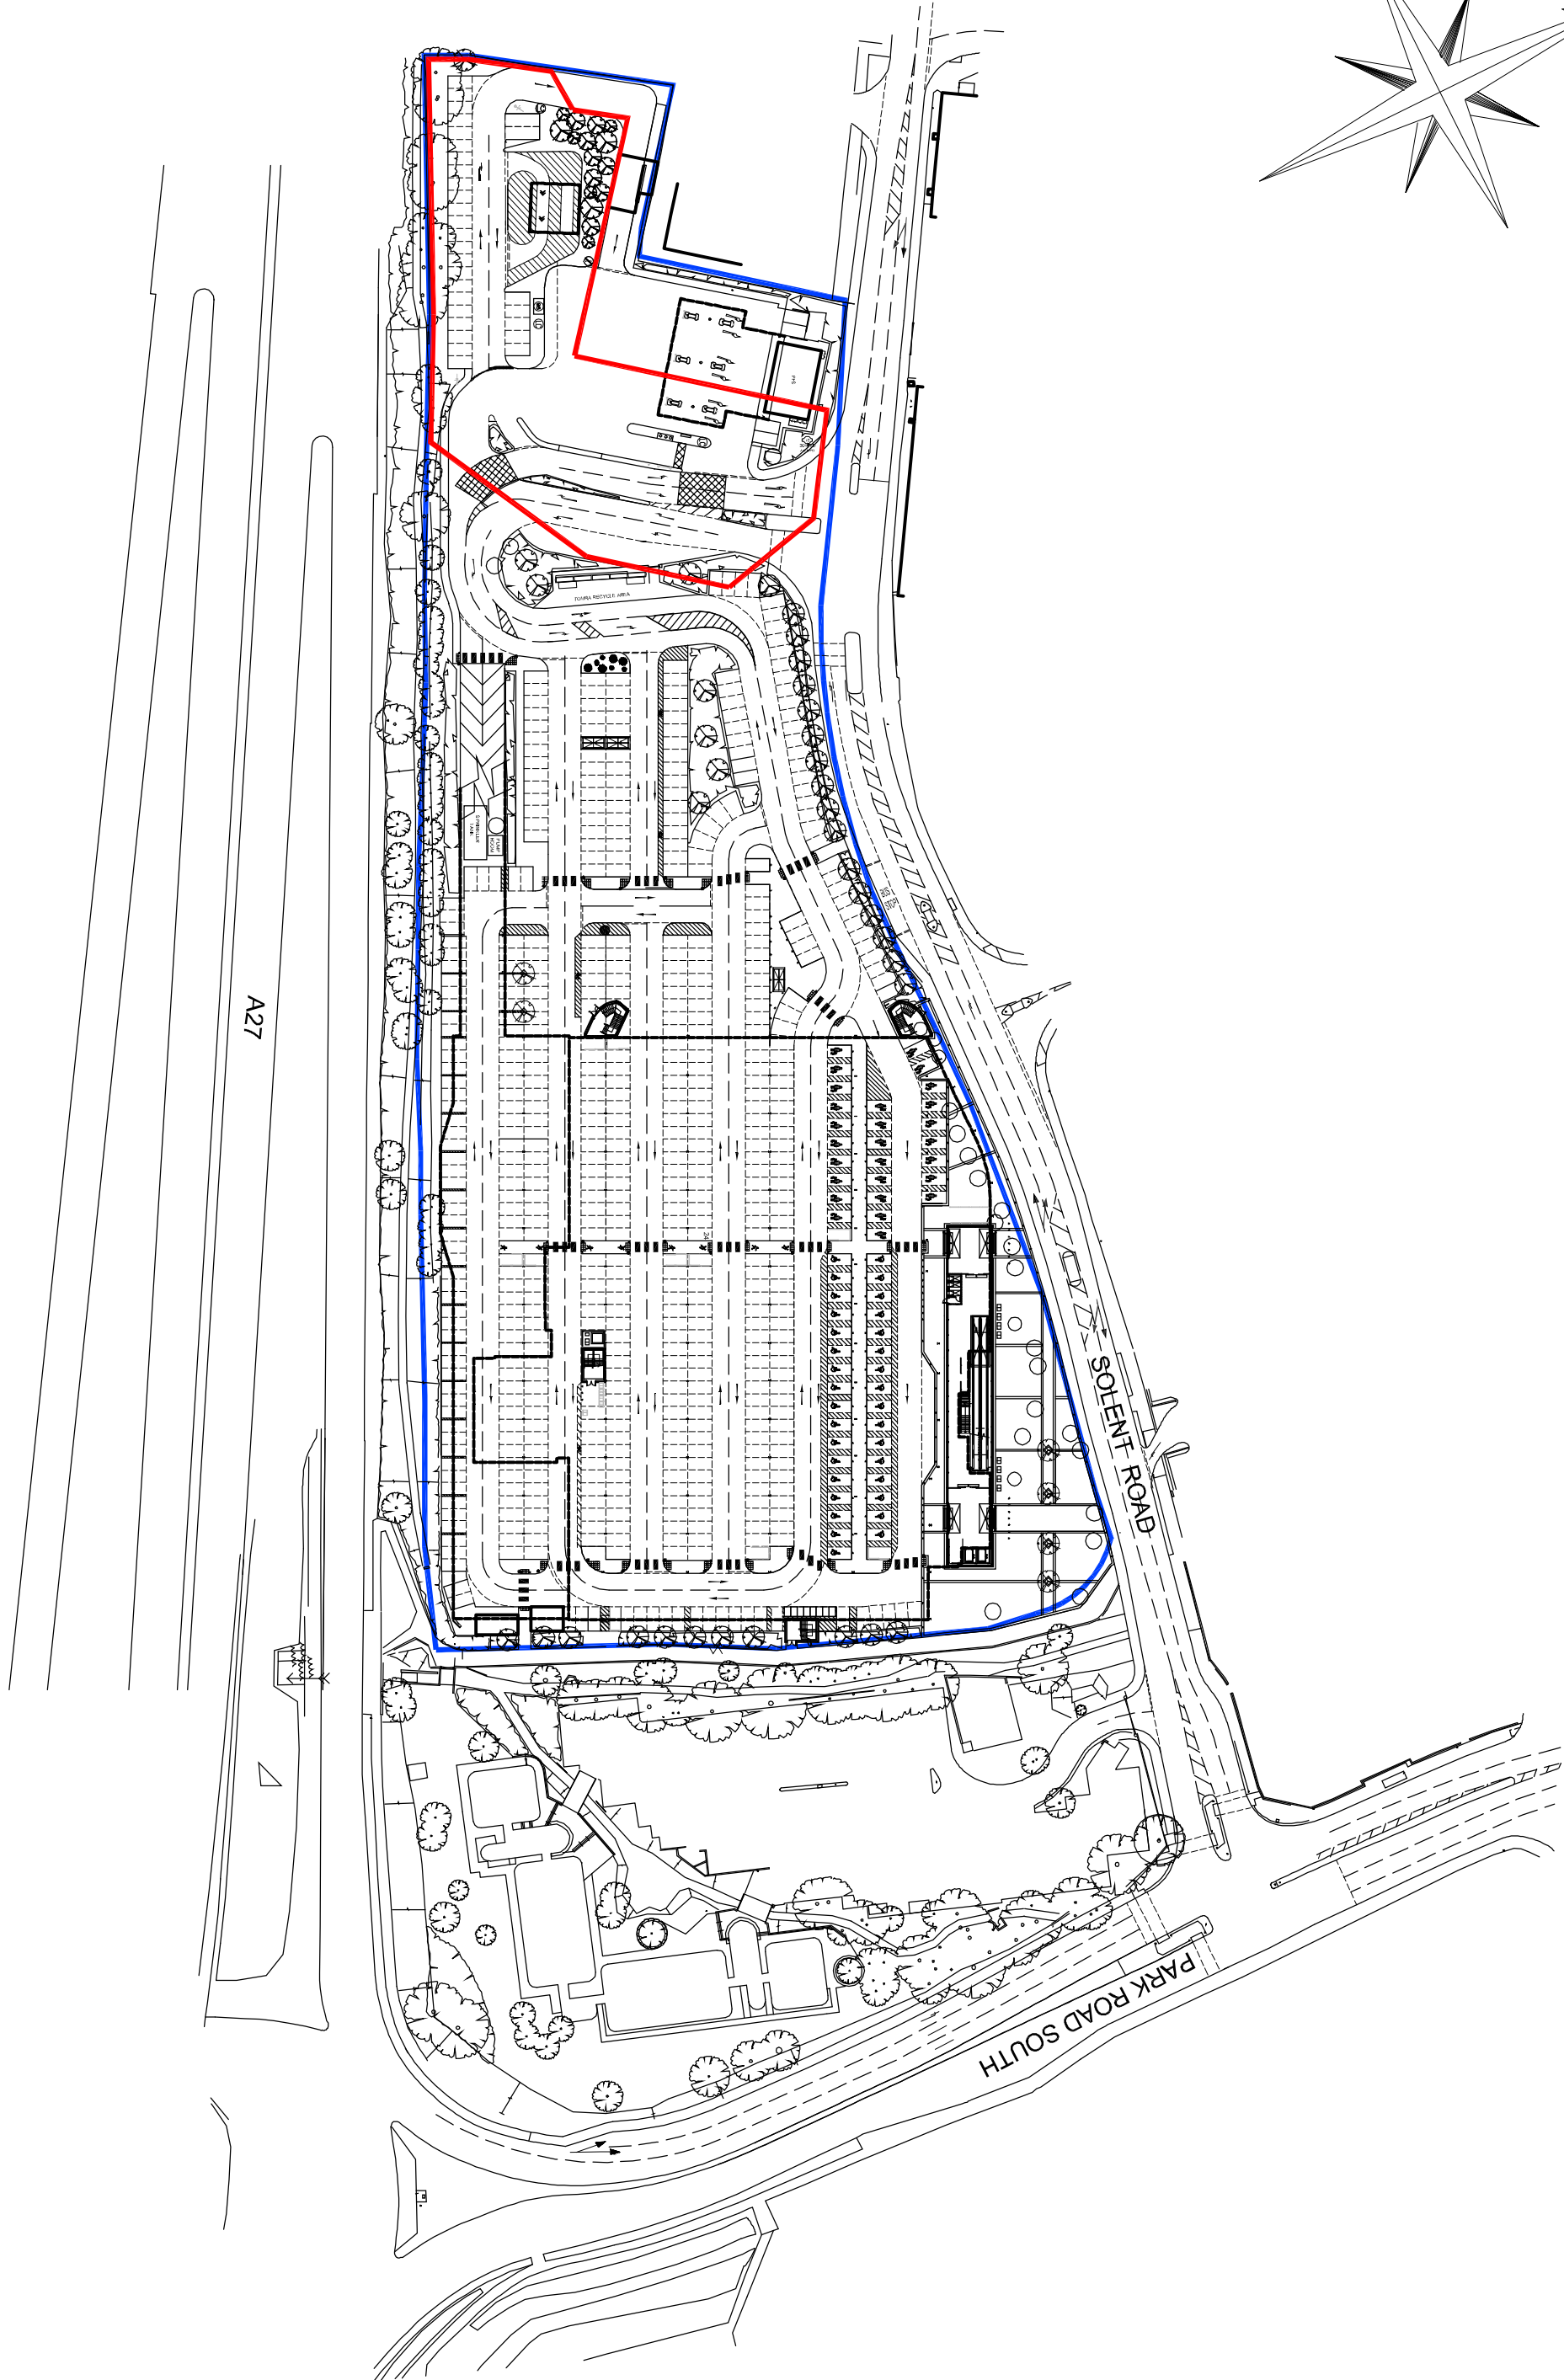

ISSUED FOR PLANNING

Revision	Description	Drawn	Checked	Date					
Preliminary	☐	Information	☐	Tender	☐	Construction	☐	As Built	☐

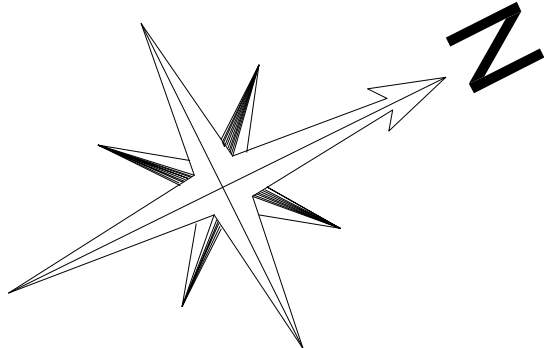

Woods Hardwick
Architects, Engineers and Development Consultants

Title **TESCO HAVENT EXTRA**

PROPOSED CLICK AND COLLECT POD

Details **LOCATION PLAN**

15-17 Goldington Road
Bedford
MK40 3NH
United Kingdom
T. +44 (0)1234 268862
F. +44 (0)1234 353034
mail@woodsardwick.com
www.woodsardwick.com

Scale 1:1250@A2 Date JUNE 15 Drawn AD Ck RT

