




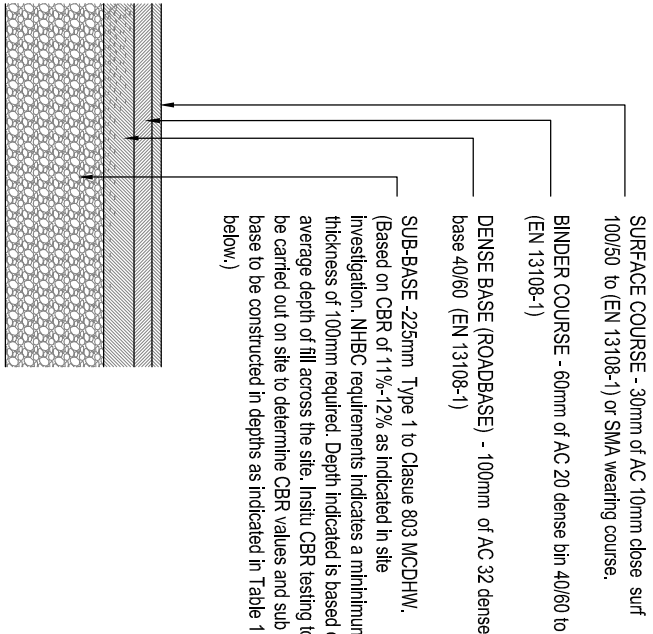


Flexible Construction Parking Areas Detail (Fire Tender Access)
Scale 1:25

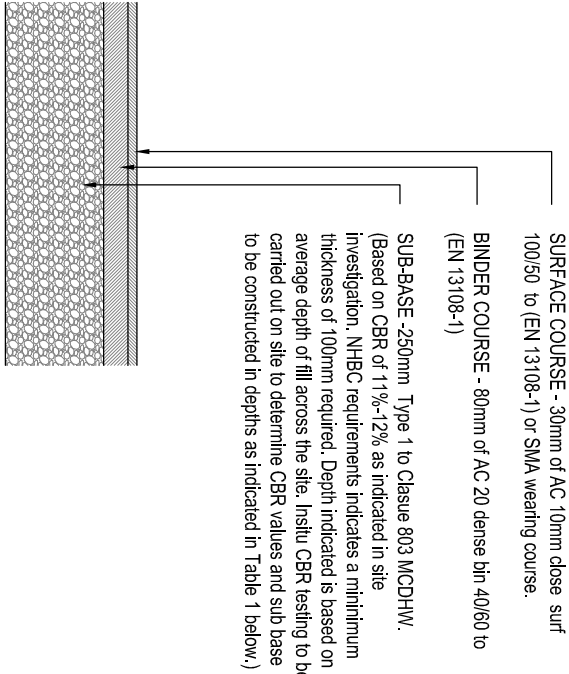

Flexible Construction Parking Areas detail
Scale 1:25

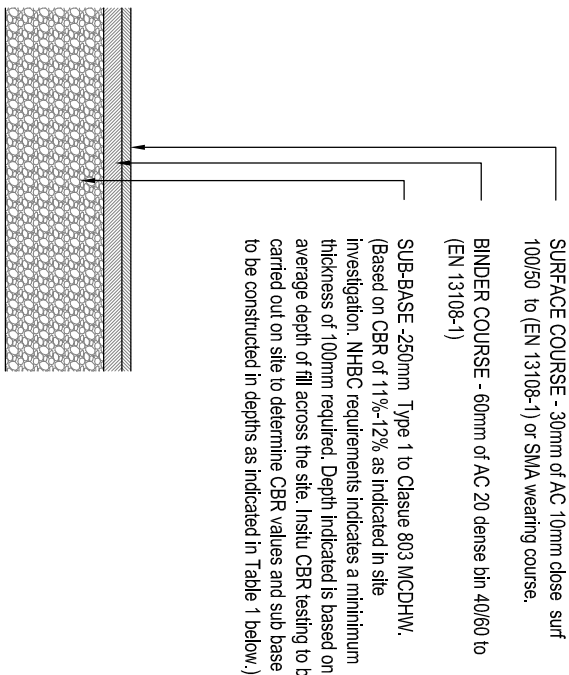

Flexible Construction Private Drives & Car Parking Spaces Detail
Scale 1:25

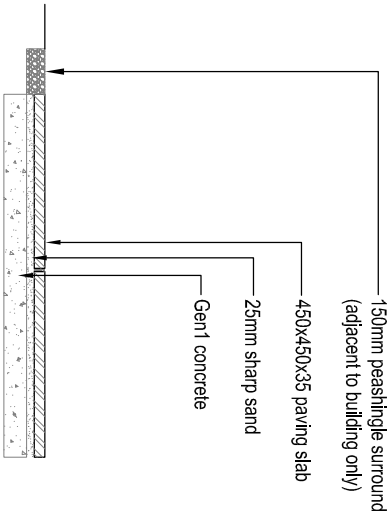

Typical Patio/Paving Construction Detail
Scale 1:25

A	17.08.14	Initial Issue			KAM
Rev.	Date	Details			Initials
Drawing Status					
PRELIMINARY					

Project	
Barncroft Way	
Havant	

Client	
Bellway Homes	



ESCHER SILVERMAN

Civil & Structural Consulting Engineers

The Studios, Lane Barn Studios, Stanbridge Lane, Romsey, Hampshire, SO51 0HE.
Tel: 01794 521213, Fax: 01794 522195, email: mail@schersilverman.co.uk
www.schersilverman.co.uk

Drawing Title			
Standard Details			
Private Car Park Construction Details			
Drawn	Checked	Scales	Page Size
KAM	KHN	1:25	A2
Job No.	Drawing No.		Date
ES1423	1423-501-06		09.14
			Revision
			A