

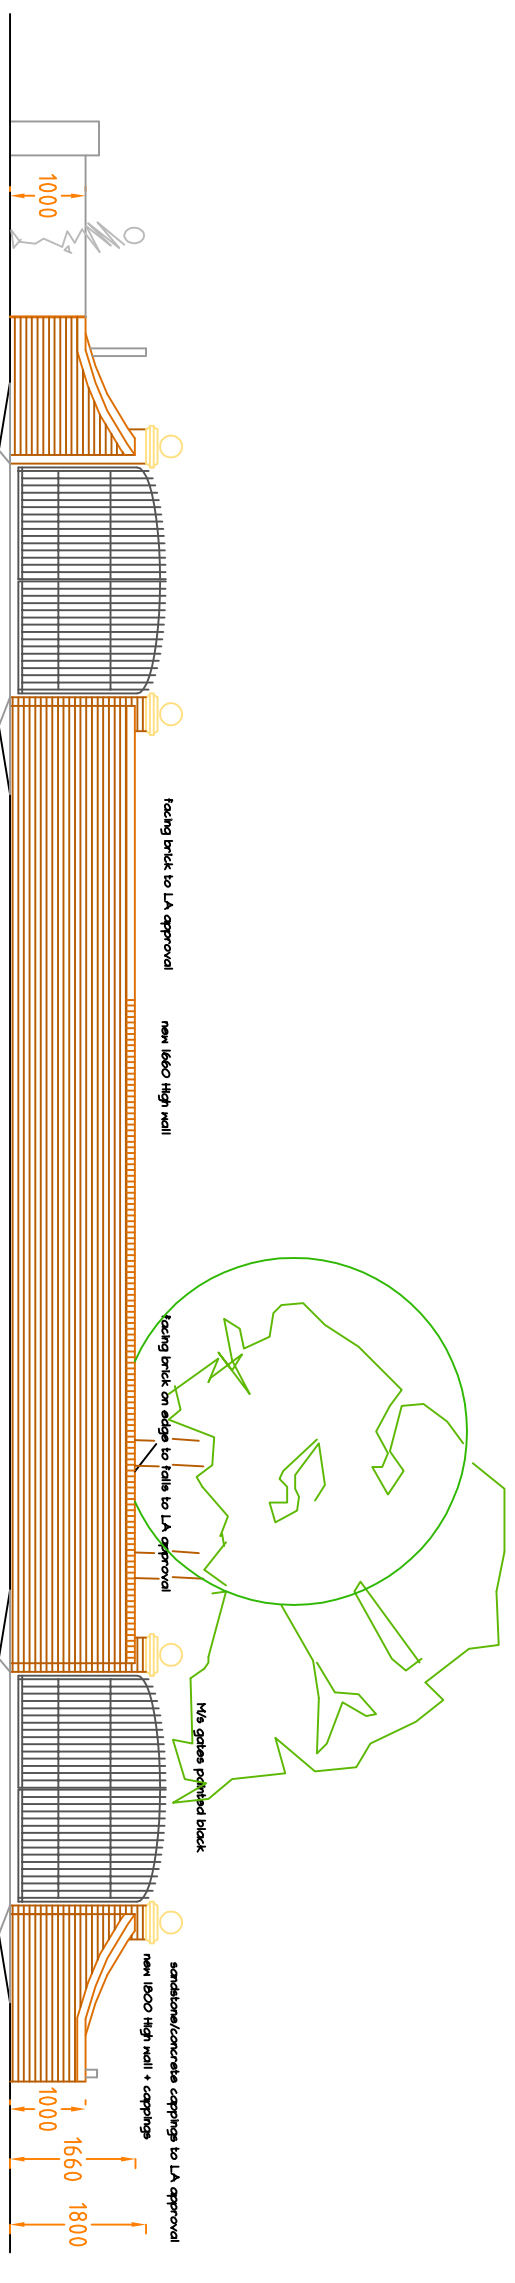
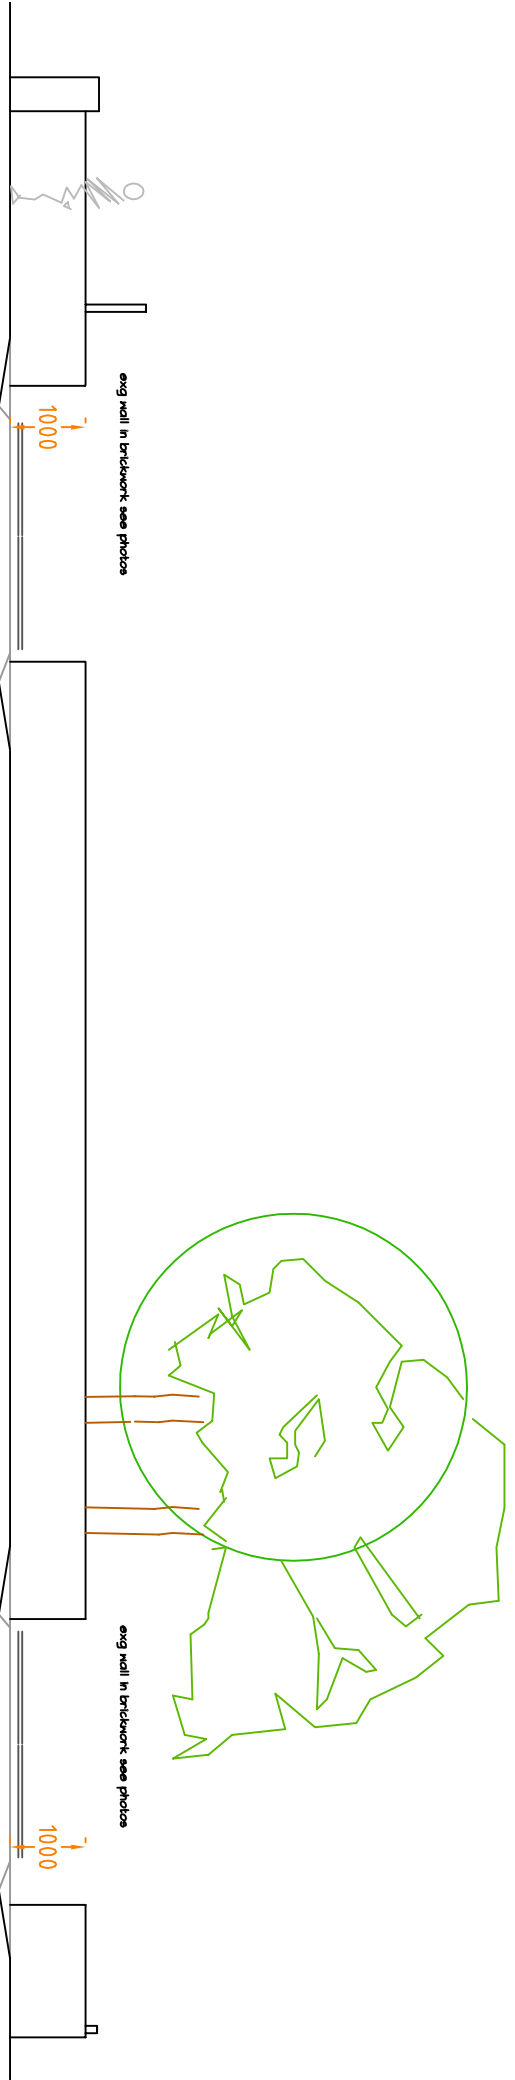


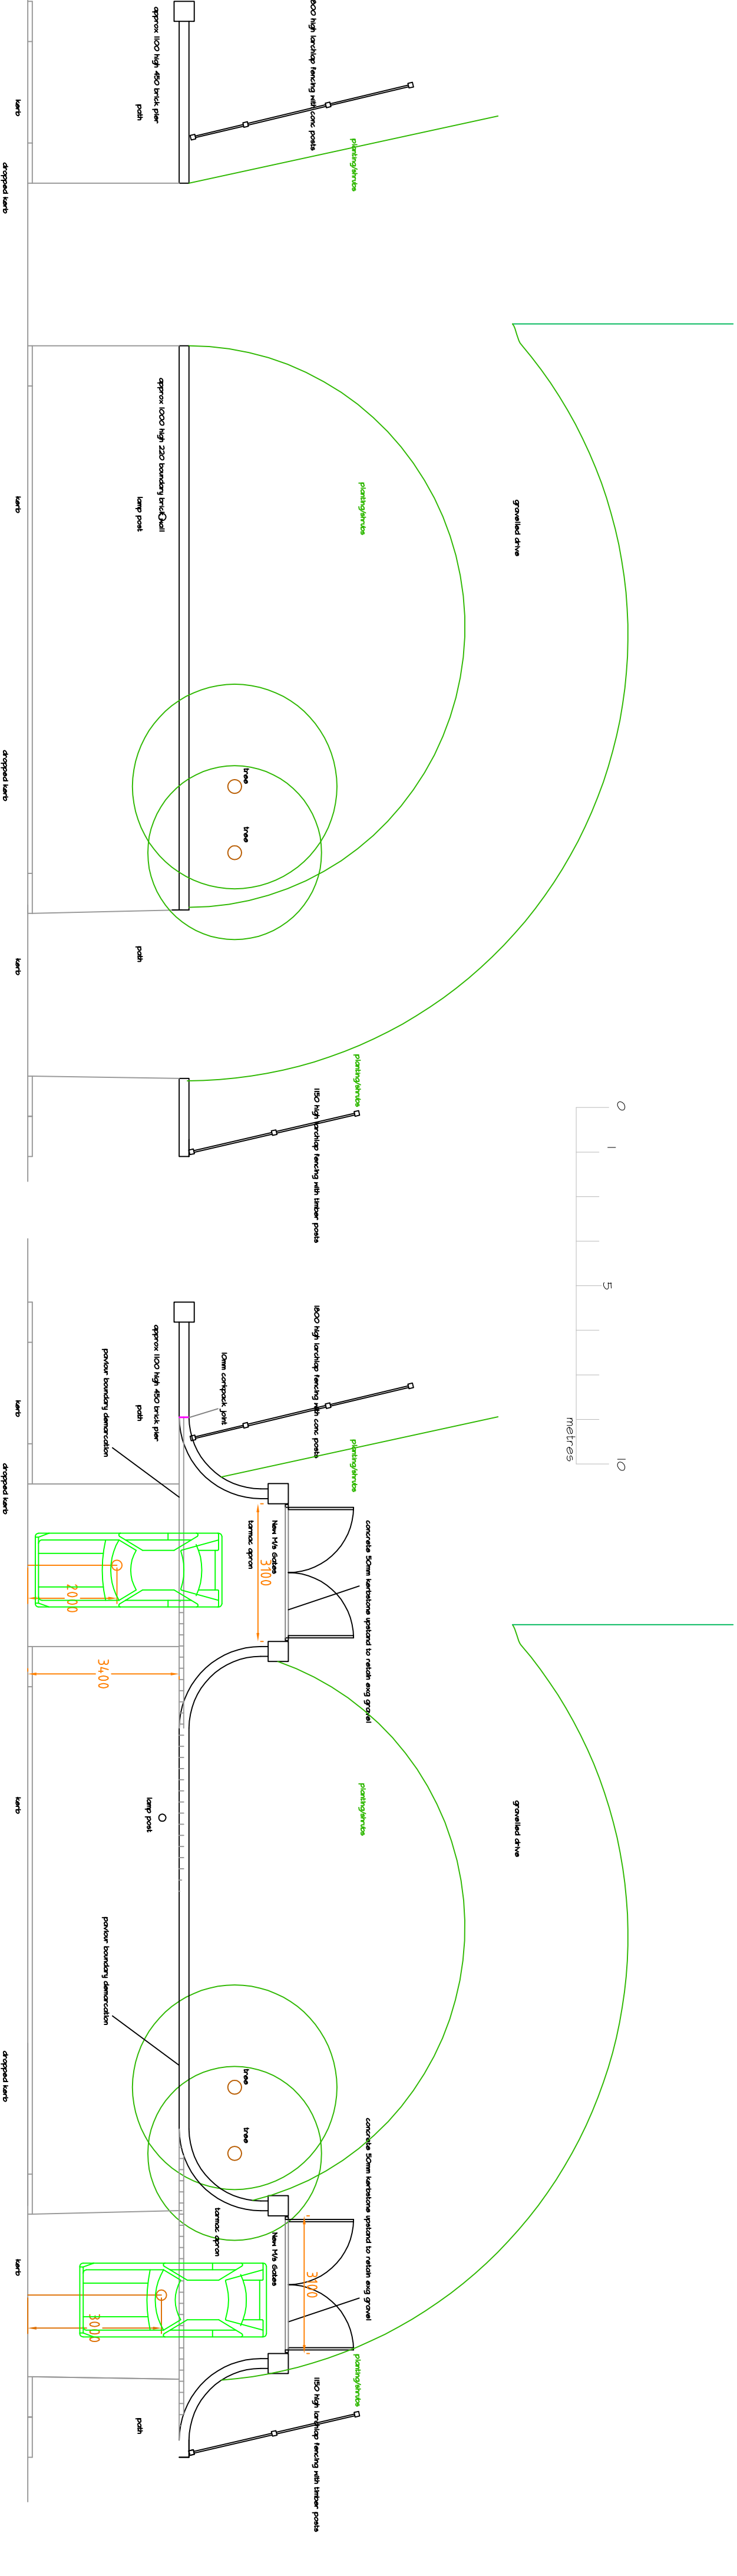




Elevation as Existing 1:100

Elevation as Proposed 1:100

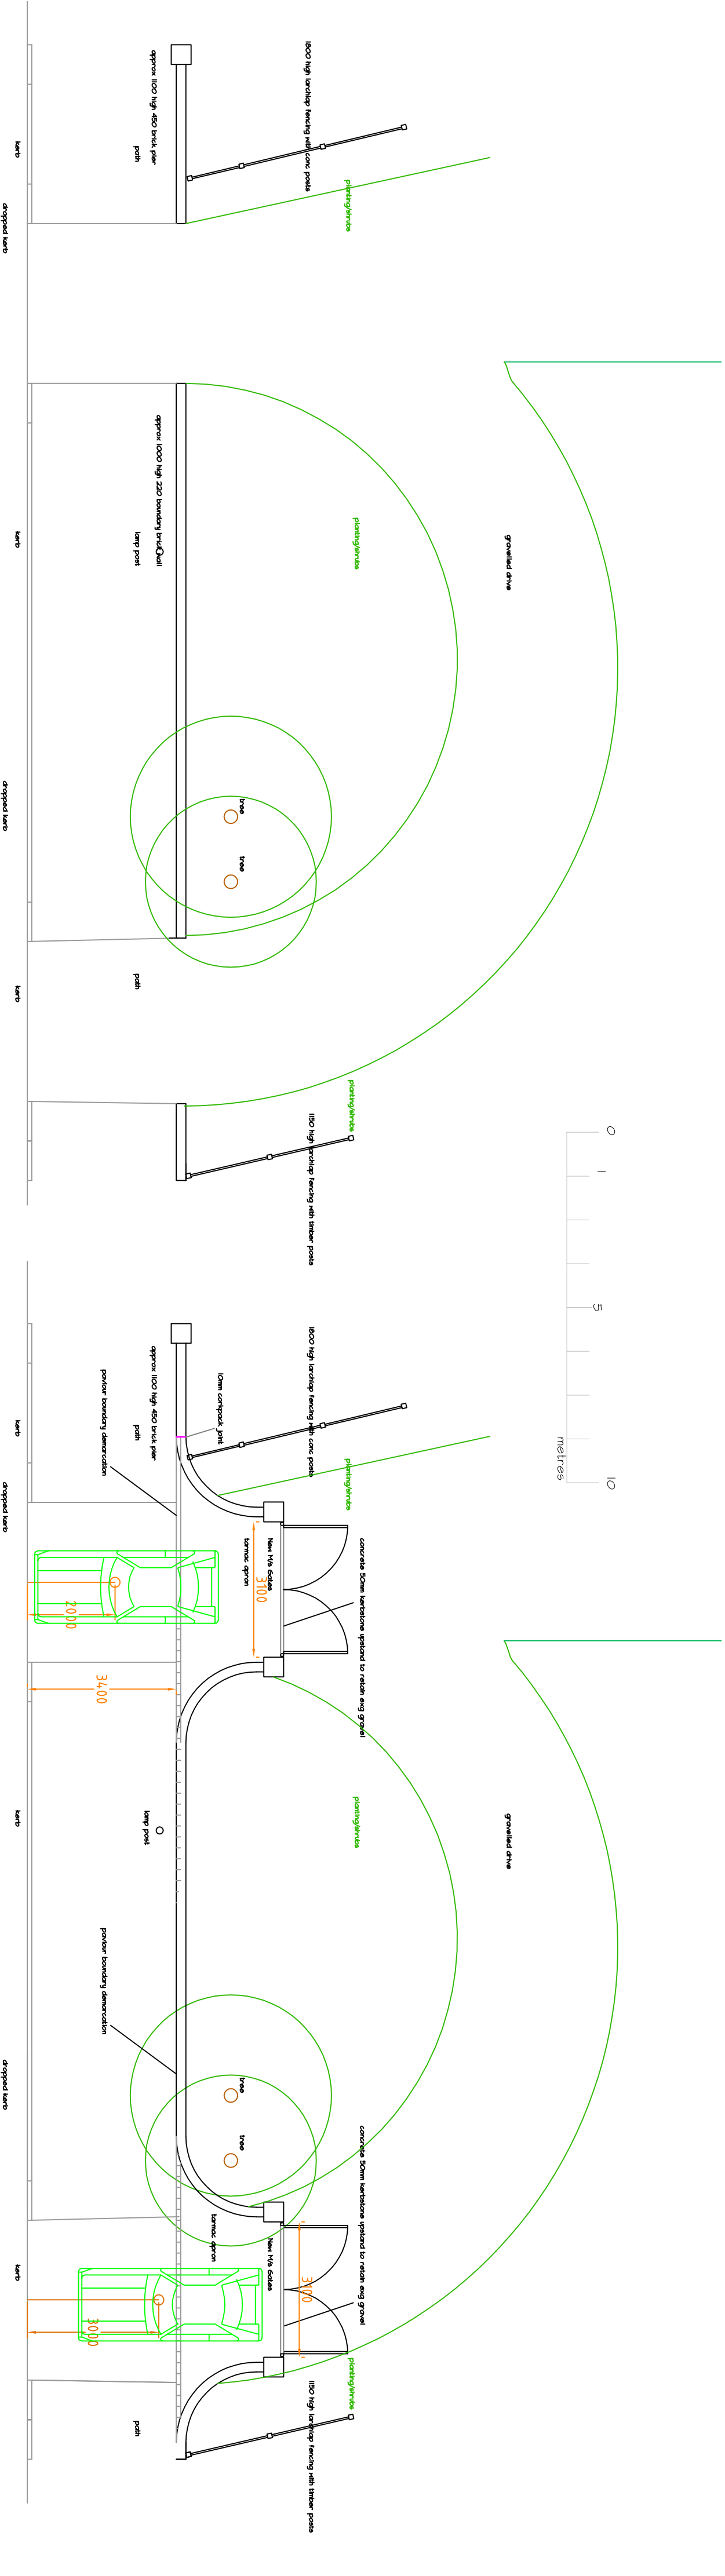

Plan as Existing 1:100

Plan as Proposed 1:100

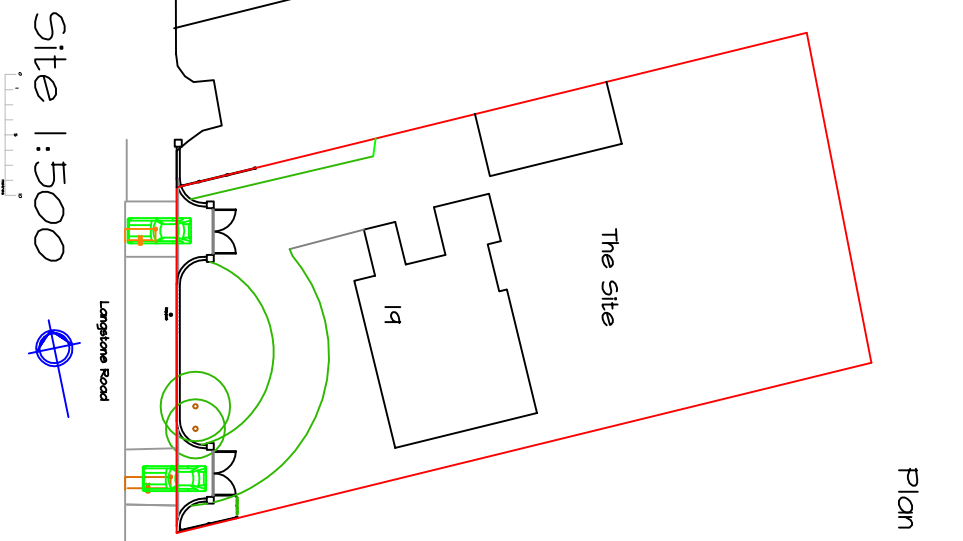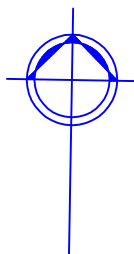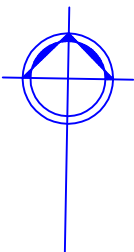

sheet size A2 landscape

CHARTERED ARCHITECT
KEN ROSS RIBA
& ASSOCIATES
11 The Rectory, Buryfield
Hampshire, PO6 8NR
Telephone 023 9231600
Mobile 07767 69389
Kensville 023 9237300
E-mail kerr@kenrosshamp.com

Proposed new front Boundary wall and gates at
19 Langstone Road, Havant PO9
For Mr & Mrs Premadas Bungaroo March 2016

Drawing Number Bungaroo/Havant/2016/01

Drawing copyright Ken Ross RIBA & Associates
Drawing prepared for a Planning application only