
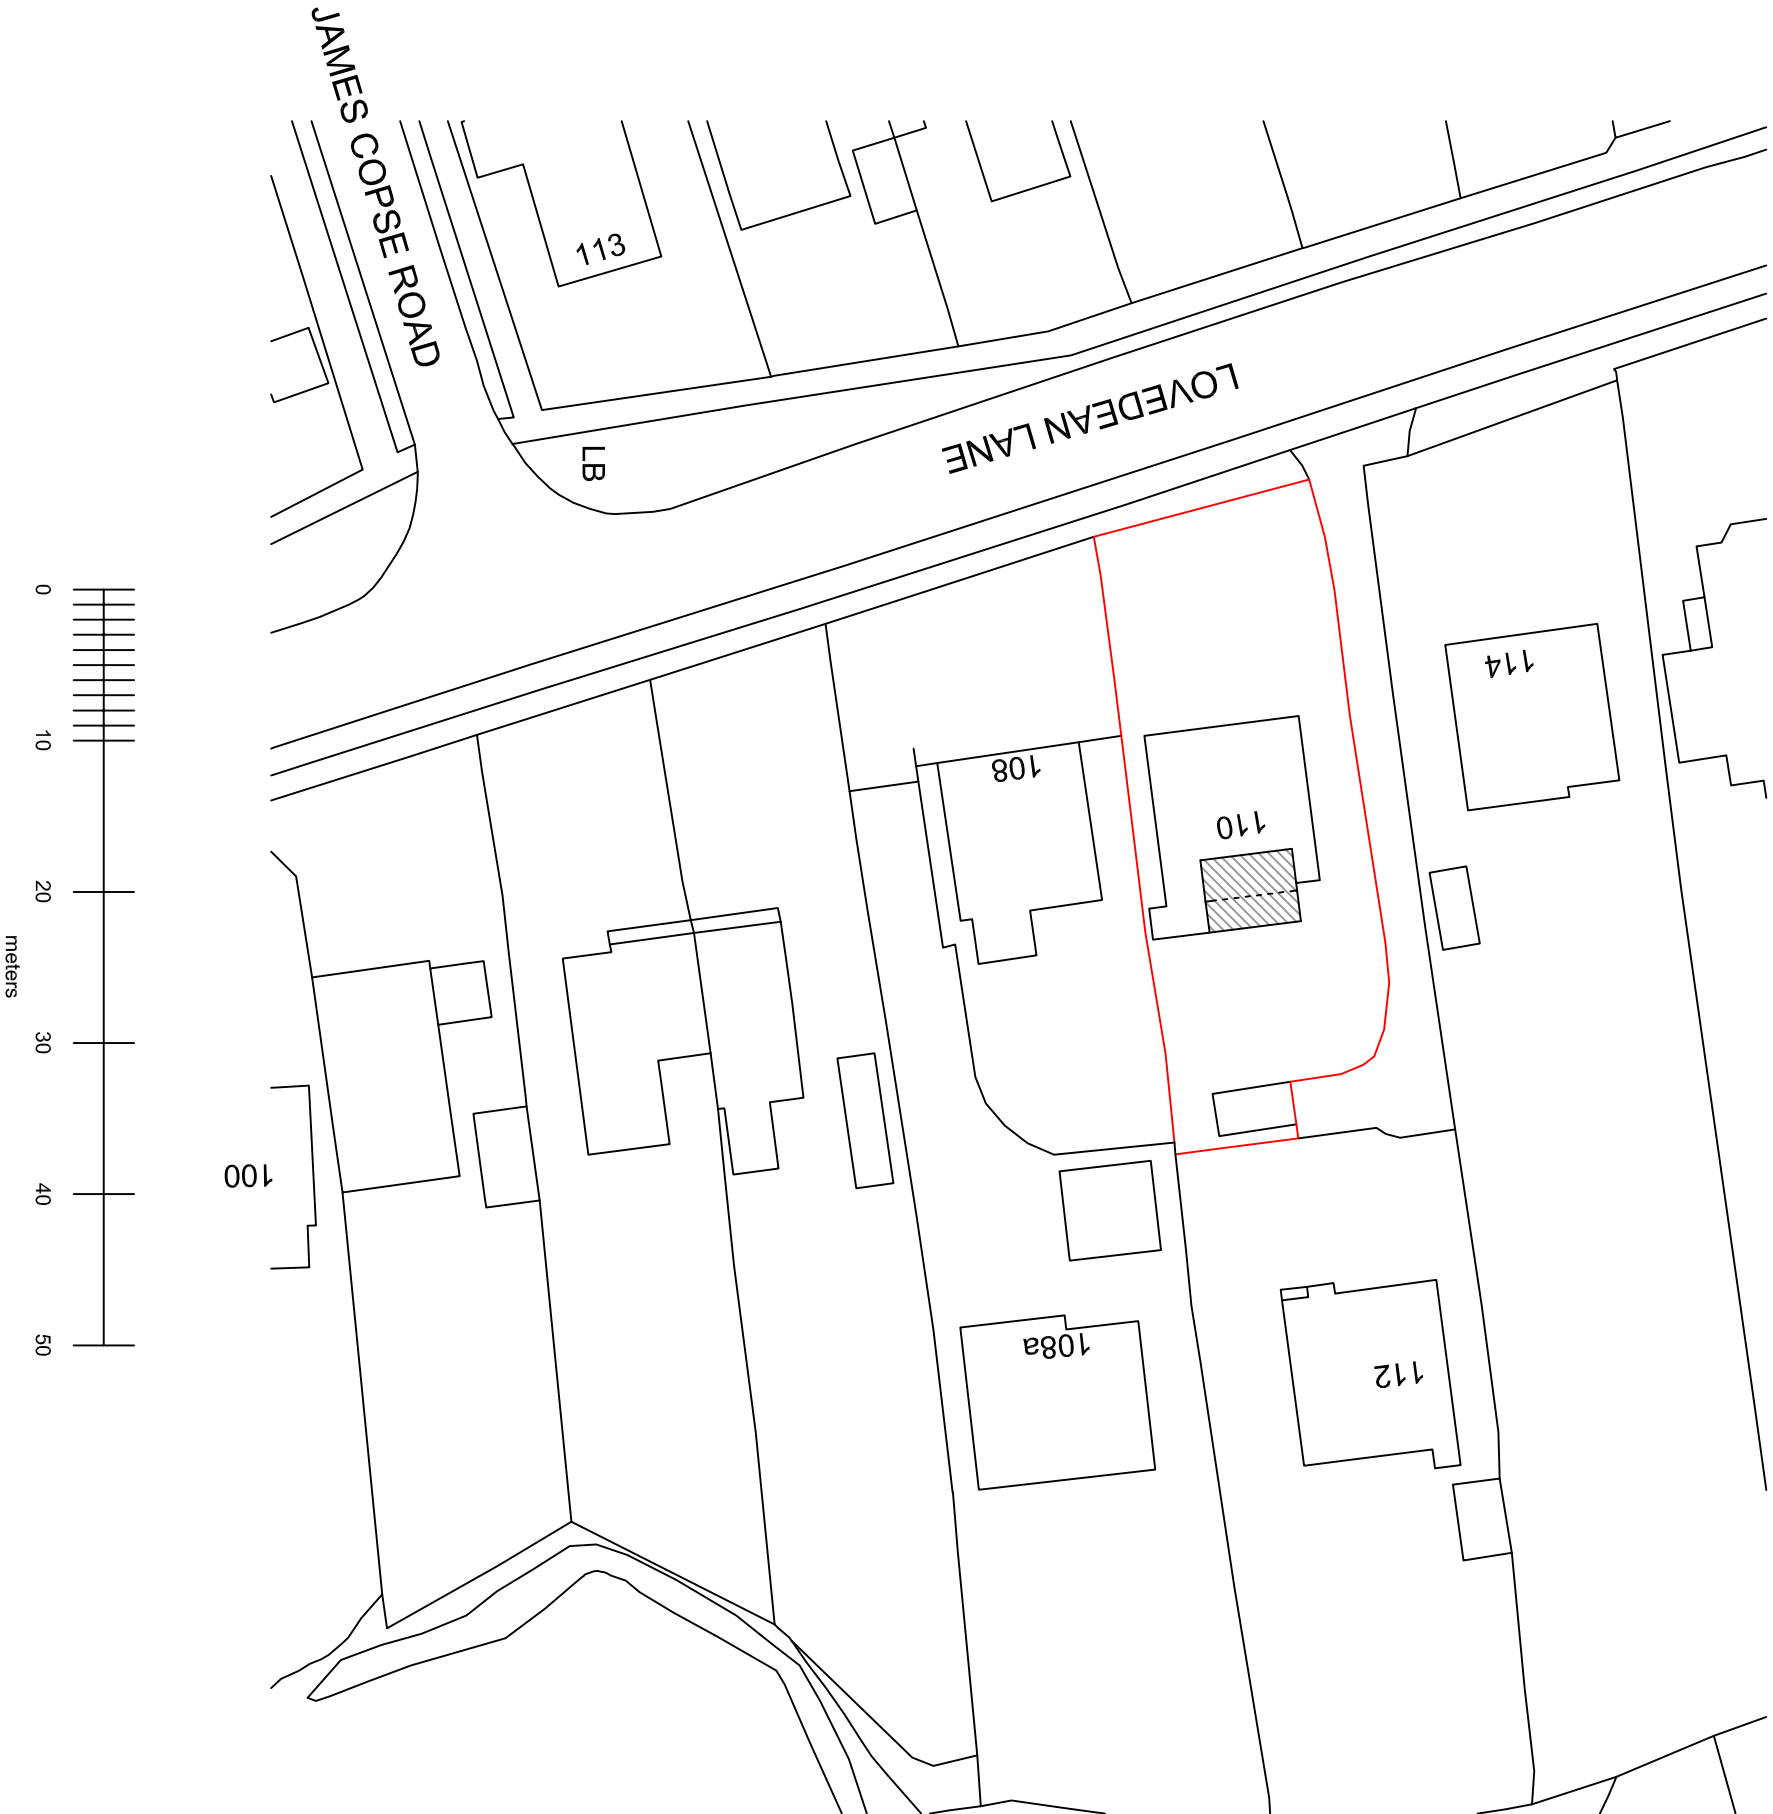


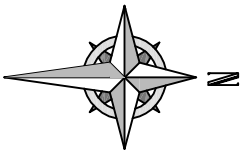

Your Home Plans Ltd 12 Bowes Hill, Rowlands Castle, Hampshire, PO9 6BP 02392 416579 june@yourhomeplans.co.uk		110 LOVEDEAN LANE WATERLOOVILLE HAMPSHIRE PO8 9SN	
Block Plan		Project Number: 110LOV-15 Date: 10TH MARCH 2016 Drawn By: Your Home Plans Ltd Checked By: JEG Drawing No: 01 Scale: 1:500 A3	