

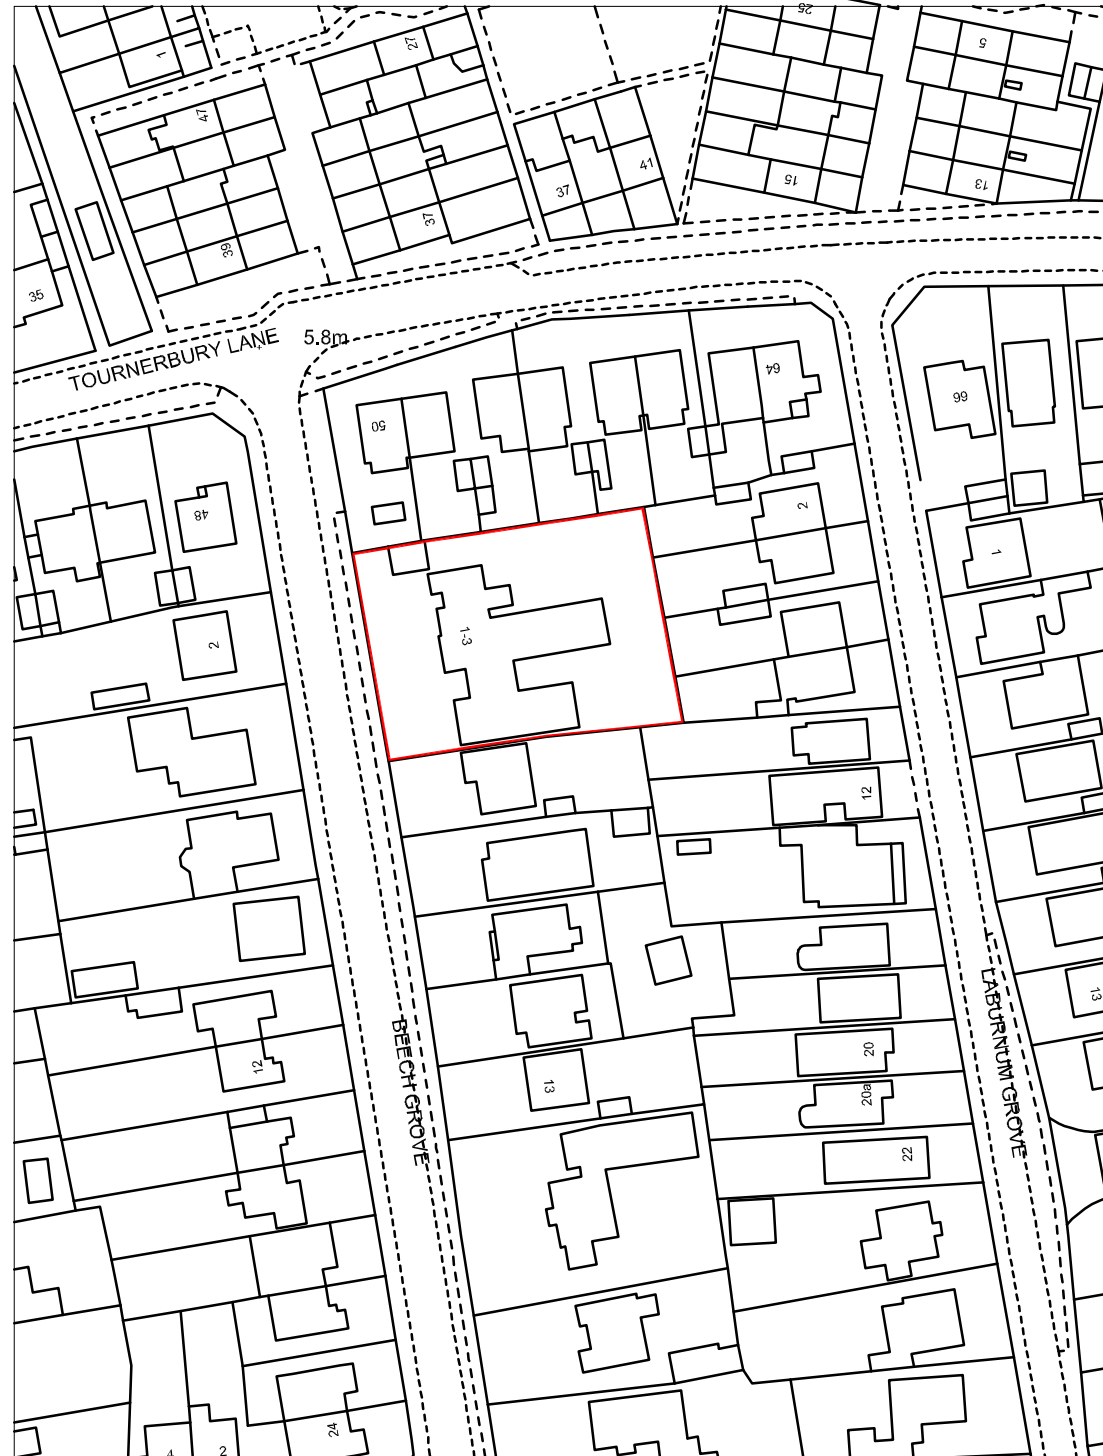


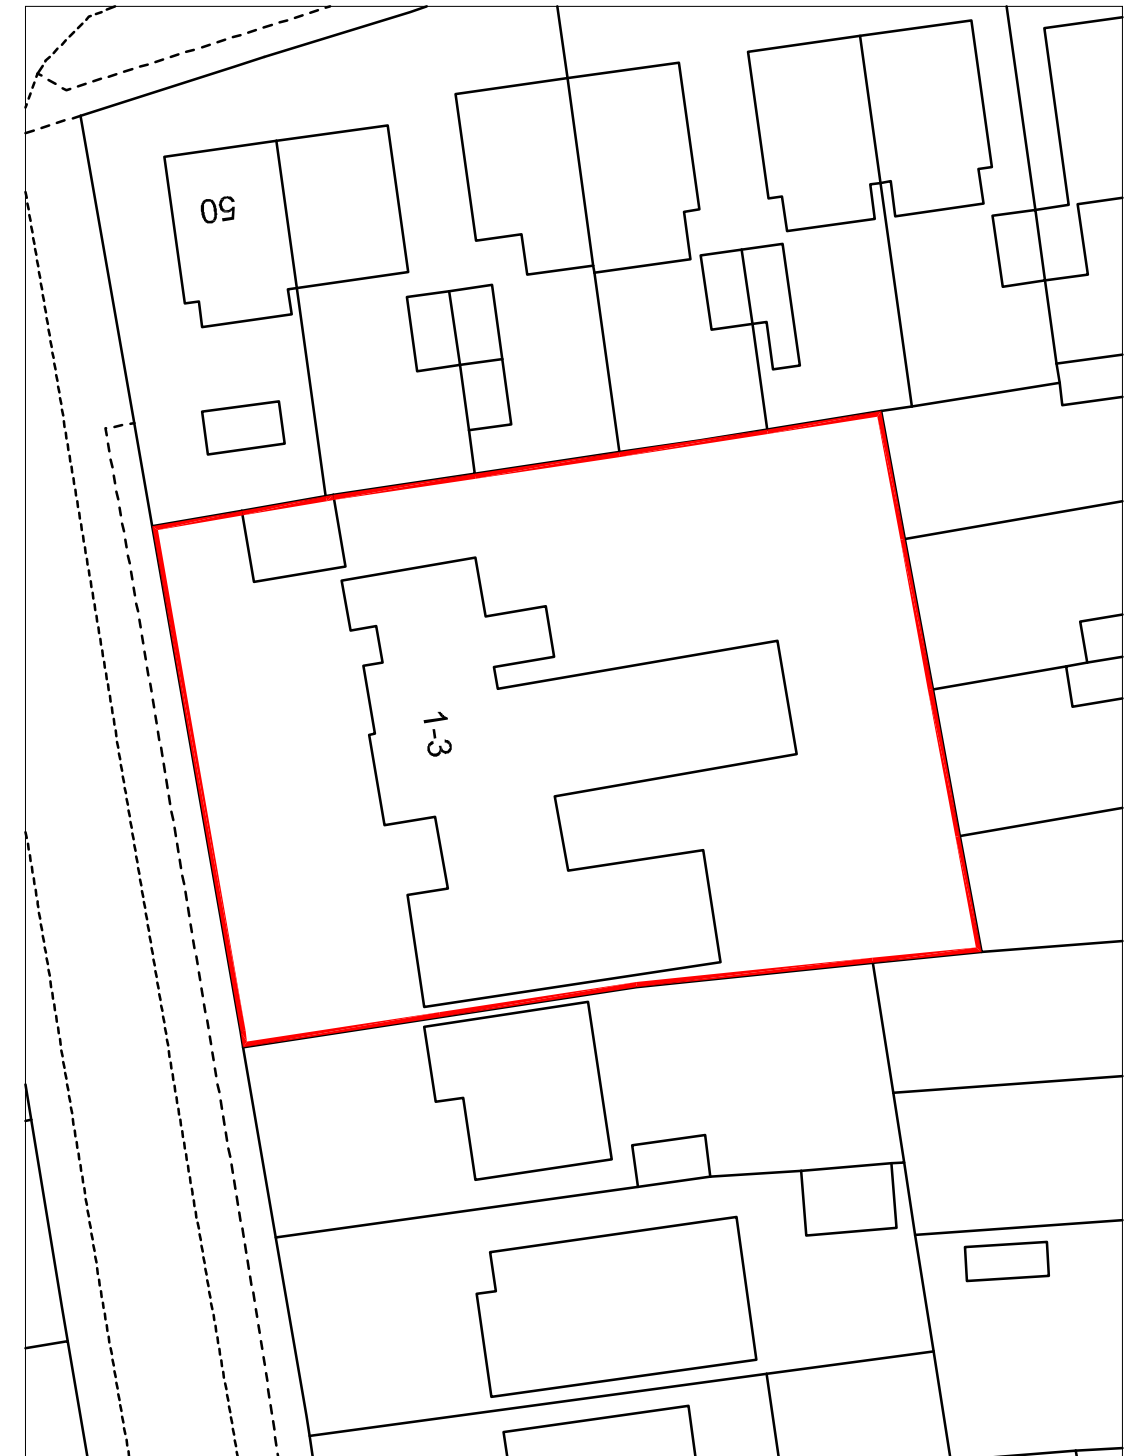

LOCATION PLAN 1:1250

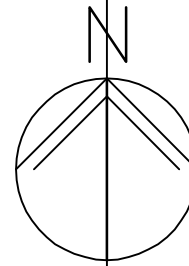

BLOCK PLAN 1:500


m 10 20 30 40

metres 10 20 30 40

1-3 Beech Grove
Hayling Island
PO11 9DP

SITE PLANS

Revisions
A.
B.
C.
D.

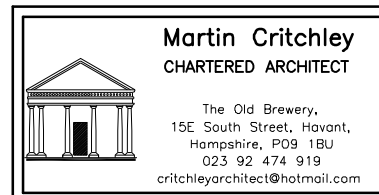

Scale A3 = AS SHOWN
Date 04/03/16
Drawn OS

1618-101⁰

© Crown Copyright
All rights reserved.
Reproduced by Permission.
Licence No. 100046837