
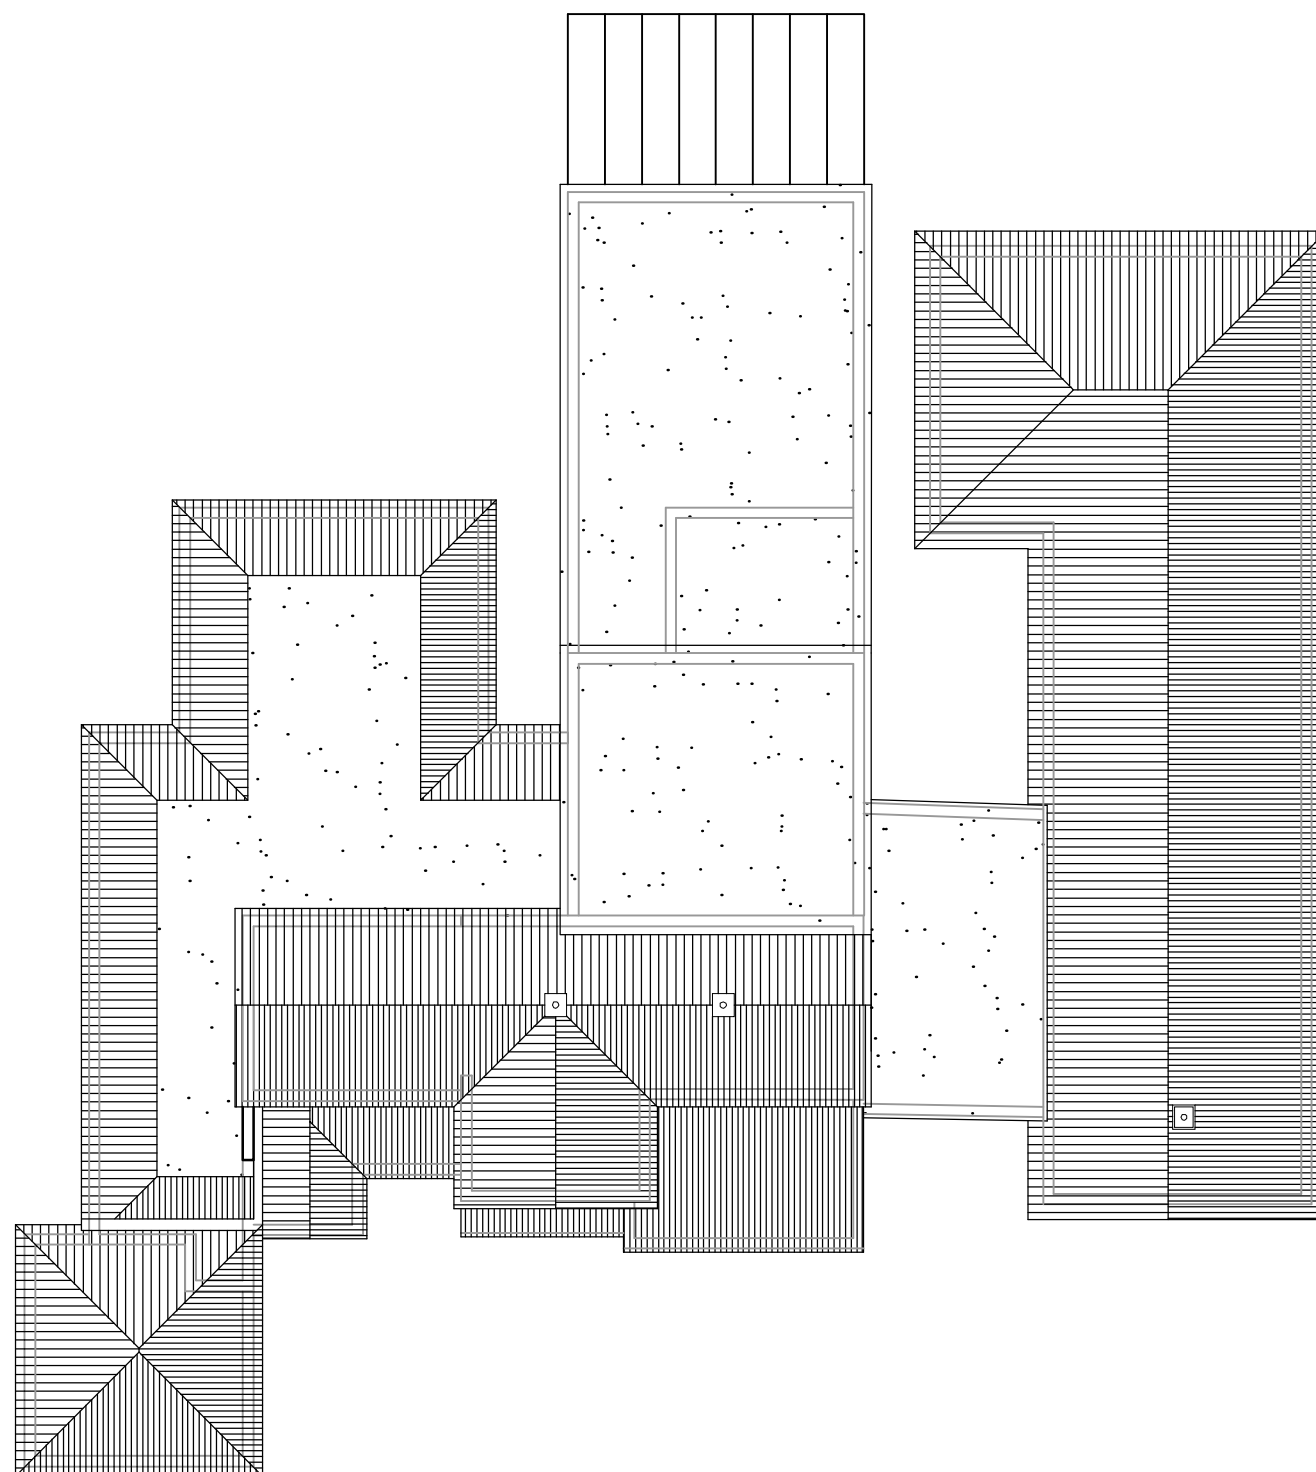


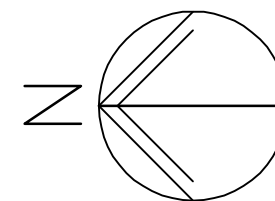

Blossom House
Beech Grove
Hayling Island
PO11 9DP

Existing Roof Plan

Revisions

- A.
- B.
- C.



Scale A3 = 1:200, A1 = 1:100
Drawn SAR
Date 23/05/16

1618-204⁰

