


SITE LAYOUT 1:250



LINEAR SCALE 1:250
A3 @ 1:250

ANDREW CRESCENT

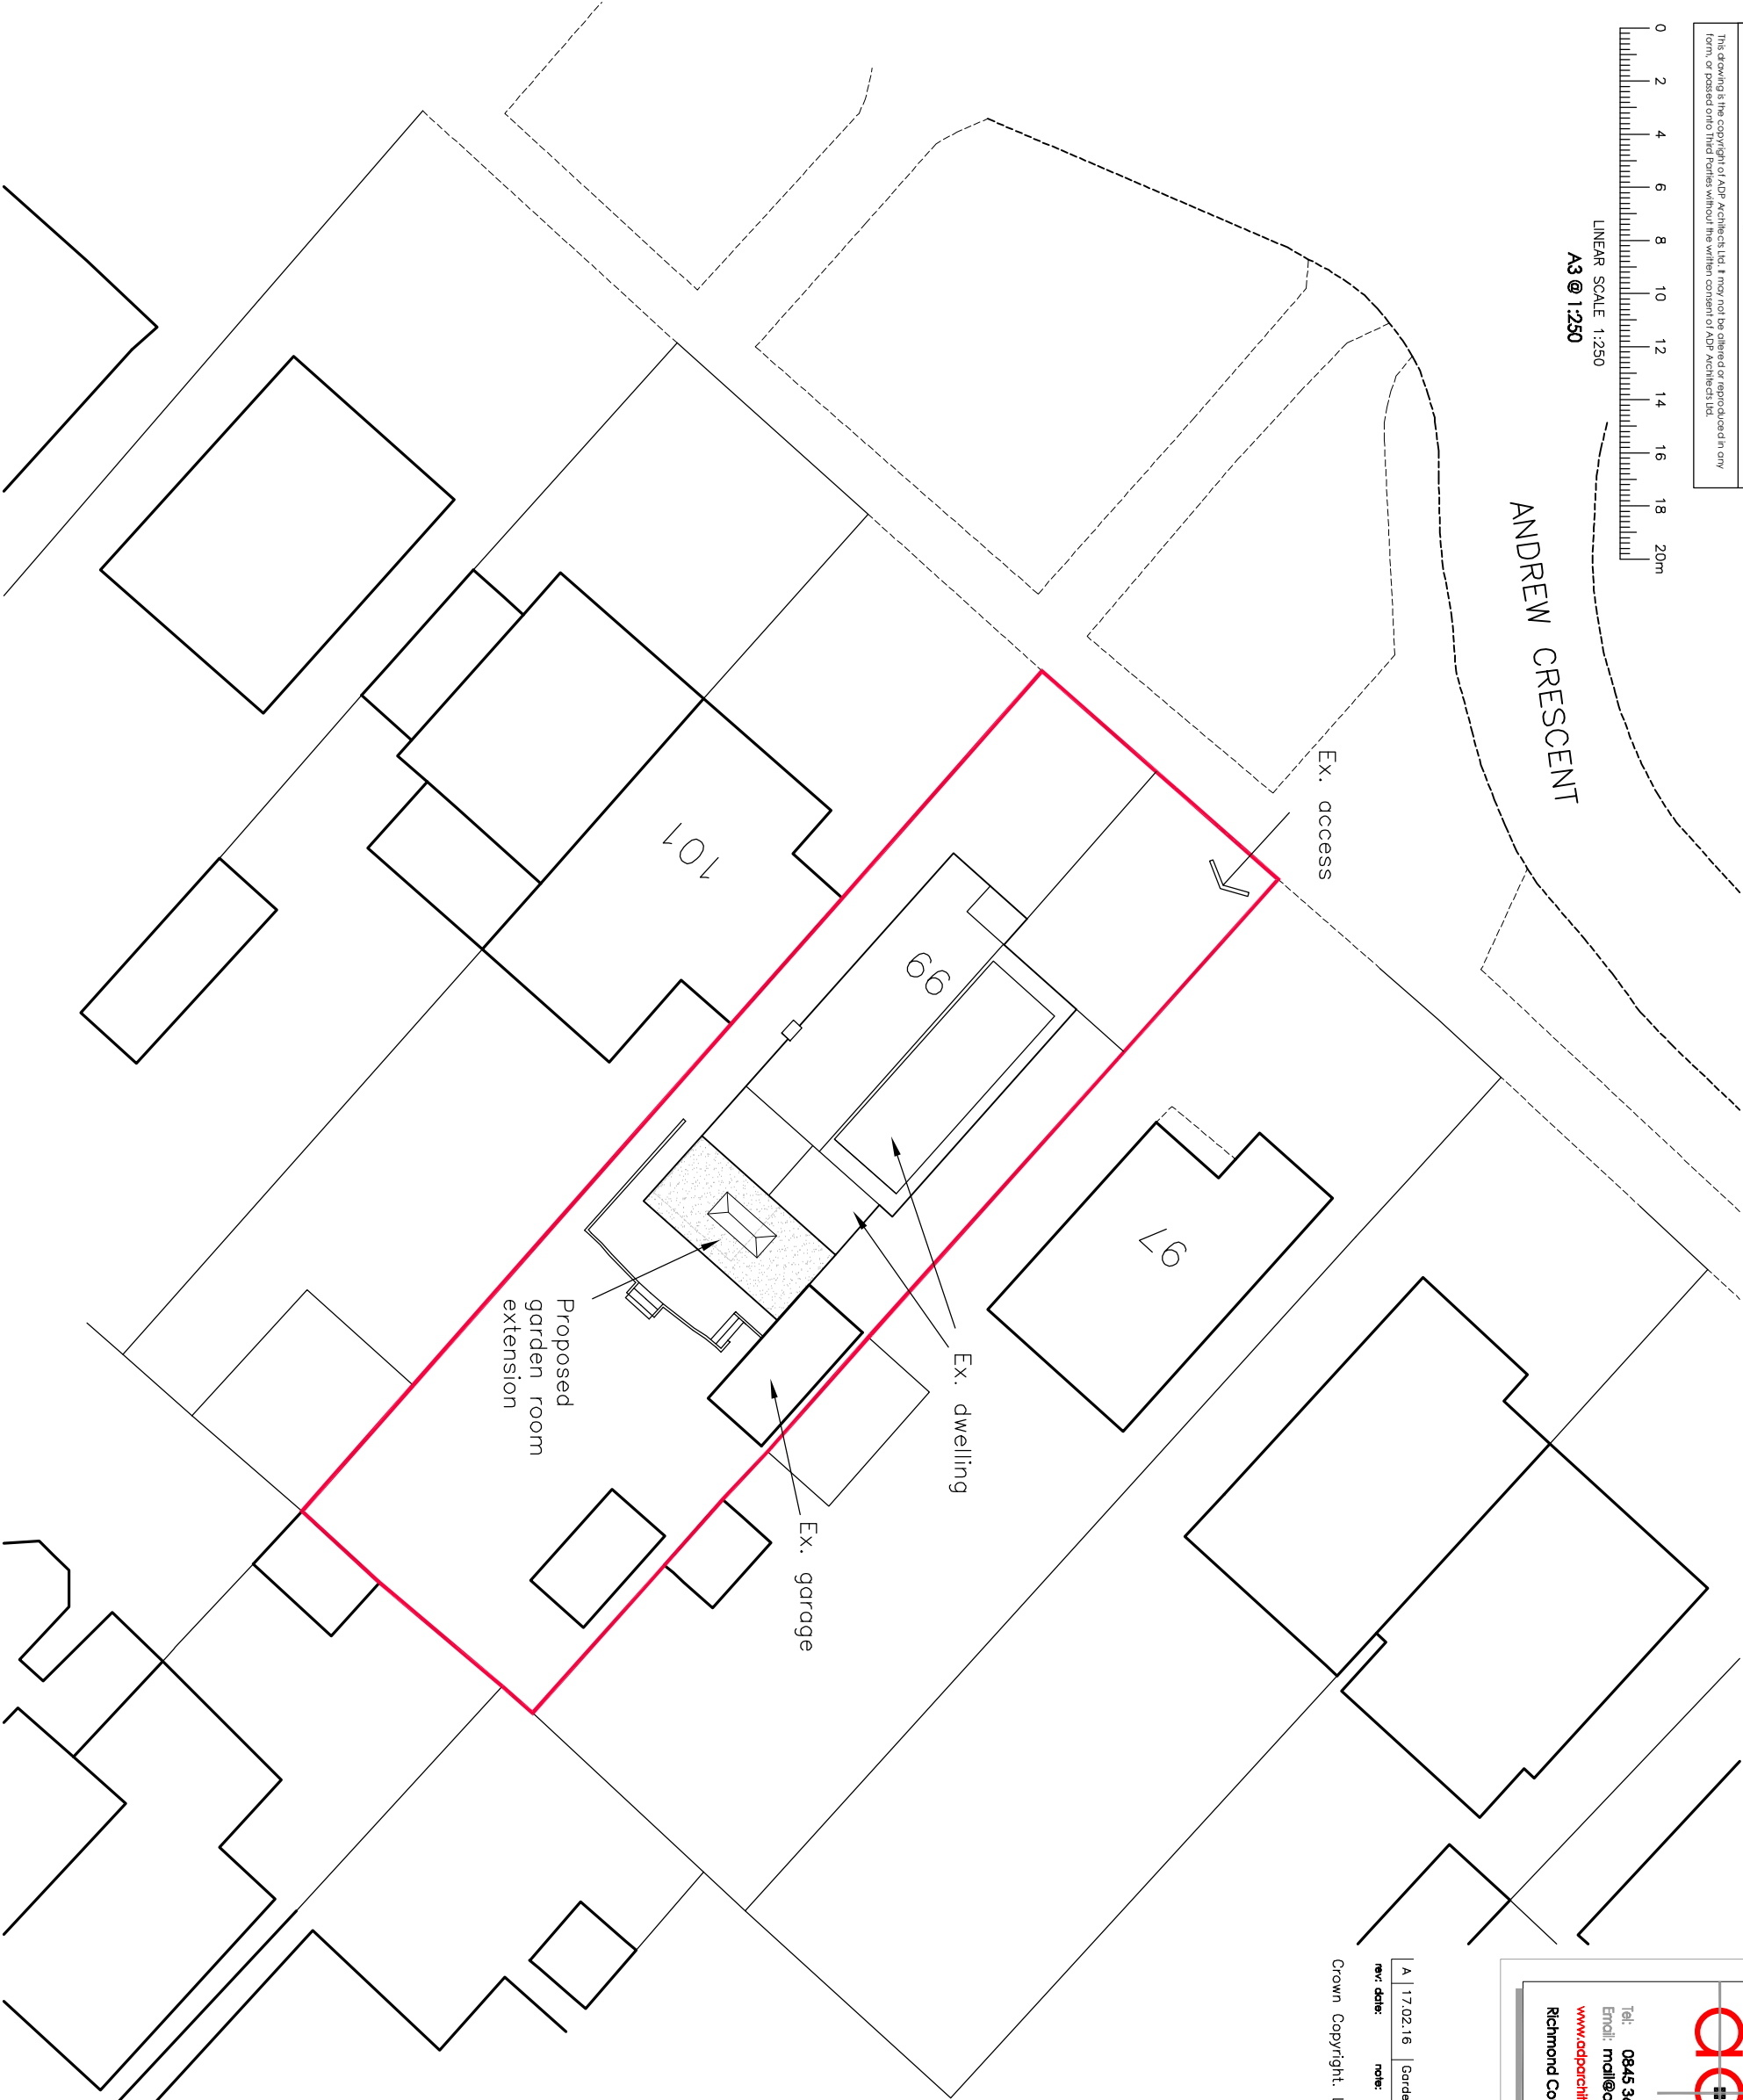

adp

architects ltd

architects & urban designers

Tel: 0845 365 1475


Email: mail@adp-ltd.co.uk

www.adparchitects.co.uk

Richmond Court, 94 Botley Road, Park Gate, Southampton, SO31 1BA

A	17.02.16	Garden room widened
rev:	date:	note:

Crown Copyright. Licence Number 100022432

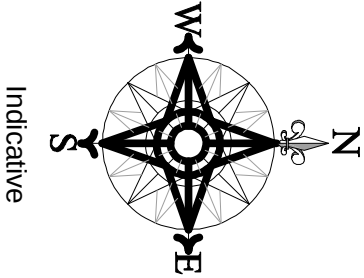

Indicative