


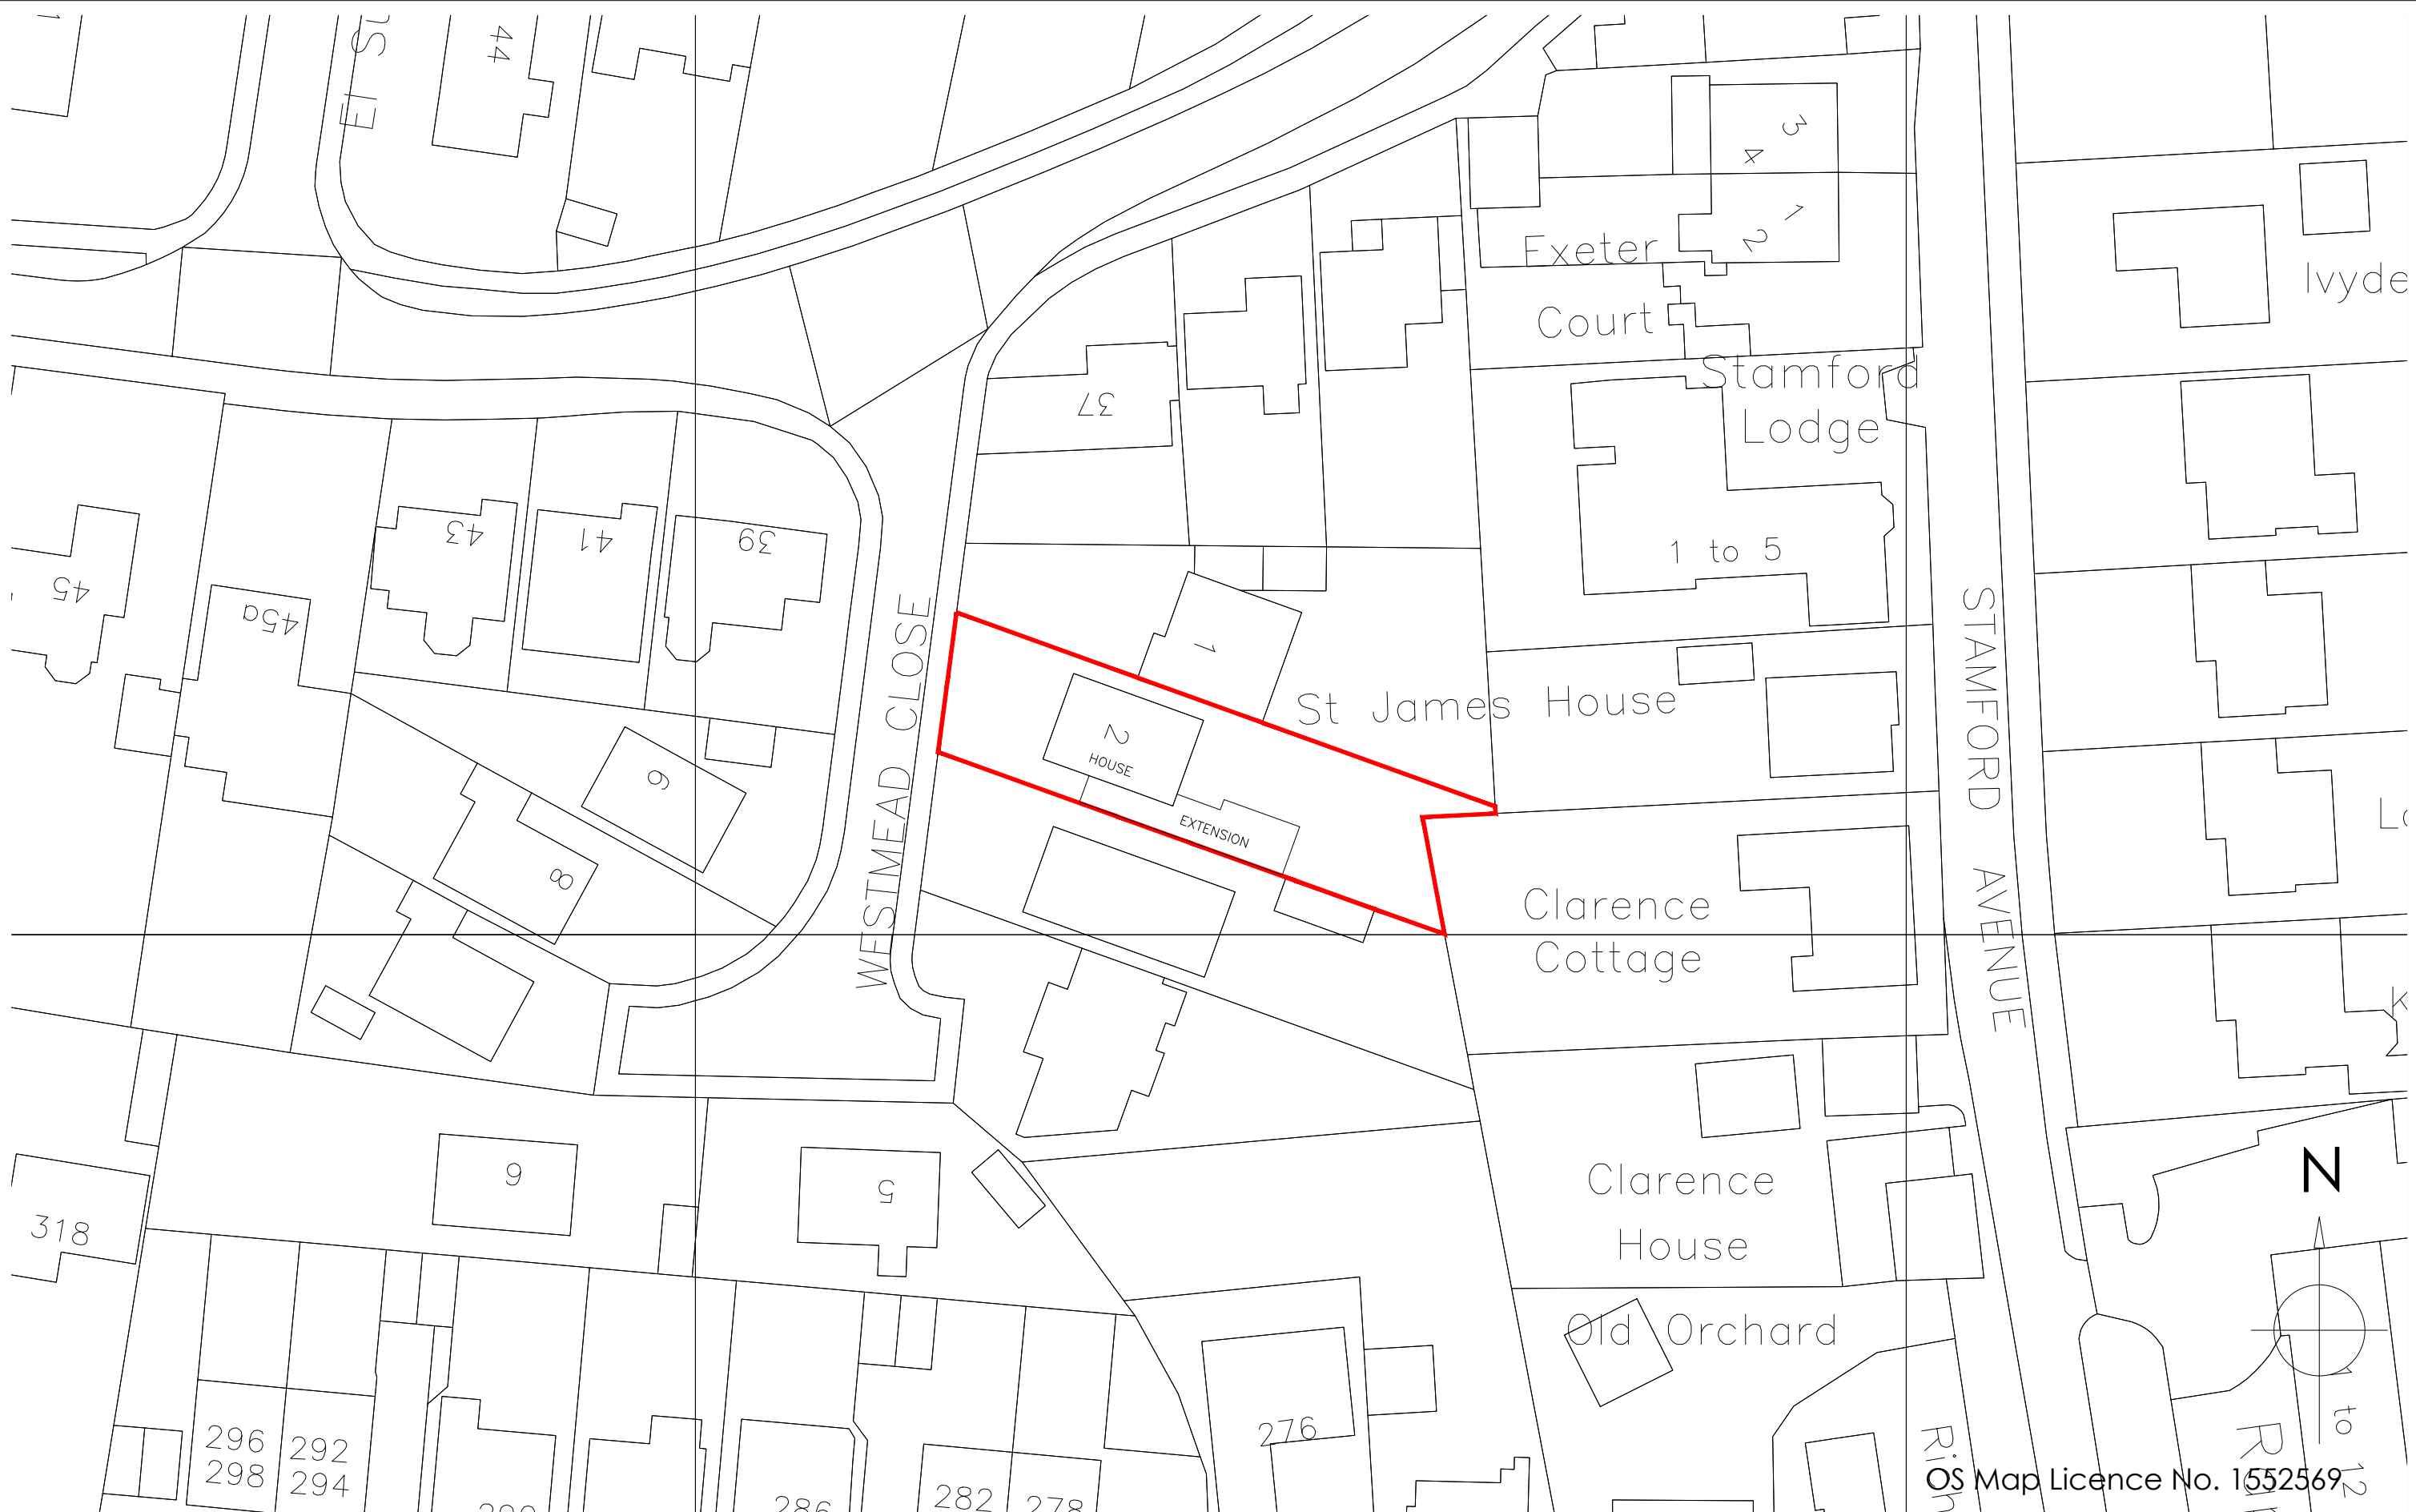


Copyright is reserved by GBS Designs and is issued on the condition that it is not copied or disclosed by or to any unauthorised persons without prior consent in writing from GBS Designs.

All dimensions to be checked on site

All structural elements to be specified by a suitably qualified structural engineer.

REV	DESCRIPTION	DRAWN	DATE
-	Initial design	GBS	14.08.15

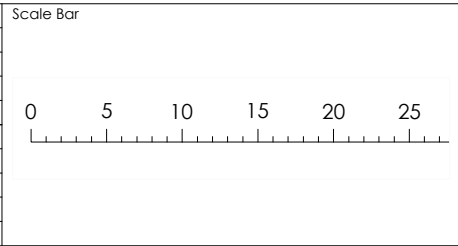

Drawing Ref	READ 07
Scale at A1	N/A
Scale at A3	1:500
Date	14 AUG 2015
Drawn by	GBS

Drawing Title

Annexe at
2 Westmead Close
Hayling Island
Hampshire
PO11 0DS



CAD - ARCHITECTURE - DESIGN

6 Shillinglee Waterloooville
Hampshire PO7 5RW

Tel 023 9225 8315
www.gbsimages.co.uk