


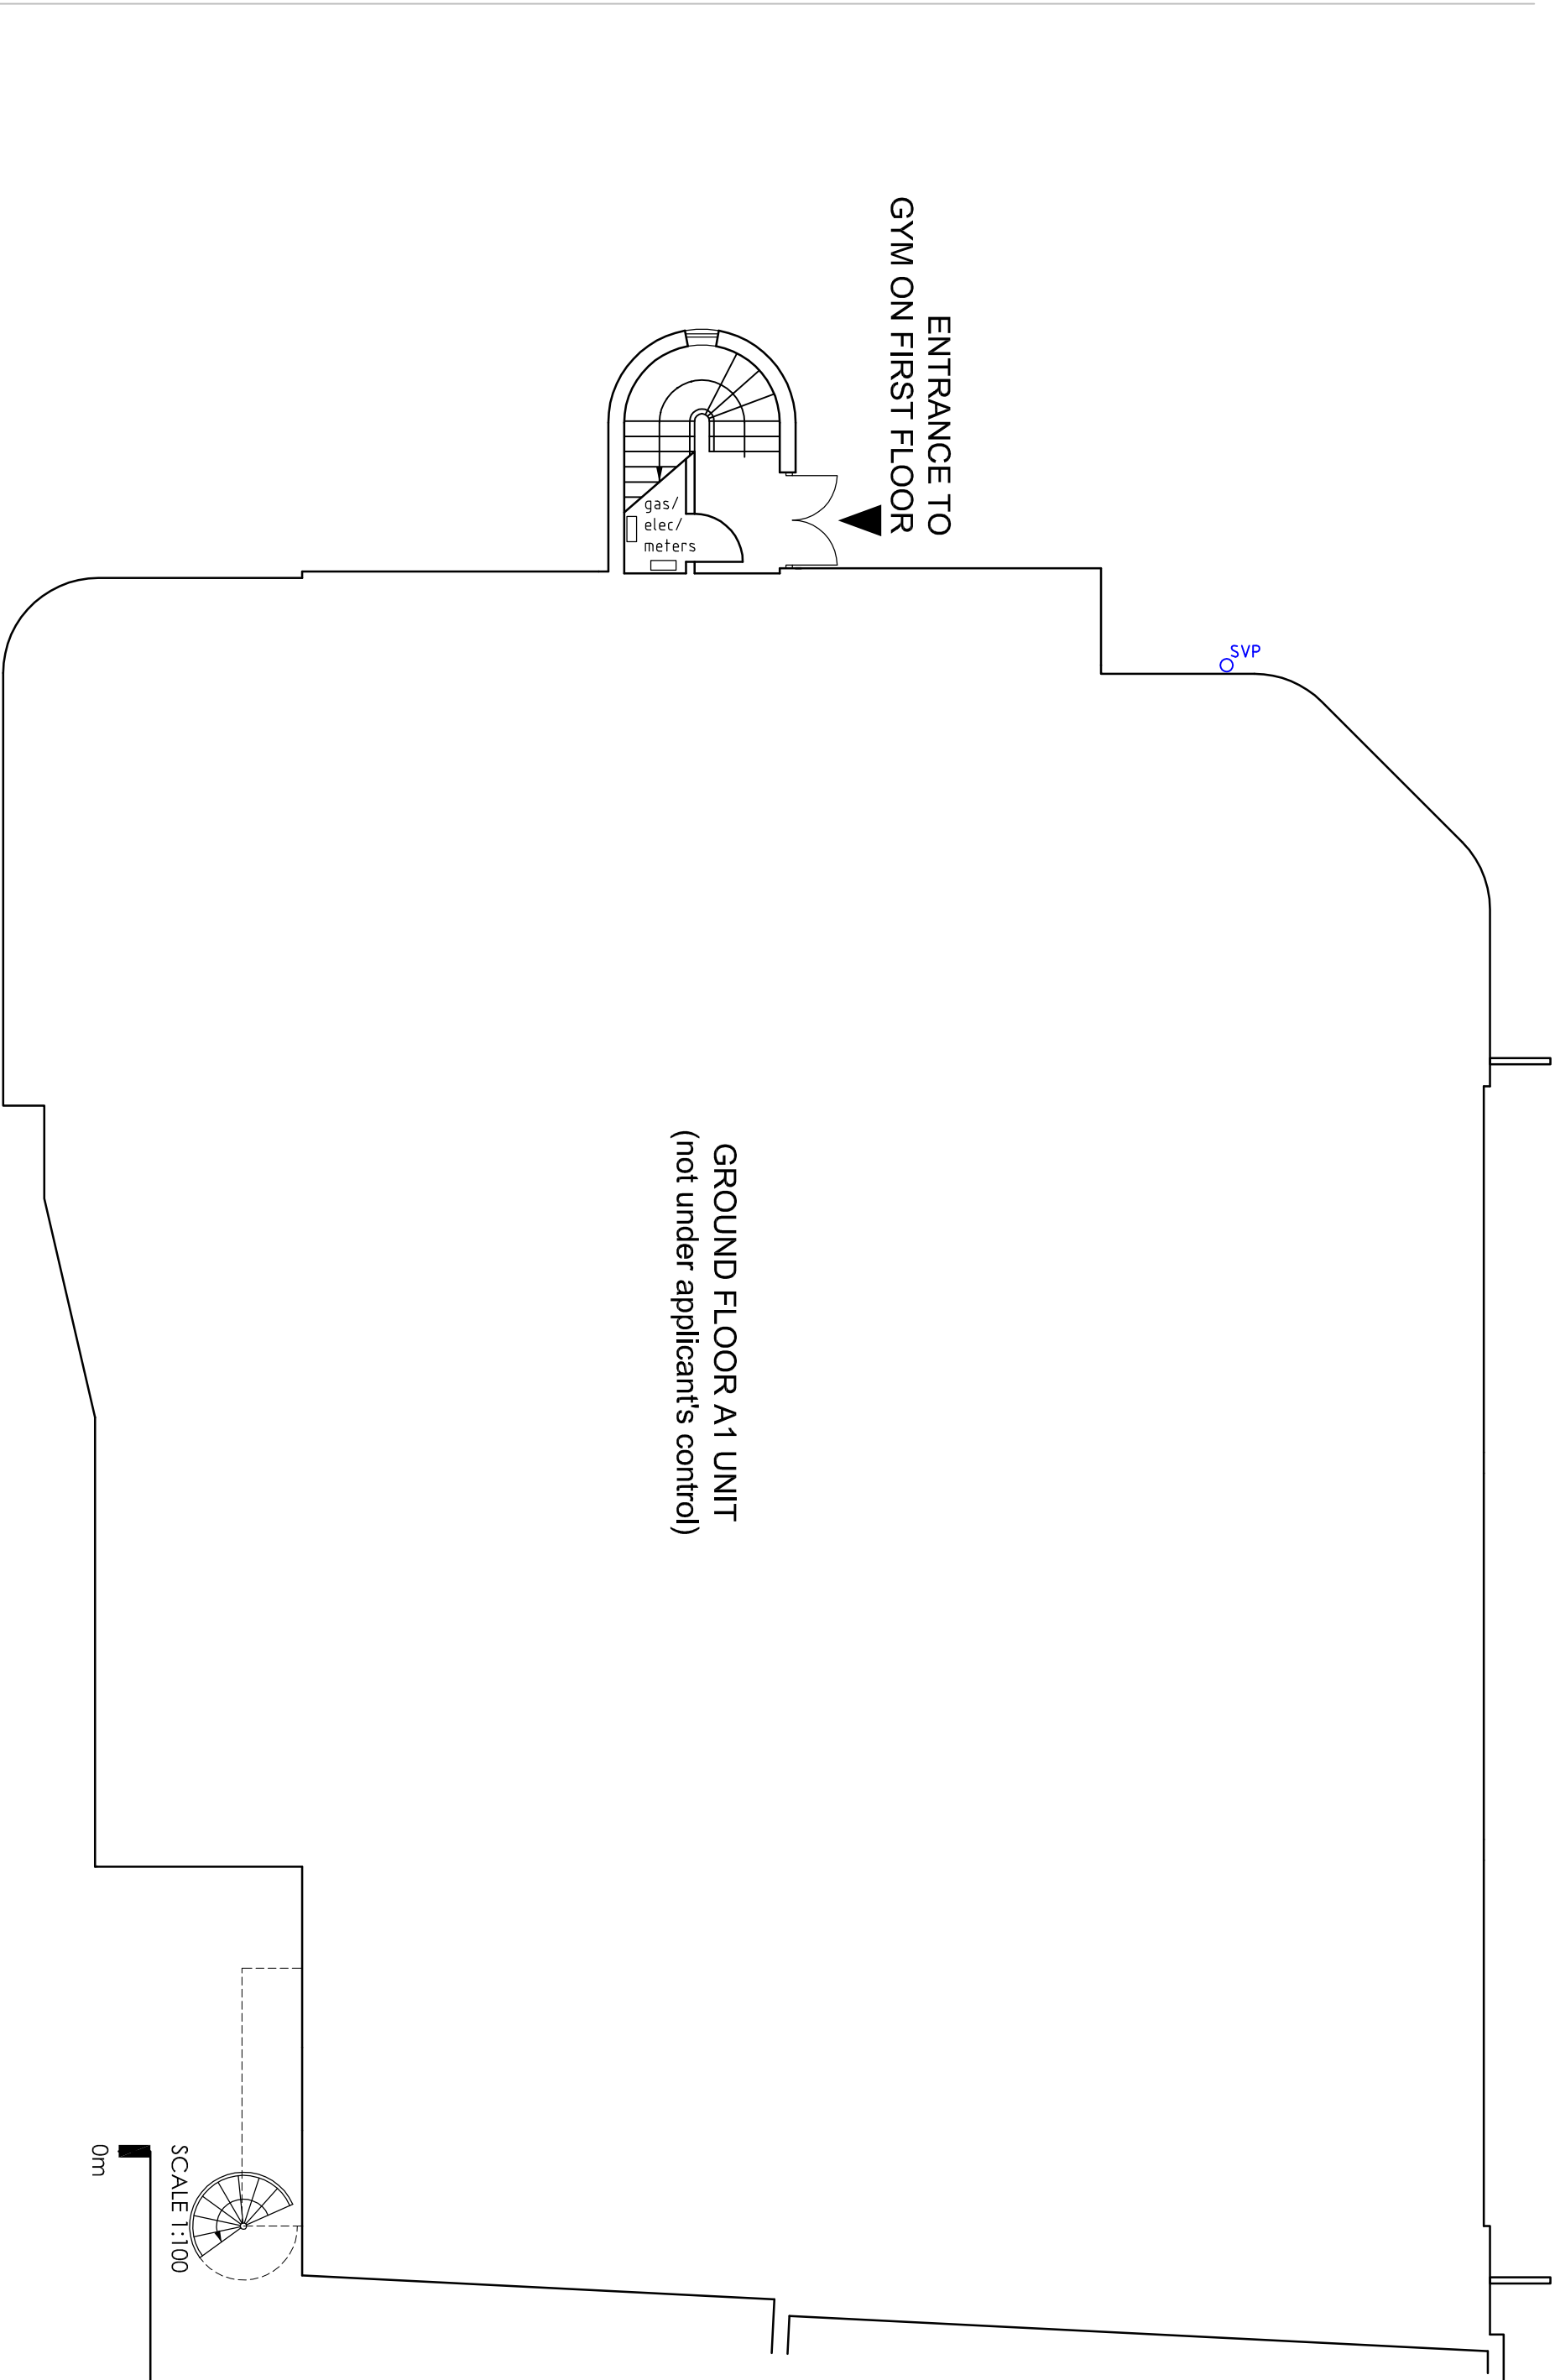

ENTRANCE TO
GYM ON FIRST FLOOR

GROUND FLOOR A1 UNIT
(not under applicant's control)

SCALE 1:100

0m

5m