


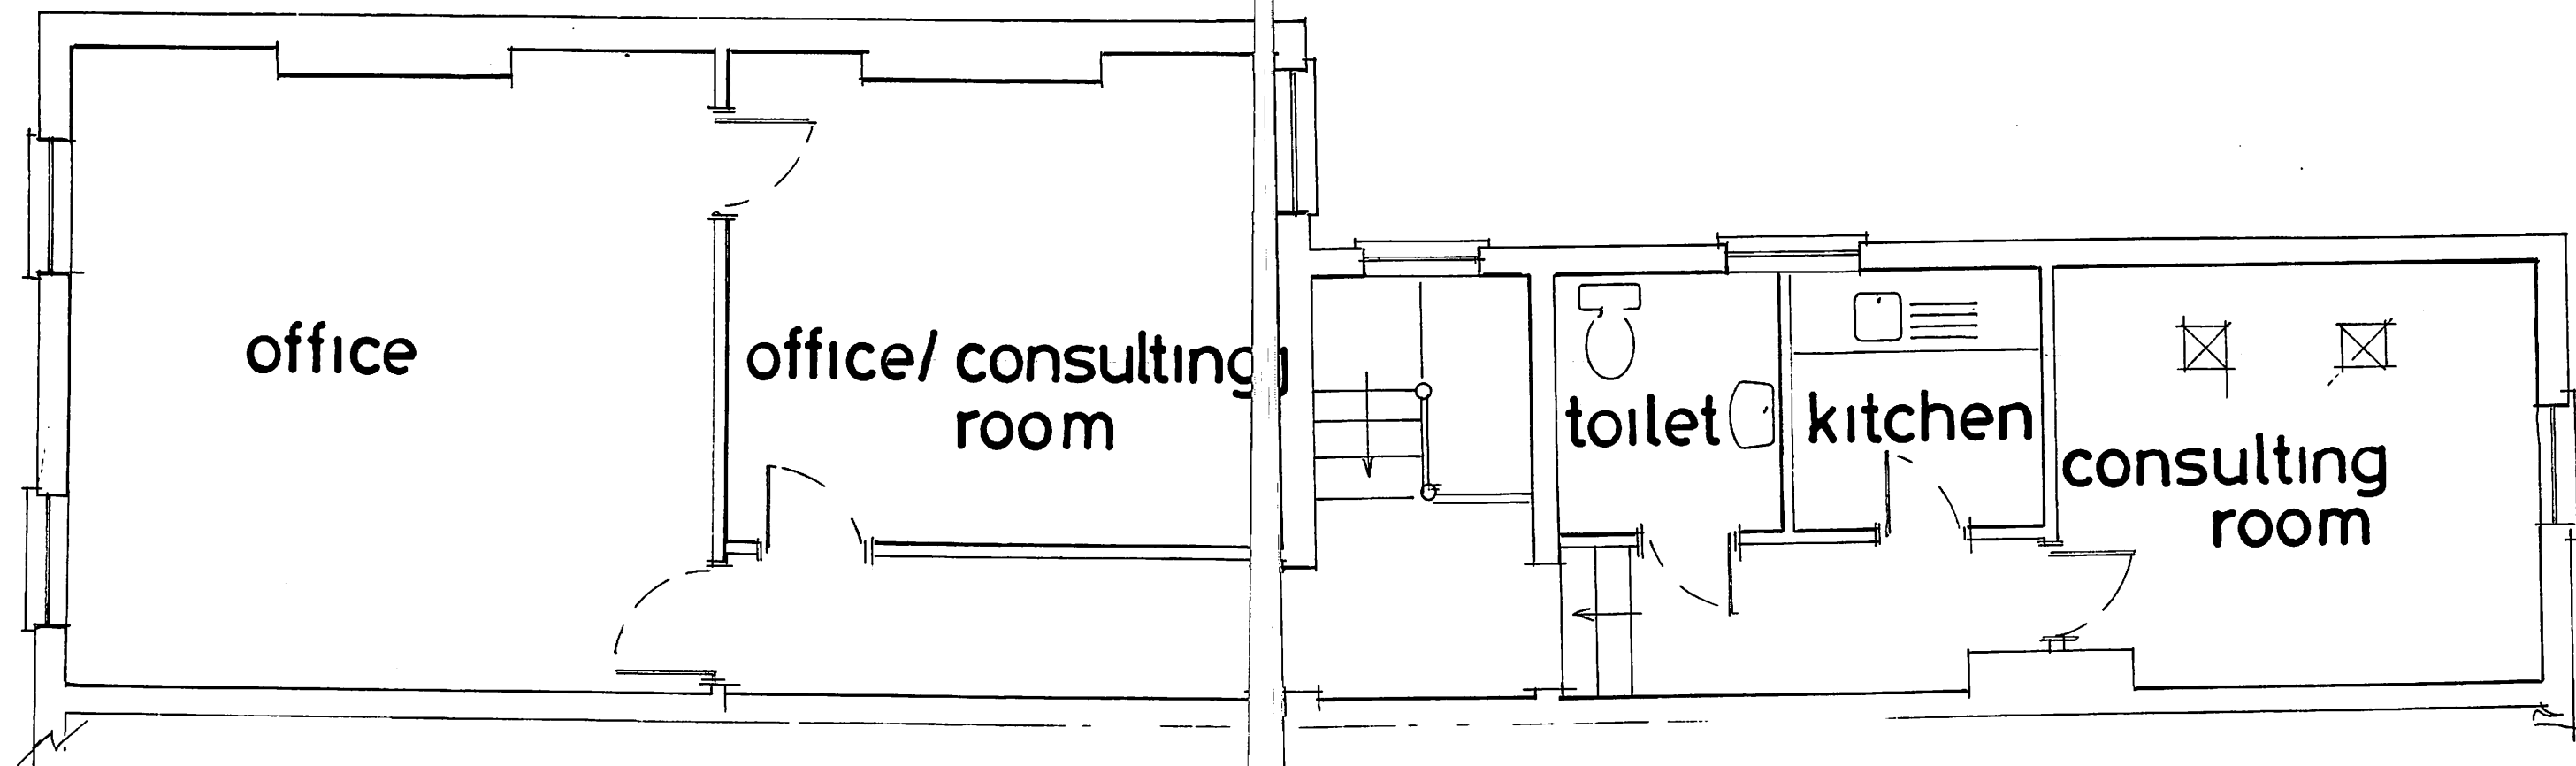

office

office/ consulting
room

toilet

kitchen

consulting
room

first

0 1 2 3 4 5 6

Client

Dr Maddicks

Drawing Title

19 South St
PO9 1BU

SS4

Scale

1/50

proposed