

A

C



New glazing
Rebuild gable wall – see schedule of repair.

B

B

D

D

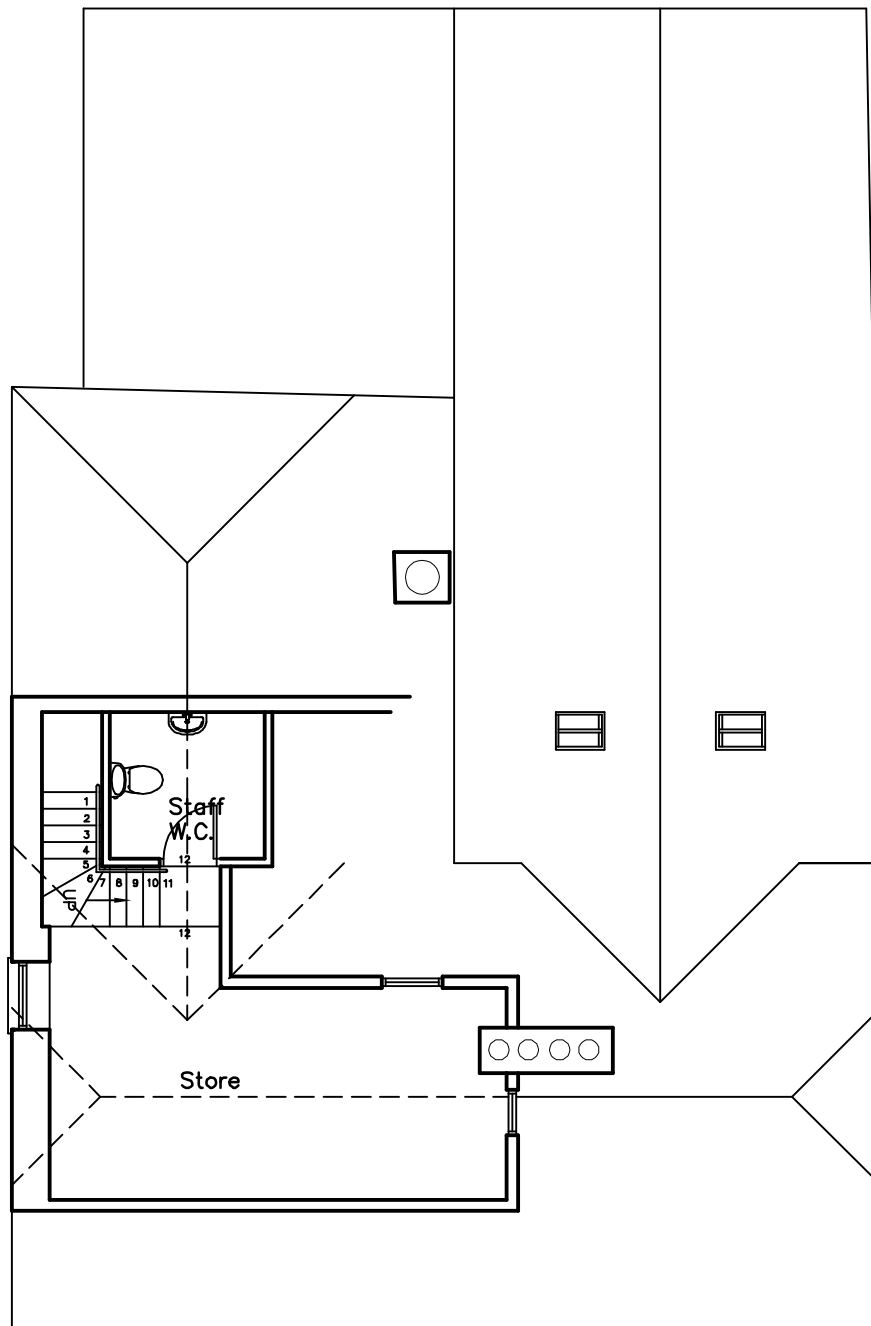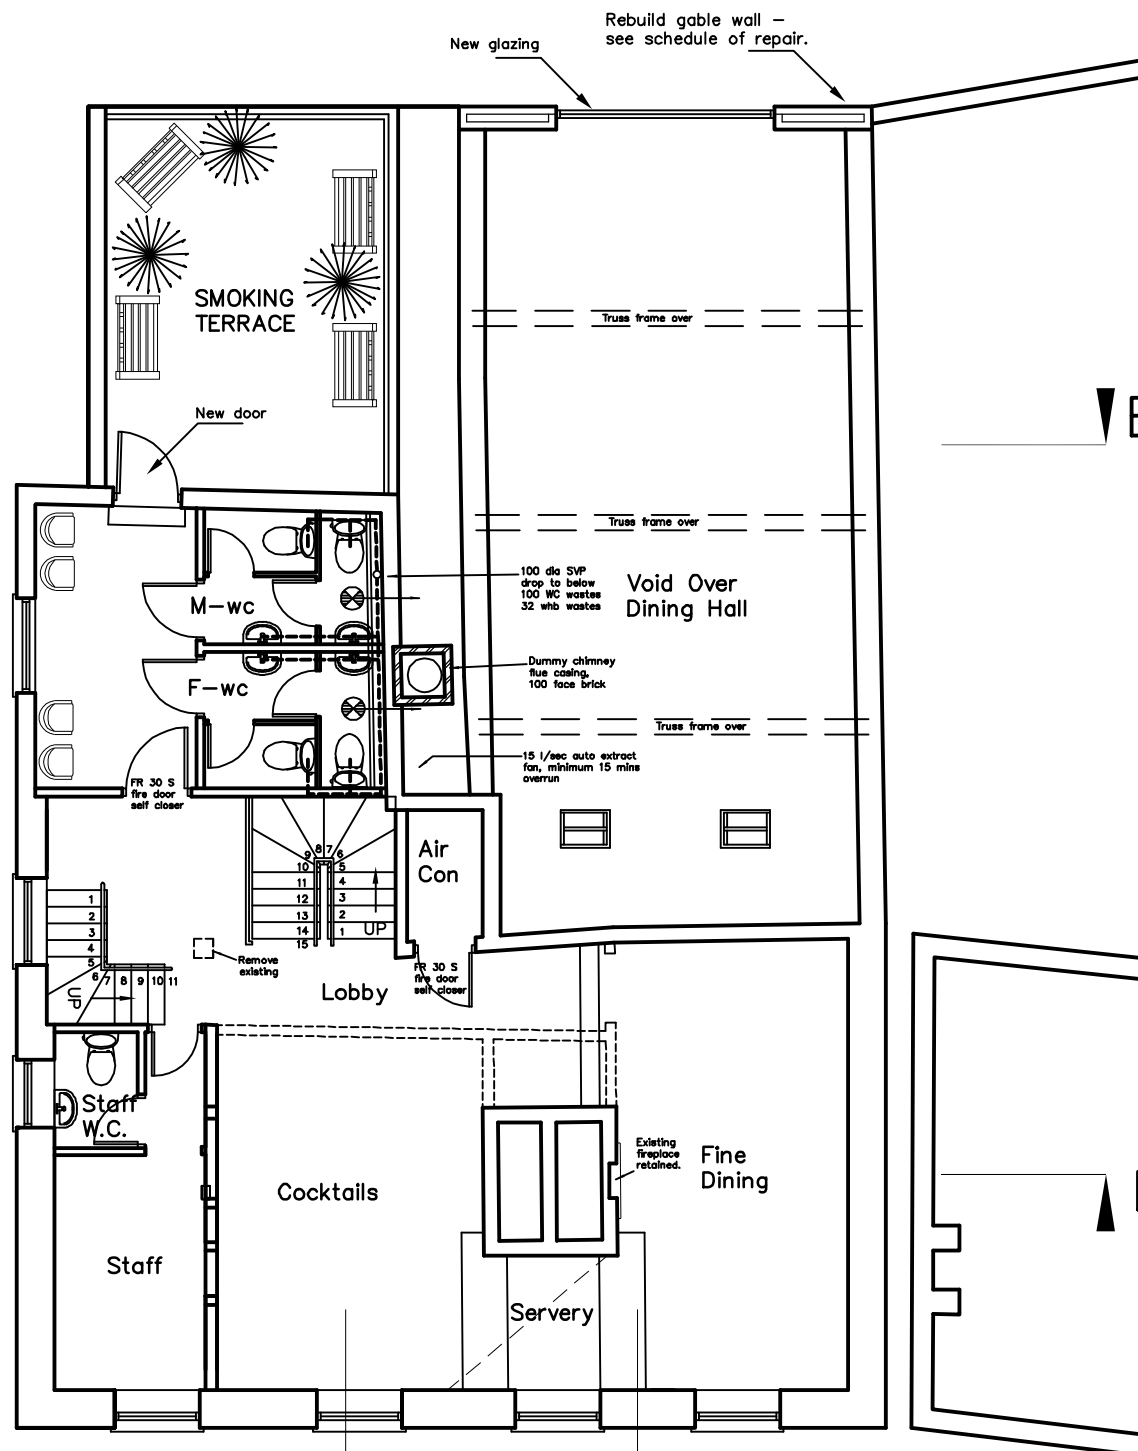

FIRST

A

C

metres

10

20

30

25 SOUTH STREET
EMSWORTH
PO10 7EG

Upper Floor
Detail Plans



Martin Critchley
CHARTERED ARCHITECT

The Old Brewery,
15E South Street, Havant,
Hampshire, PO9 1BU
023 92 474 919
critchleyarchitect@hotmail.com

Scale A3=1:100
Drawn JHL
Date 19/06/15

Revisions

- A.
- B.
- C.

1456-315⁰