

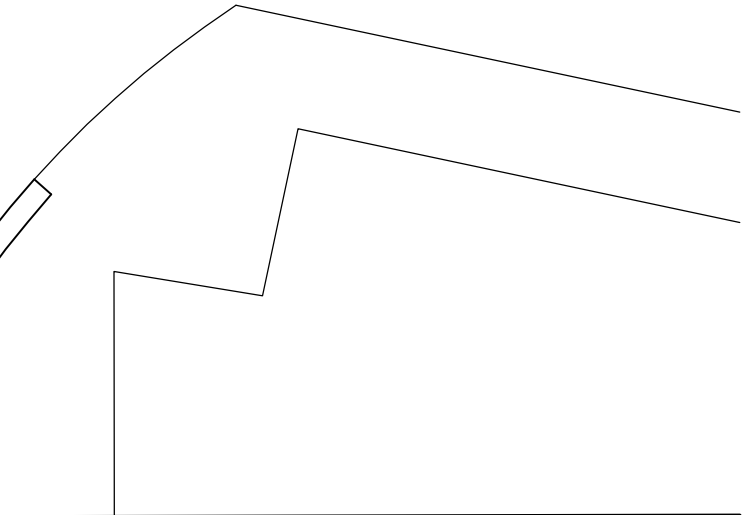


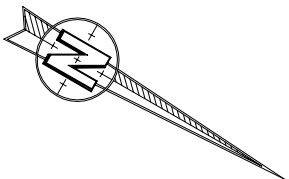

EXISTING PLAN

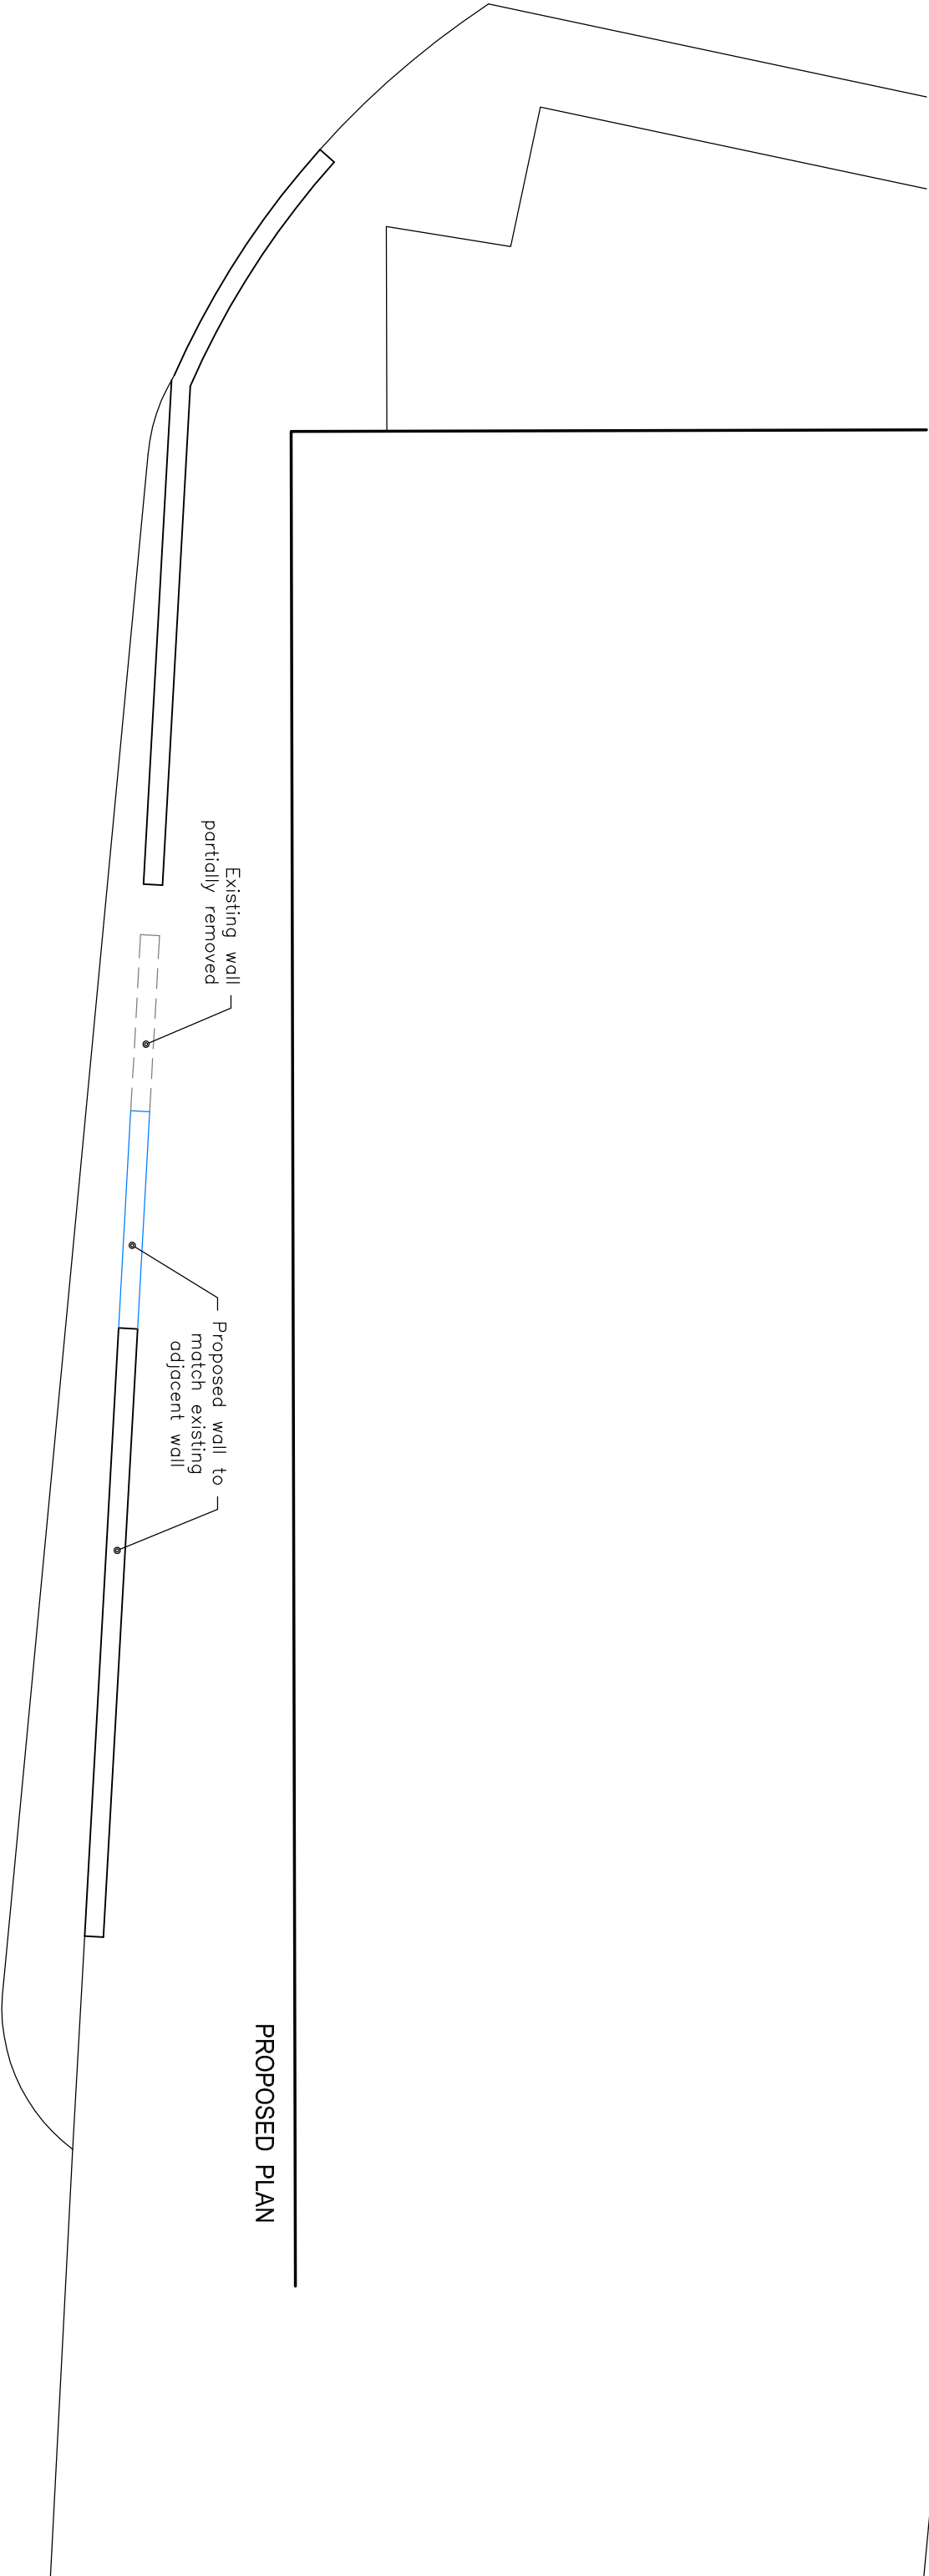

PROPOSED PLAN

K

NIGHT

ARCHITECTURAL

DESIGN

K.A.D. Ltd.

The Gatehouse, Admirals Wood

7 Coldeast Way

Sansbury Green

Southampton

SO3 7AT

mt: 07801 346 479

t: 01489 660 194

e: ian@k-a-d.co.uk

Project

THE TANNERIES
BROCKHAMPTON LANE
HAVANT, PO9 1JB

Client

H-I-M

Drawing

PLAN

Scale

1:100@A3

Date

JAN 2016

Project no.

Sequential

Bldg/Floor

Detail

Rev

KAD

01

A

ELV

.