

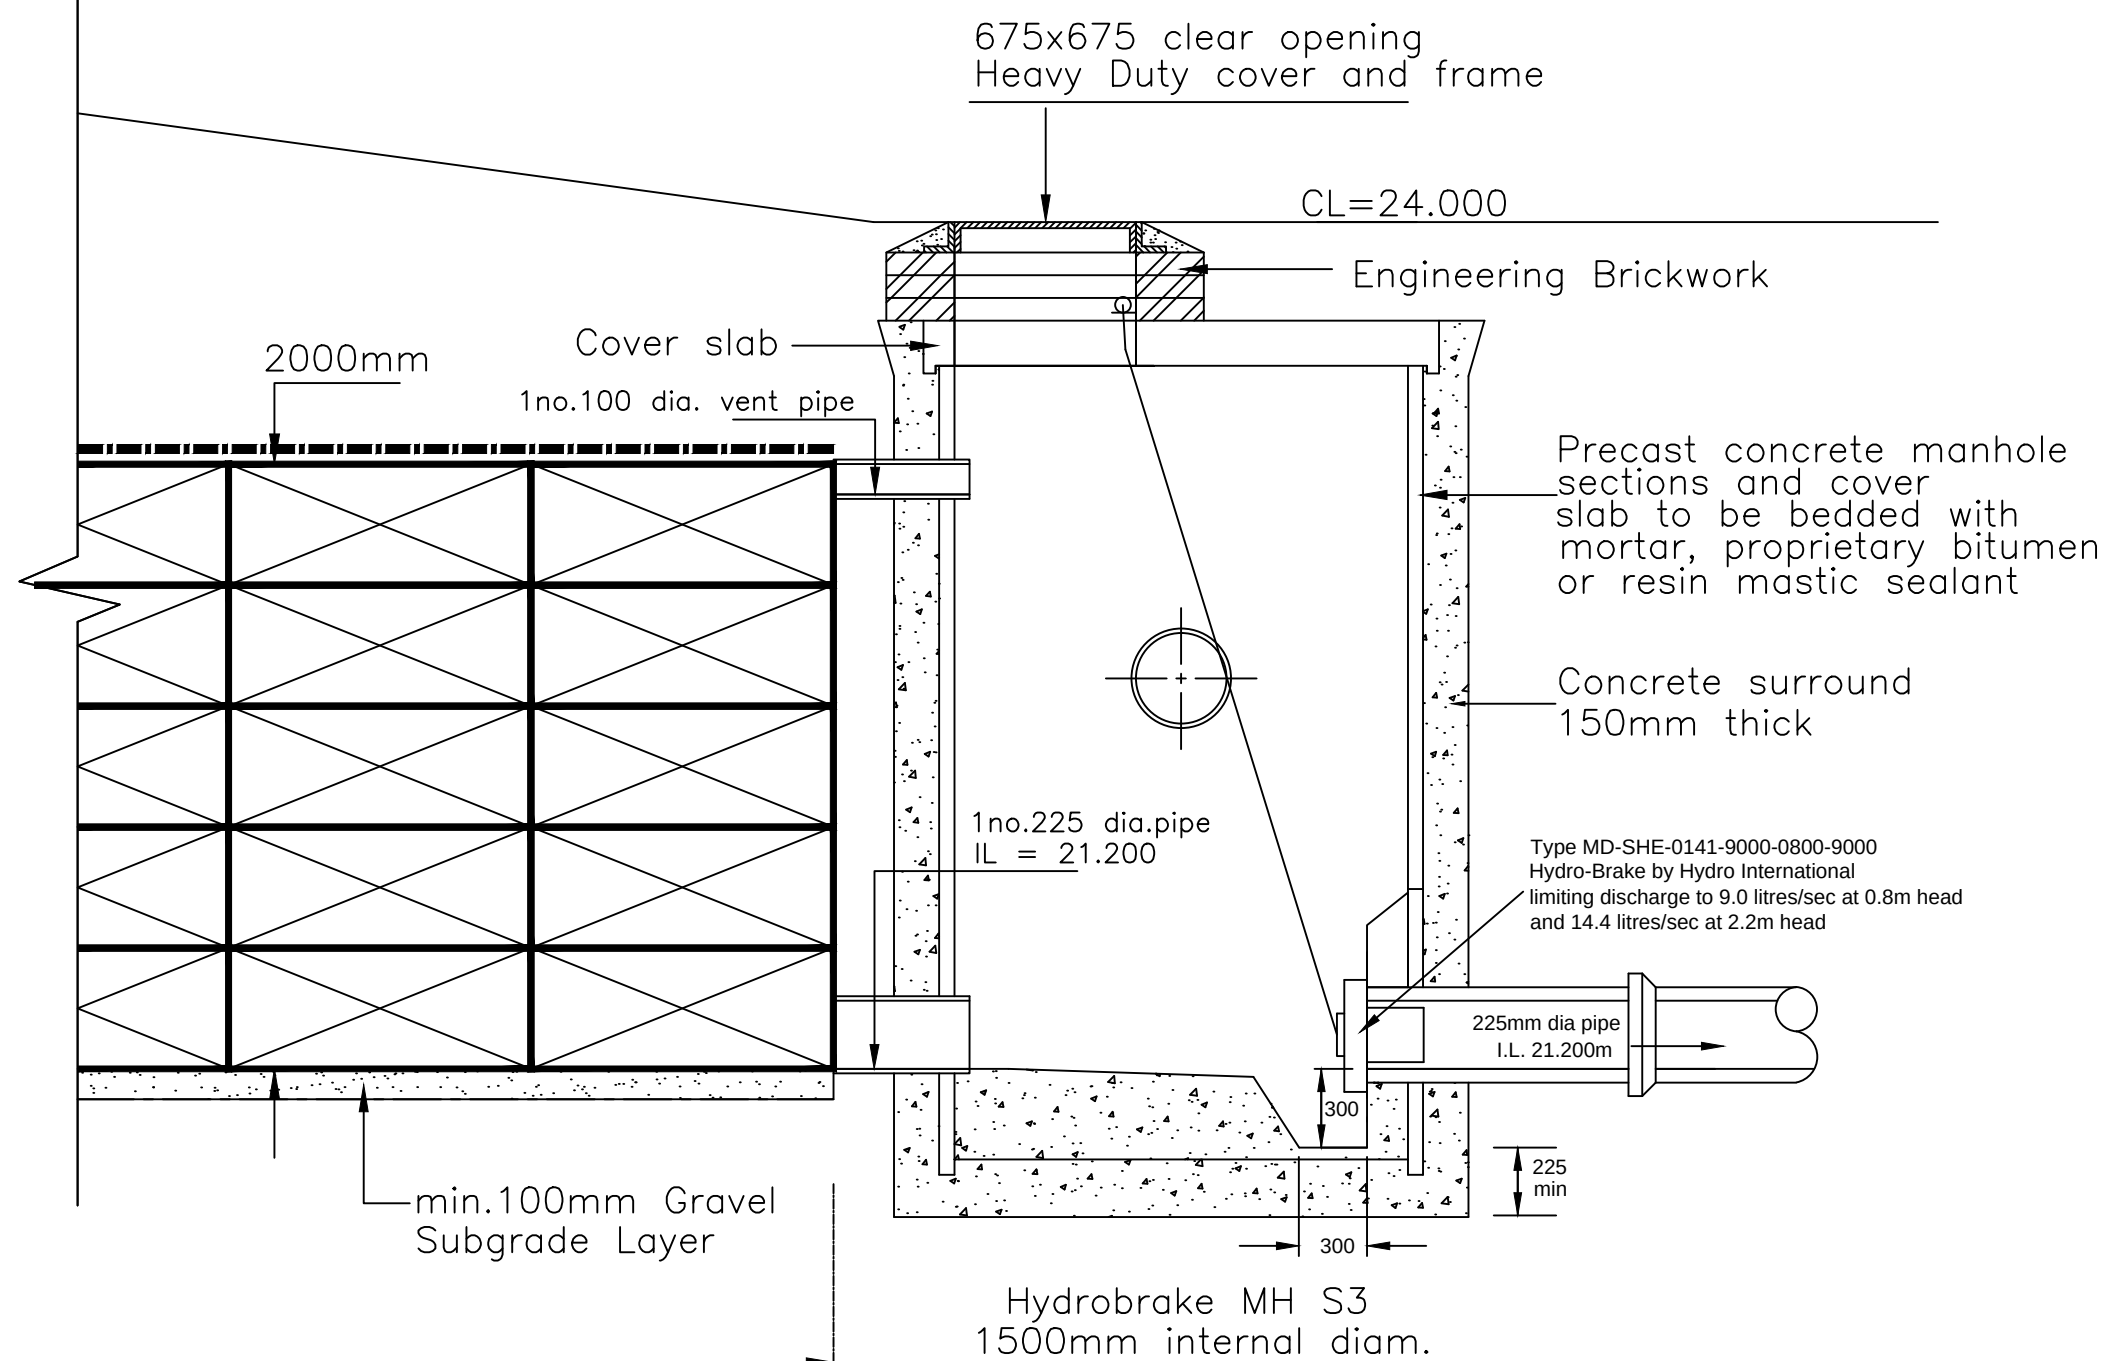
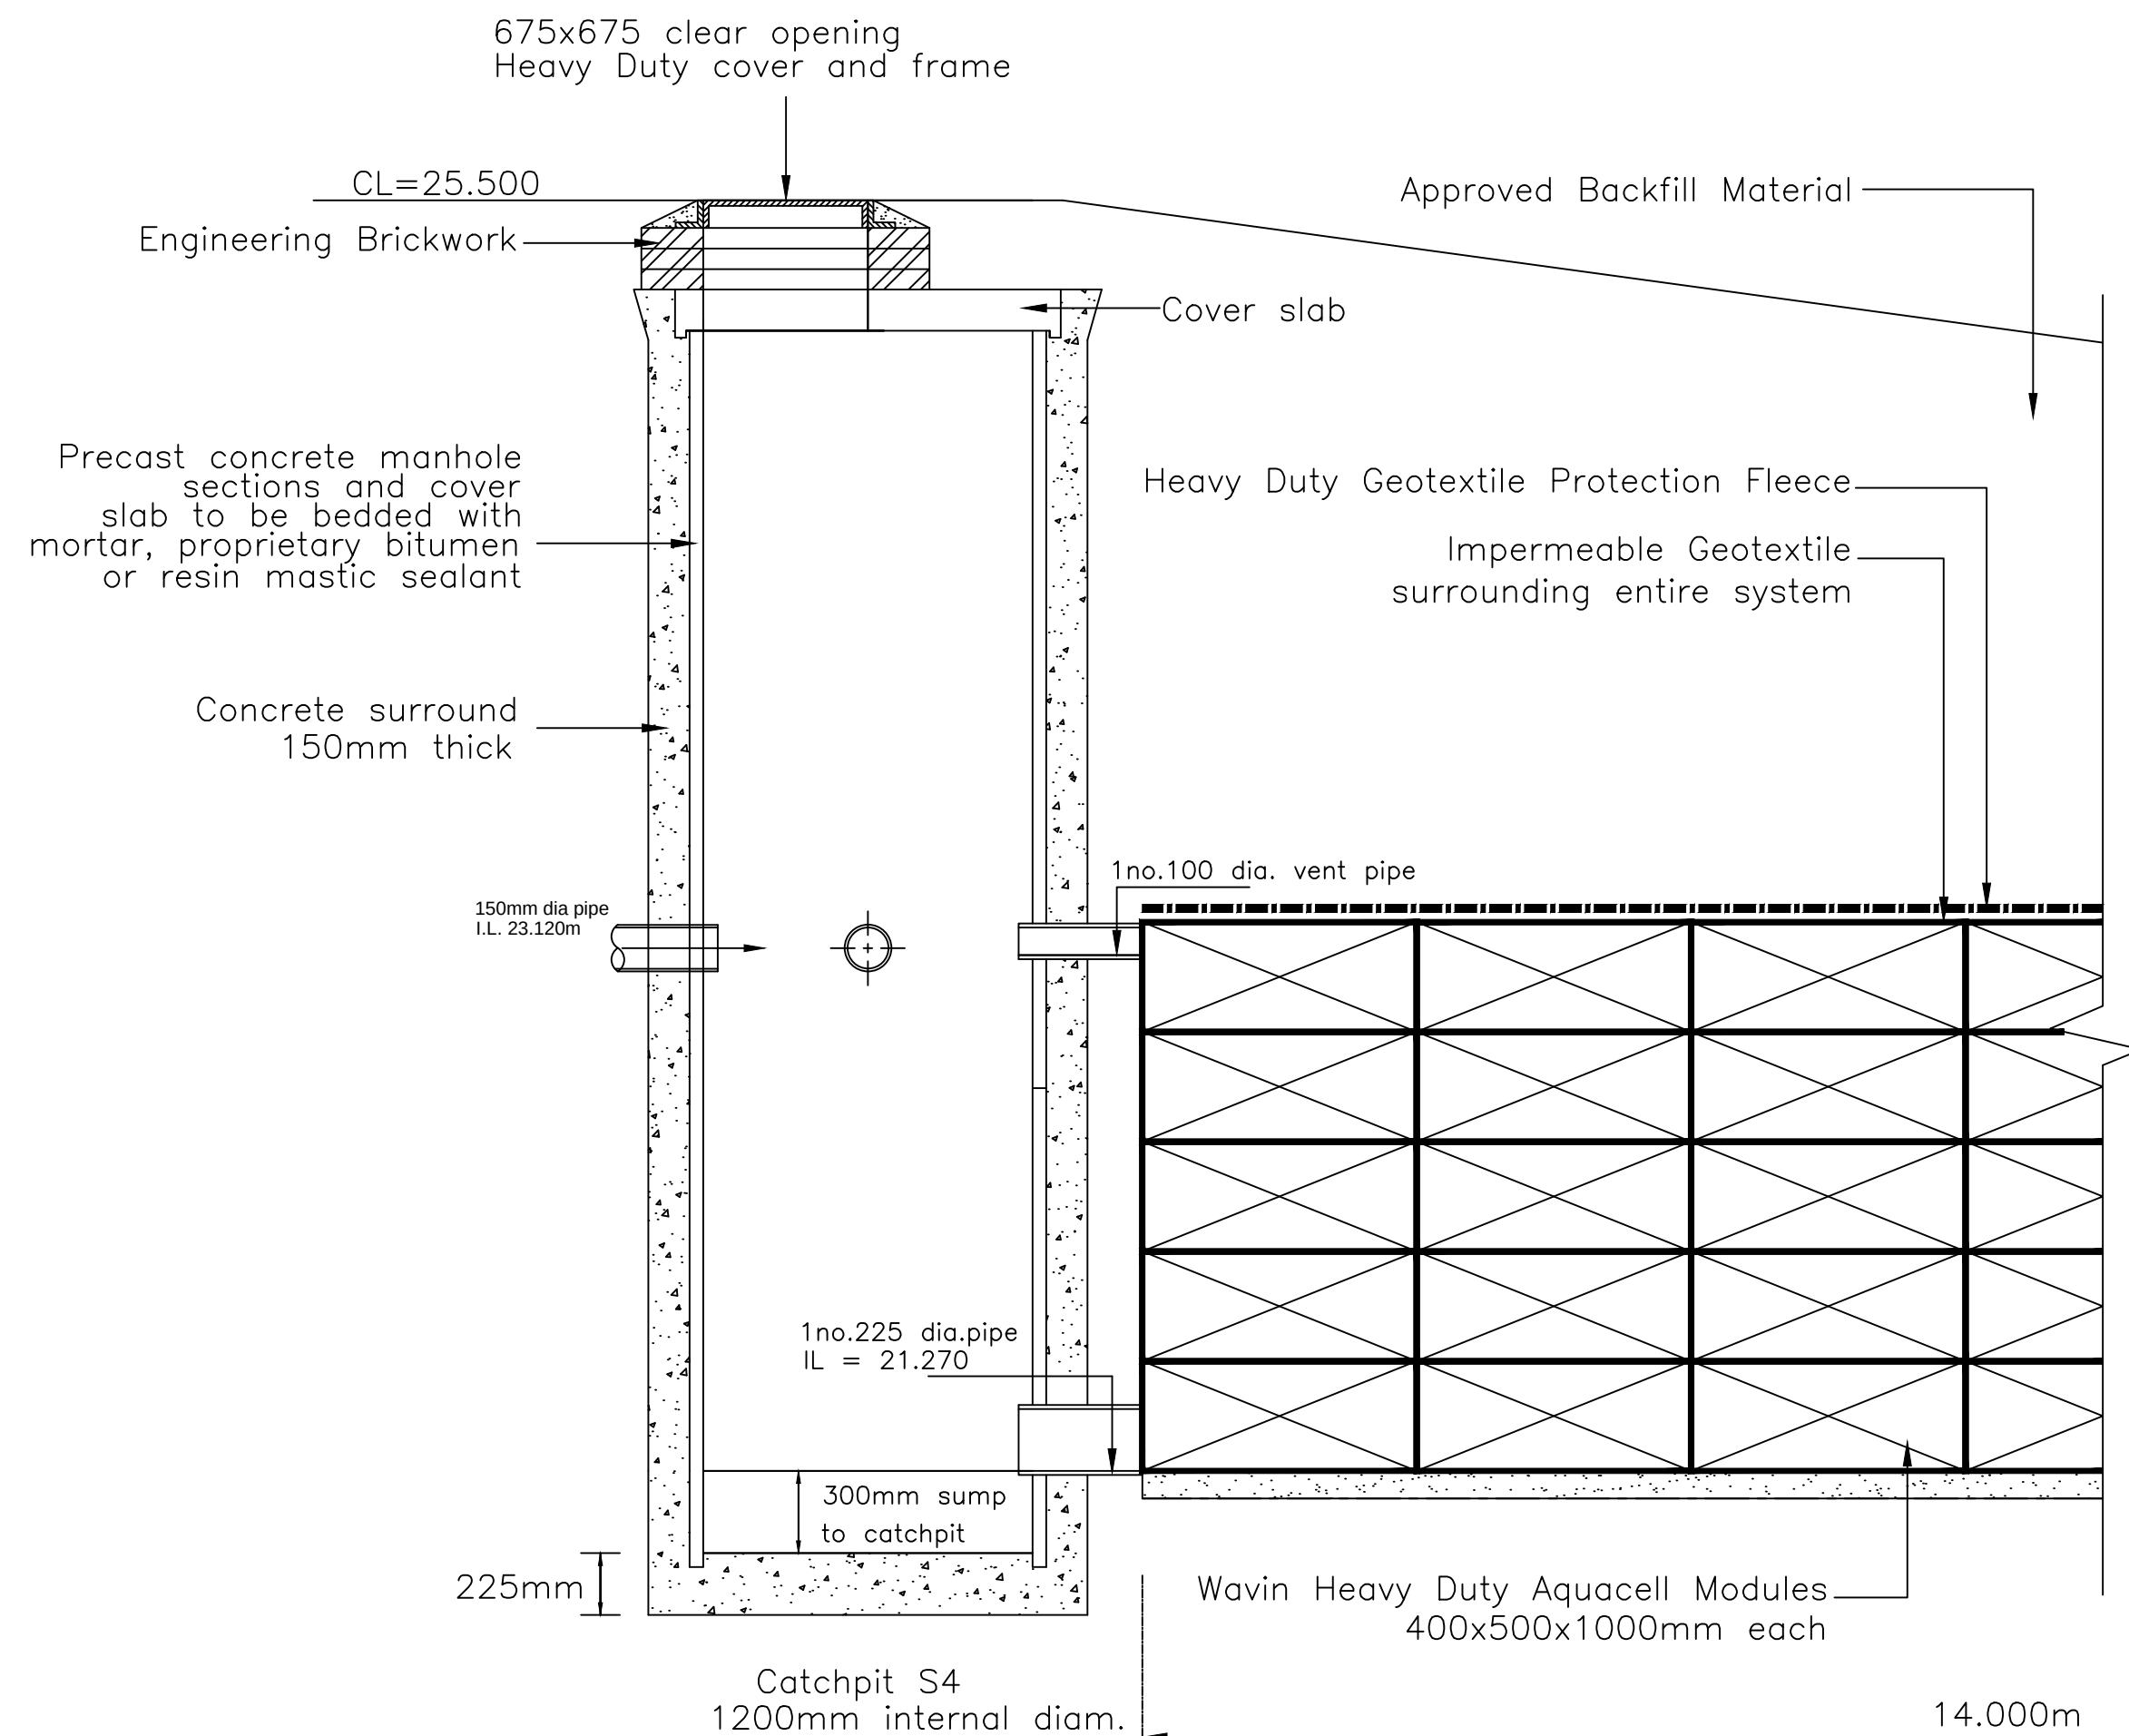
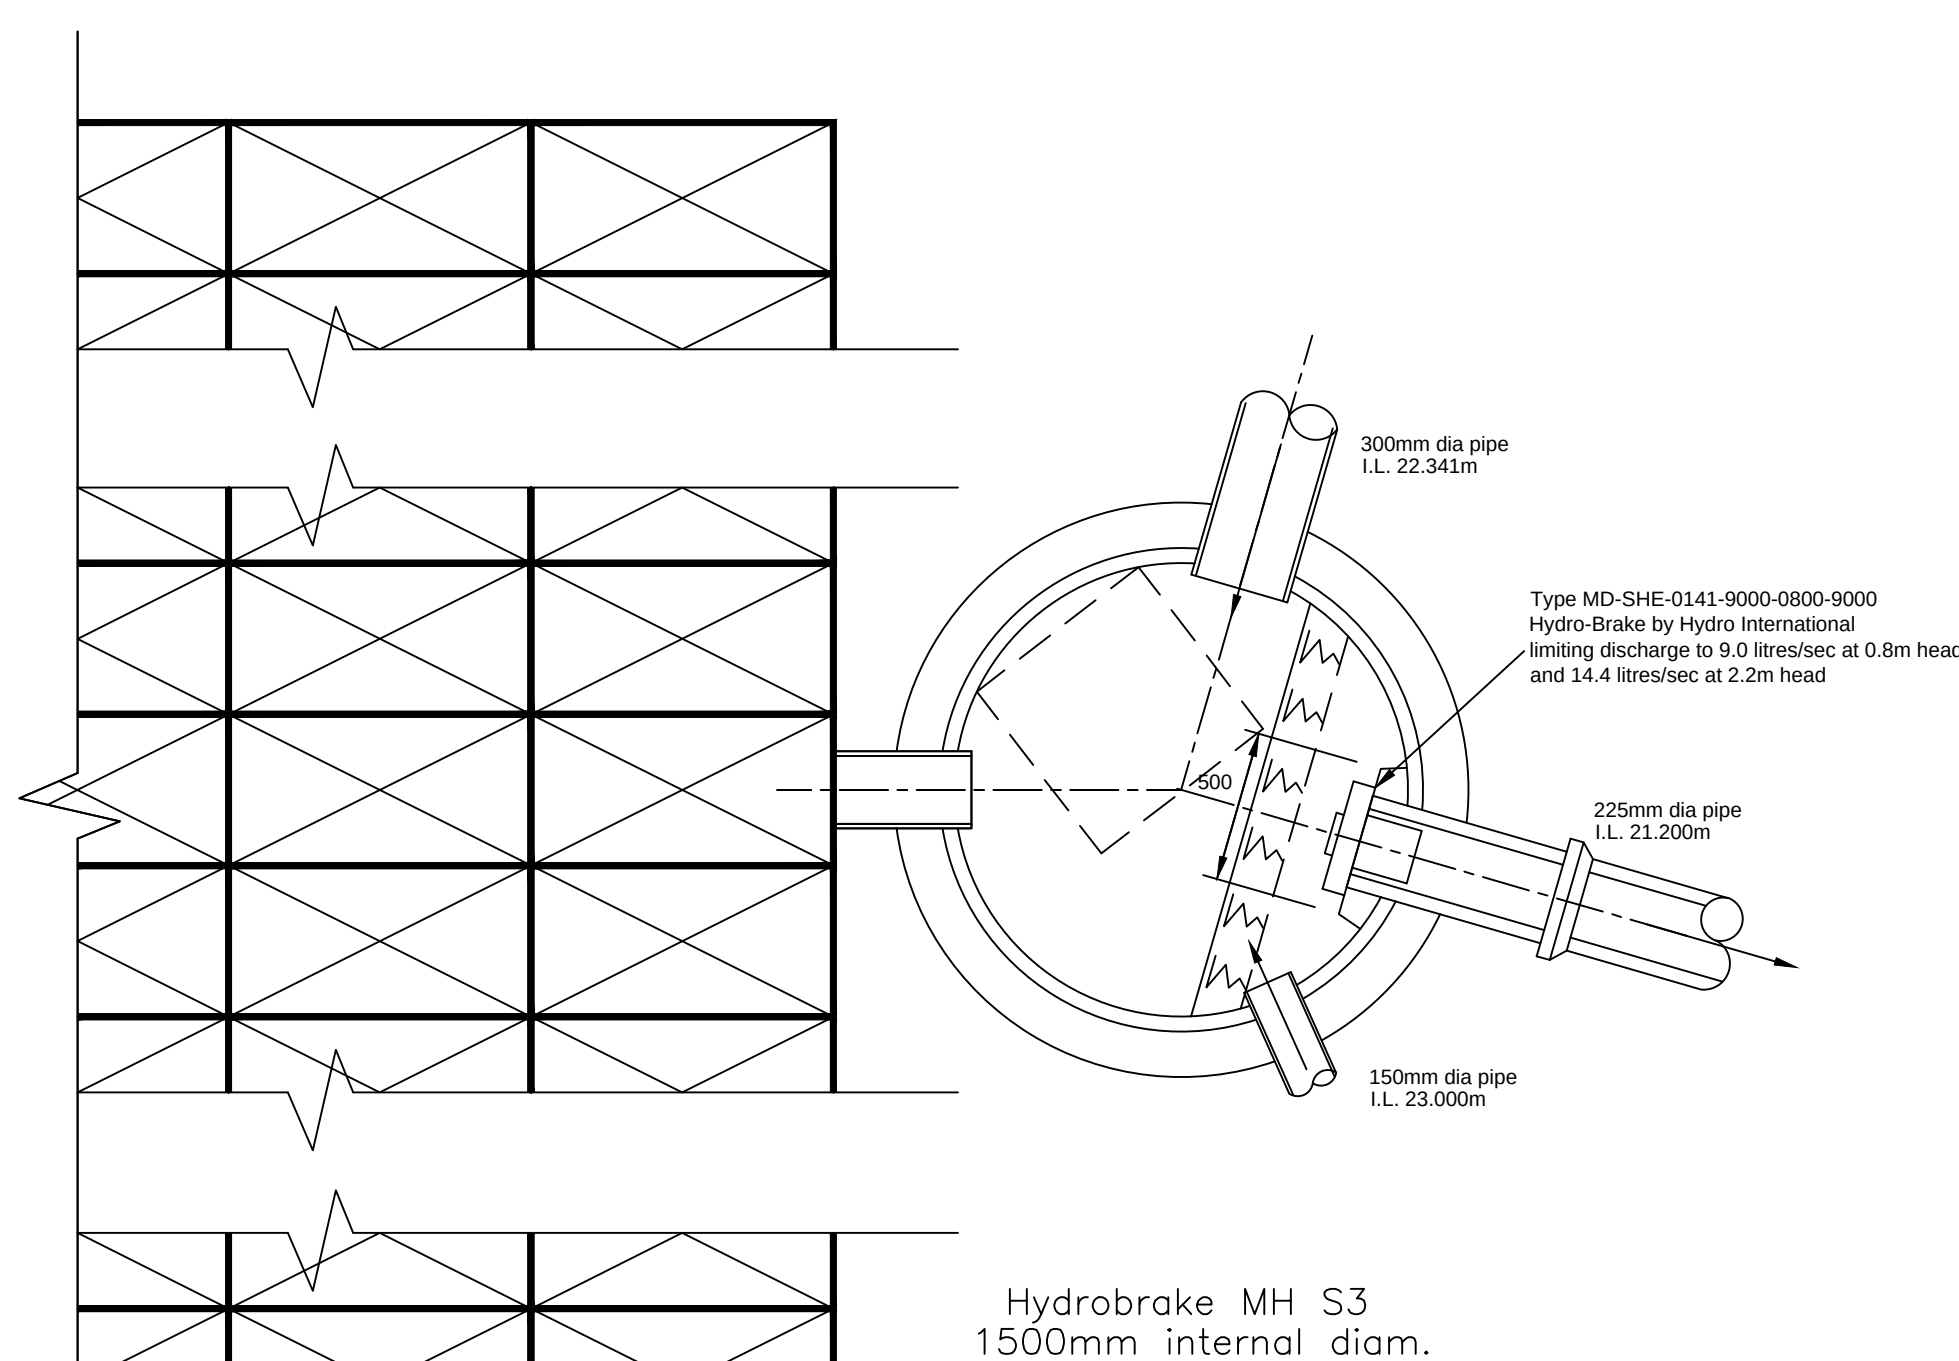
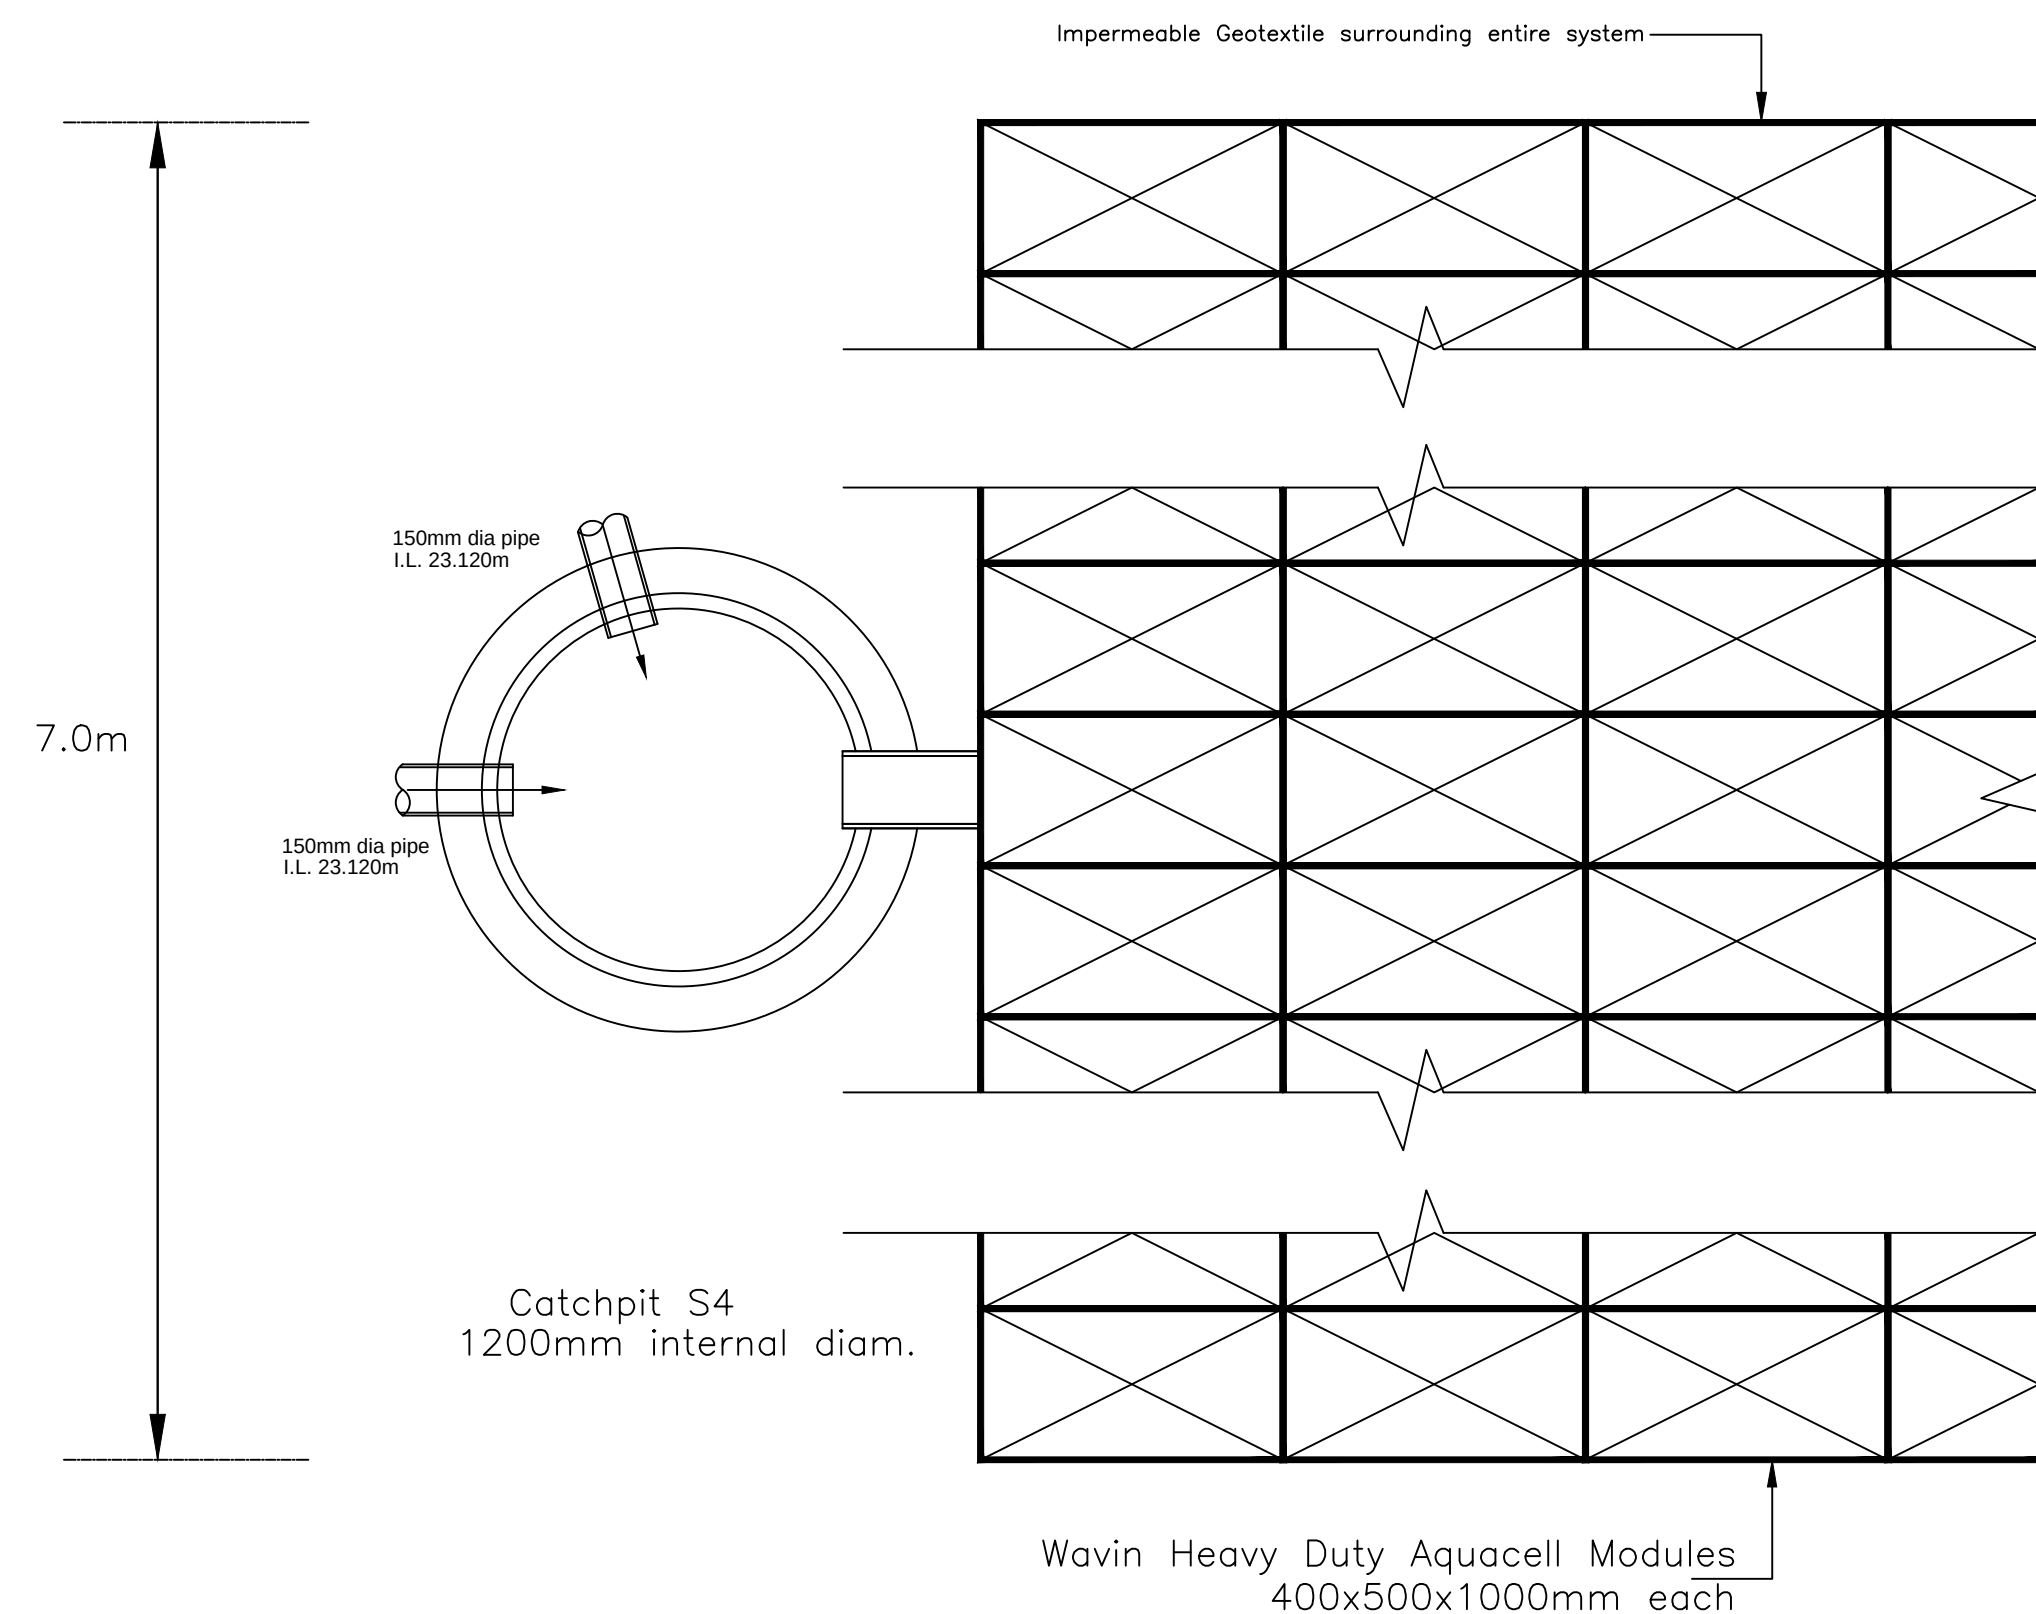


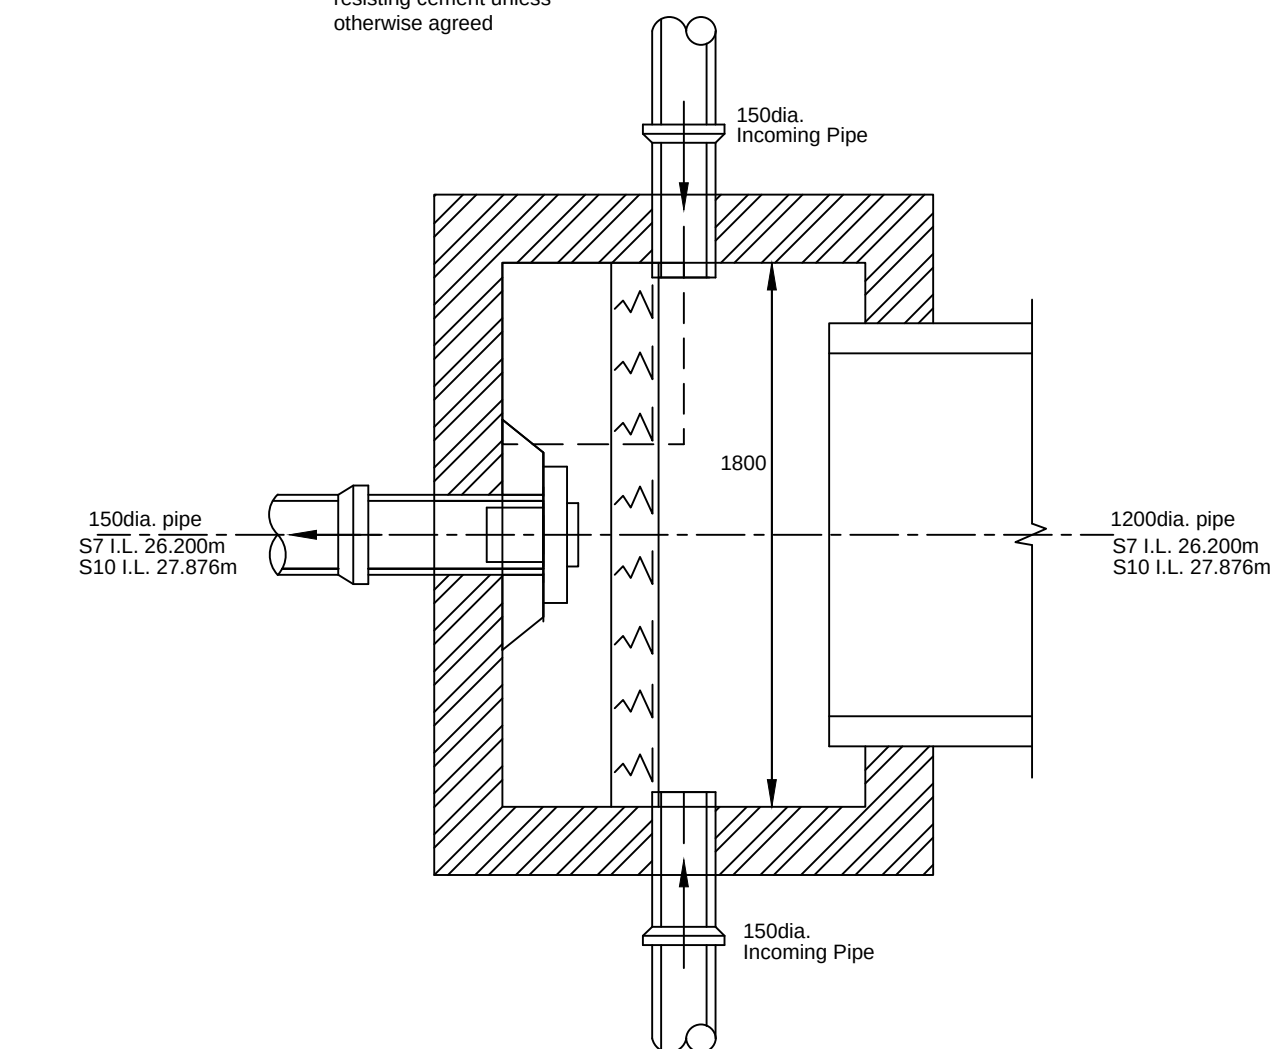

MANHOLE DETAIL - MH S7&S10
scale 1:25

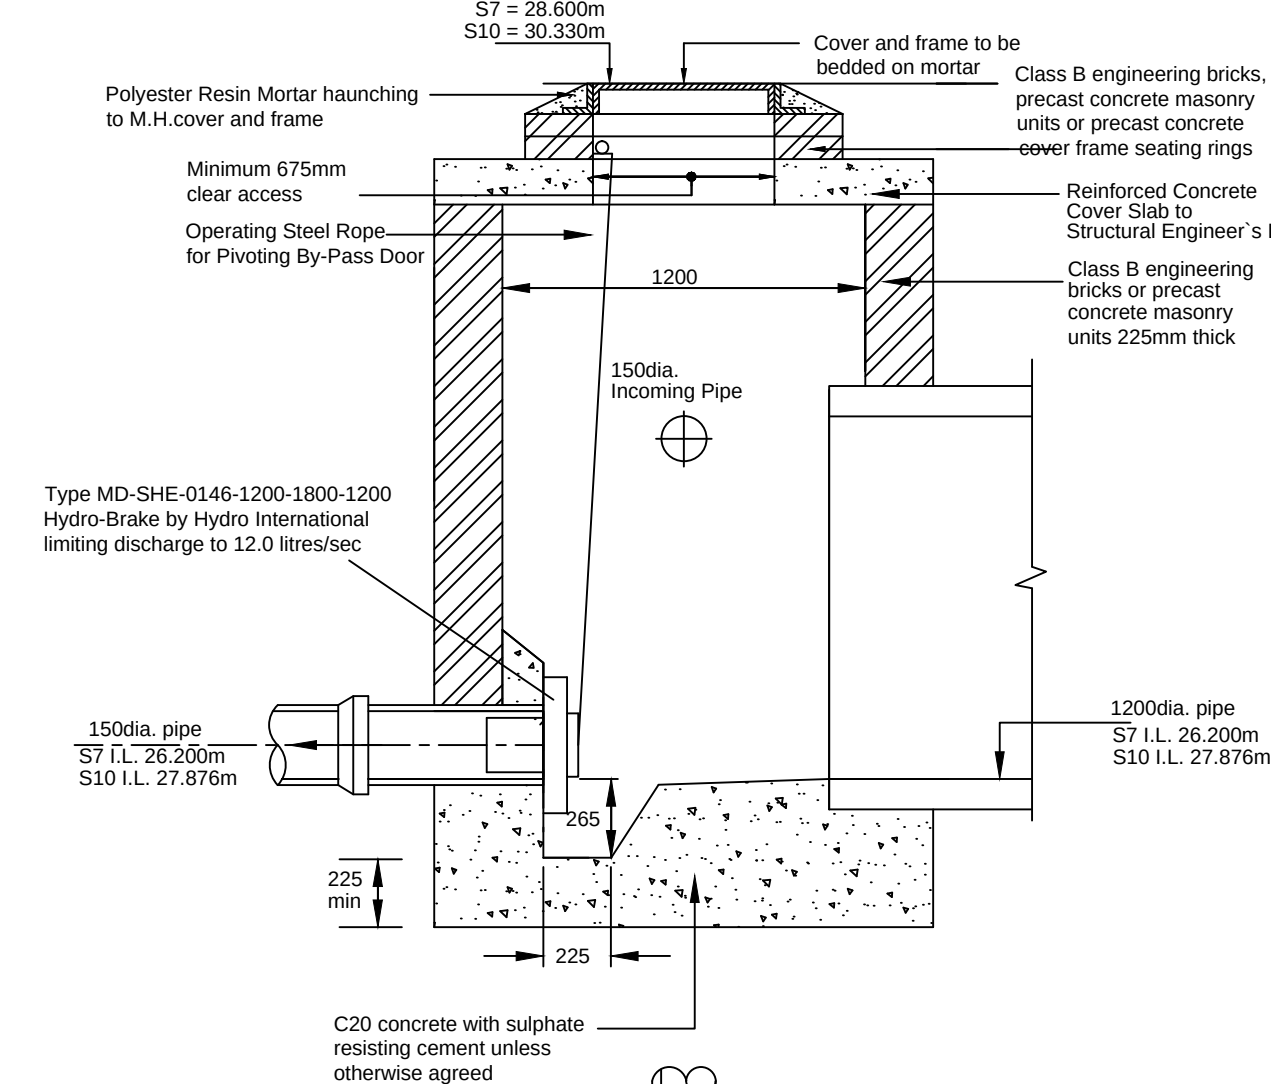

AQUACELL STORAGE TANK DETAIL - scale 1:25

Note: For further details refer to the manufacturer's user manual.

Project: LINDEN HOMES LAND AT REAR OF EASTLEIGH COTTAGES, BARTONS ROAD, HAVANT			
Title: DRAINAGE CONSTRUCTION DETAILS 3of3			
Date: nov 15	Scales: 1:25@A1	Drawn: ajm	Rev:
Drawing Number: LIND48-008			