



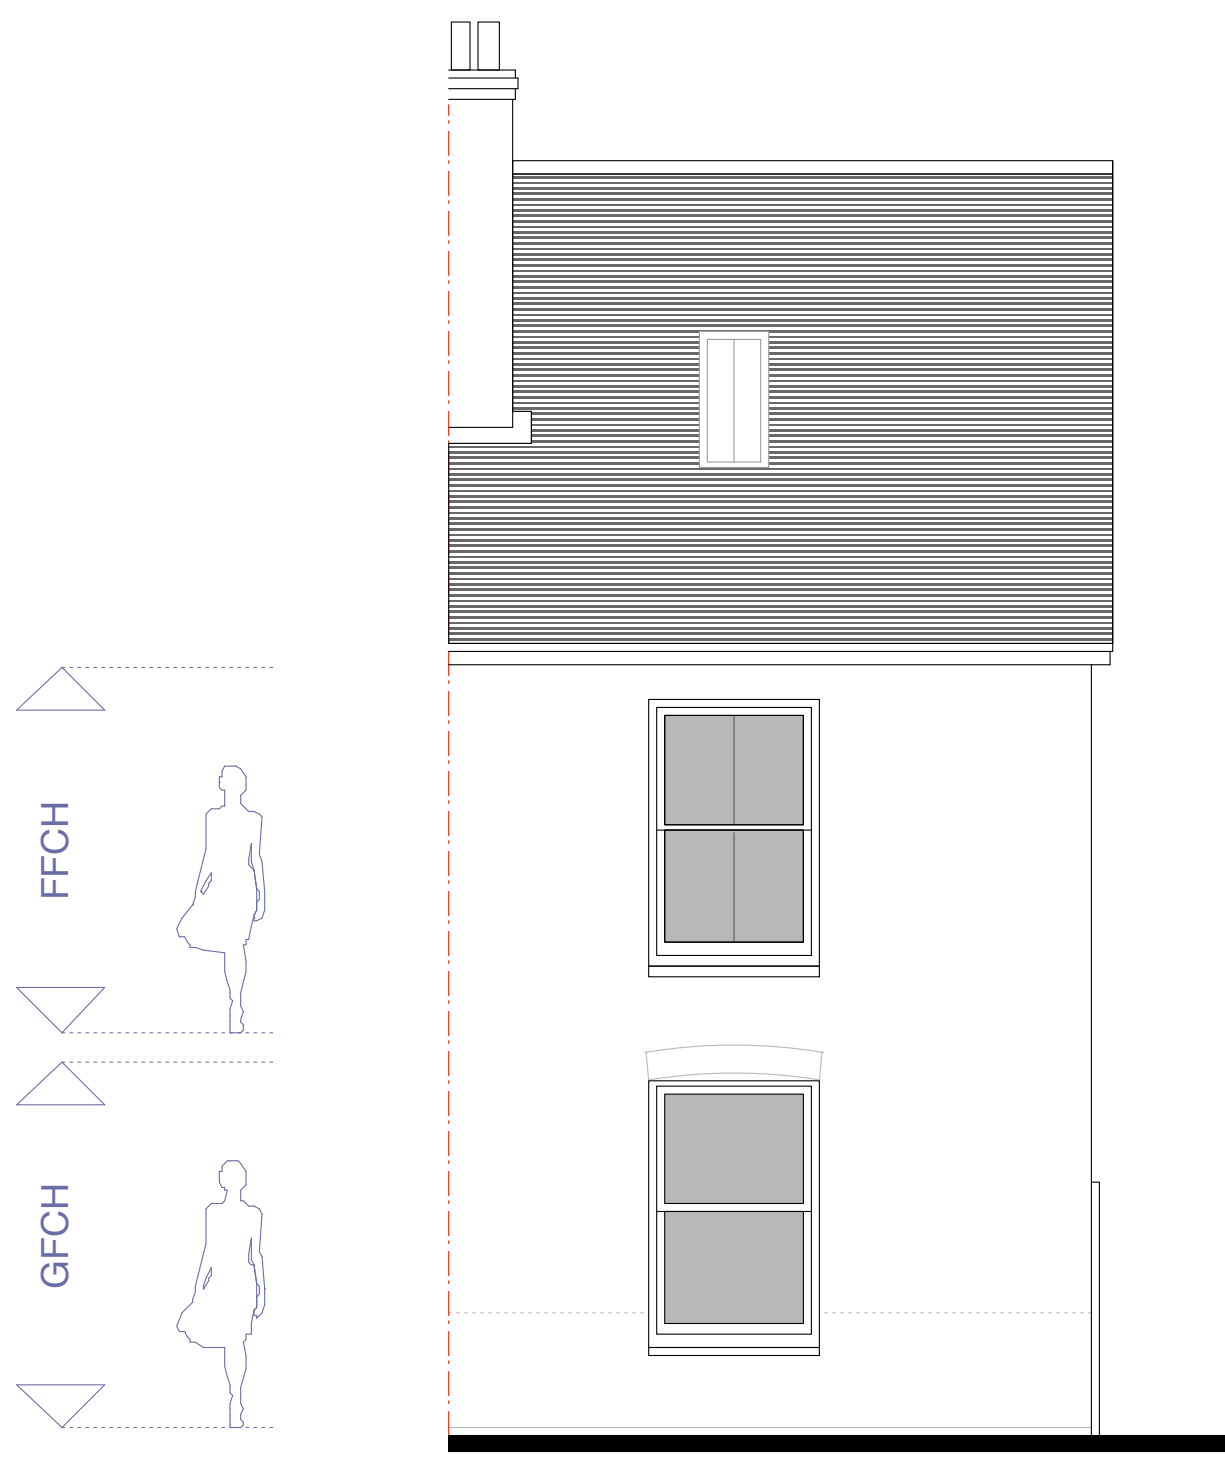

Proposed NORTH EAST (Front) Elevation at 1:50 scale

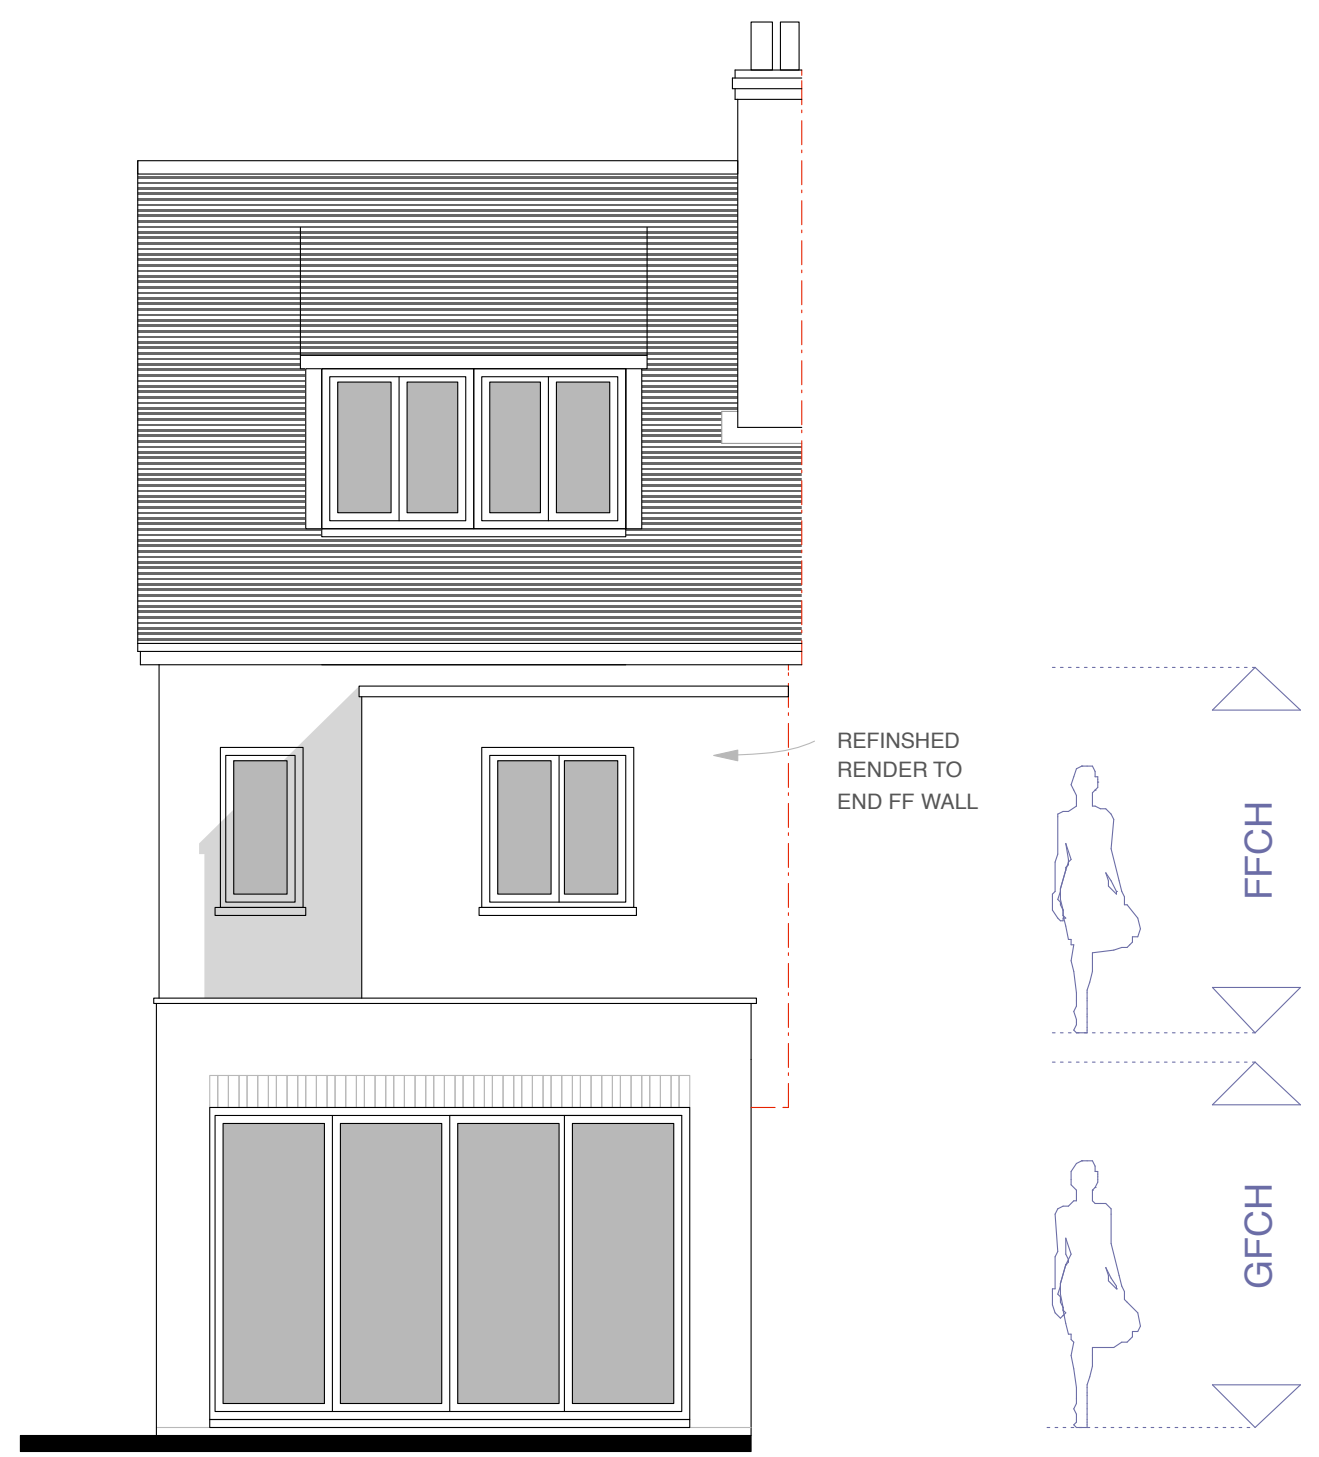


Proposed SOUTH WEST (Rear) Elevation at 1:50 scale




Proposed NORTH WEST (Side) Elevation at 1:50 scale




Proposed SECTION / South West Elevation at 1:50 scale

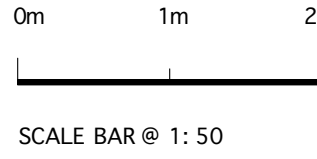

SCALE BAR @ 1:50

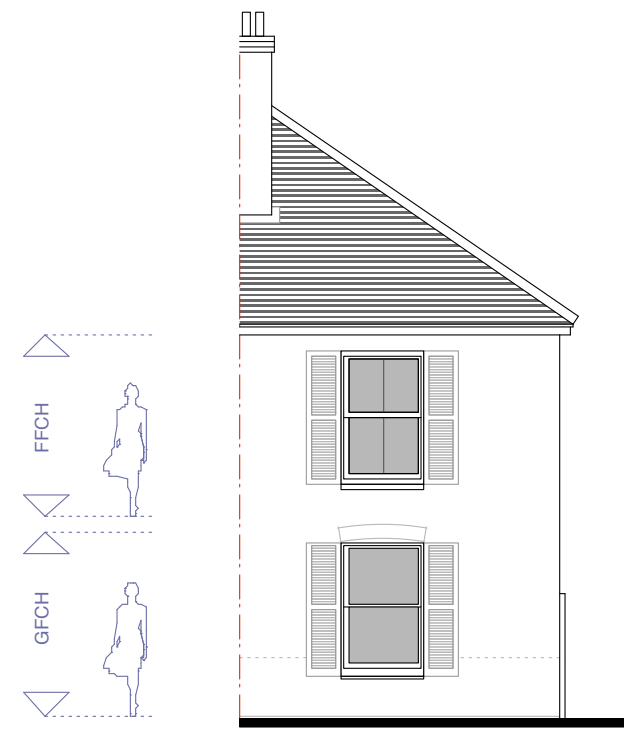


Existing NORTH EAST (Front) Elevation at 1:100 scale

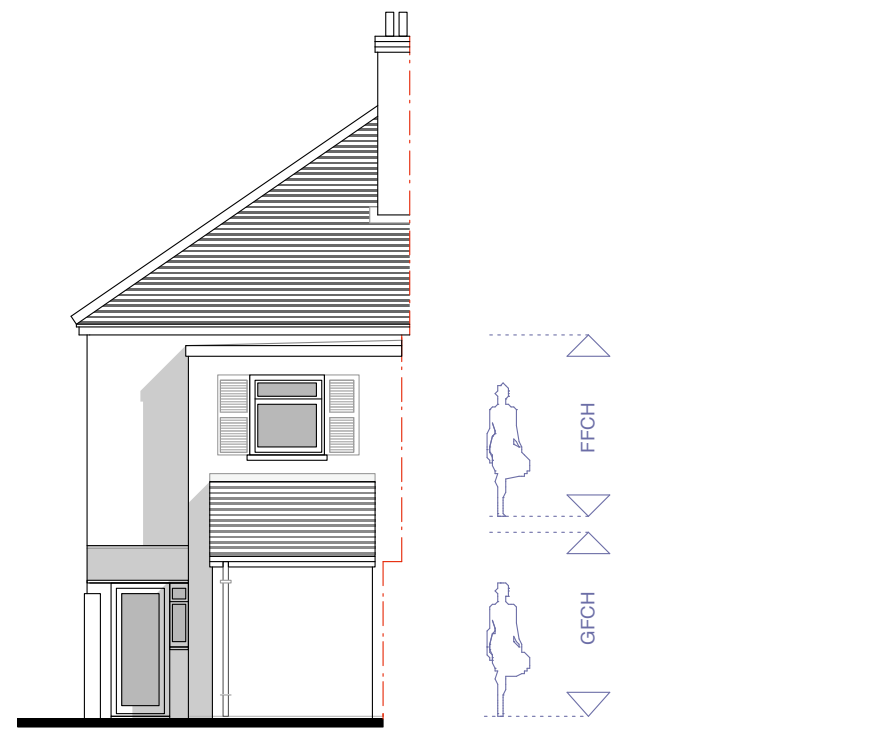


Existing SOUTH WEST (Rear) Elevation at 1:100 scale




Existing NORTH WEST (Side) Elevation at 1:100 scale

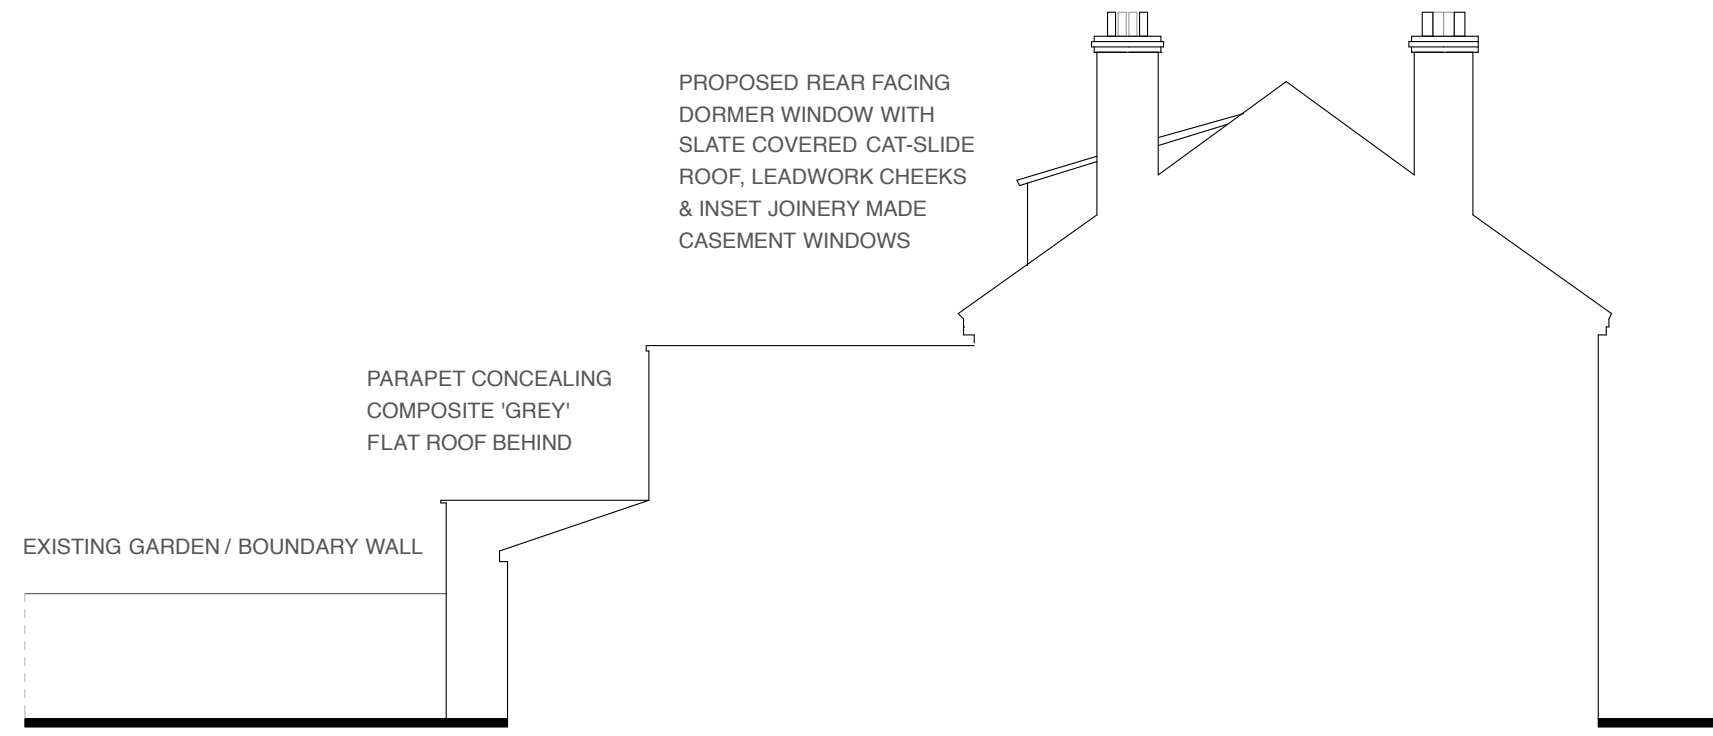


Proposed SOUTH EAST (Side) Elevation at 1:100 scale

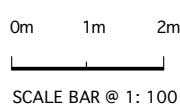


SCALE BAR @ 1:100

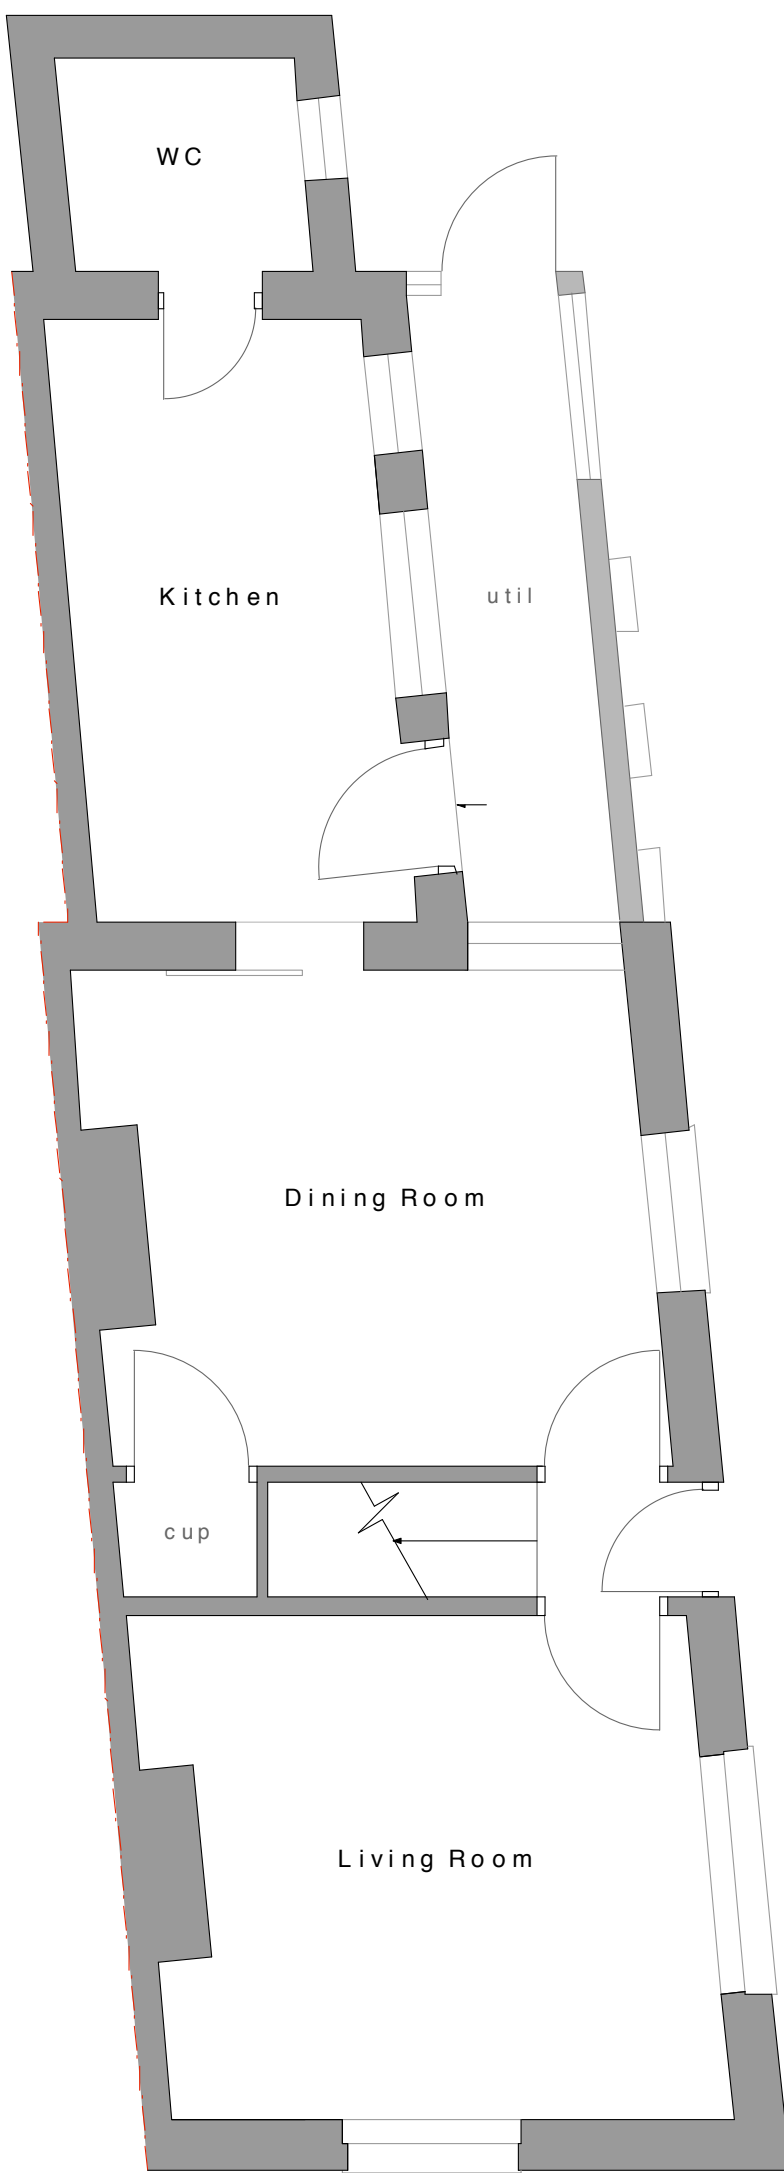

Existing Ground Floor Plan at 1:50 scale

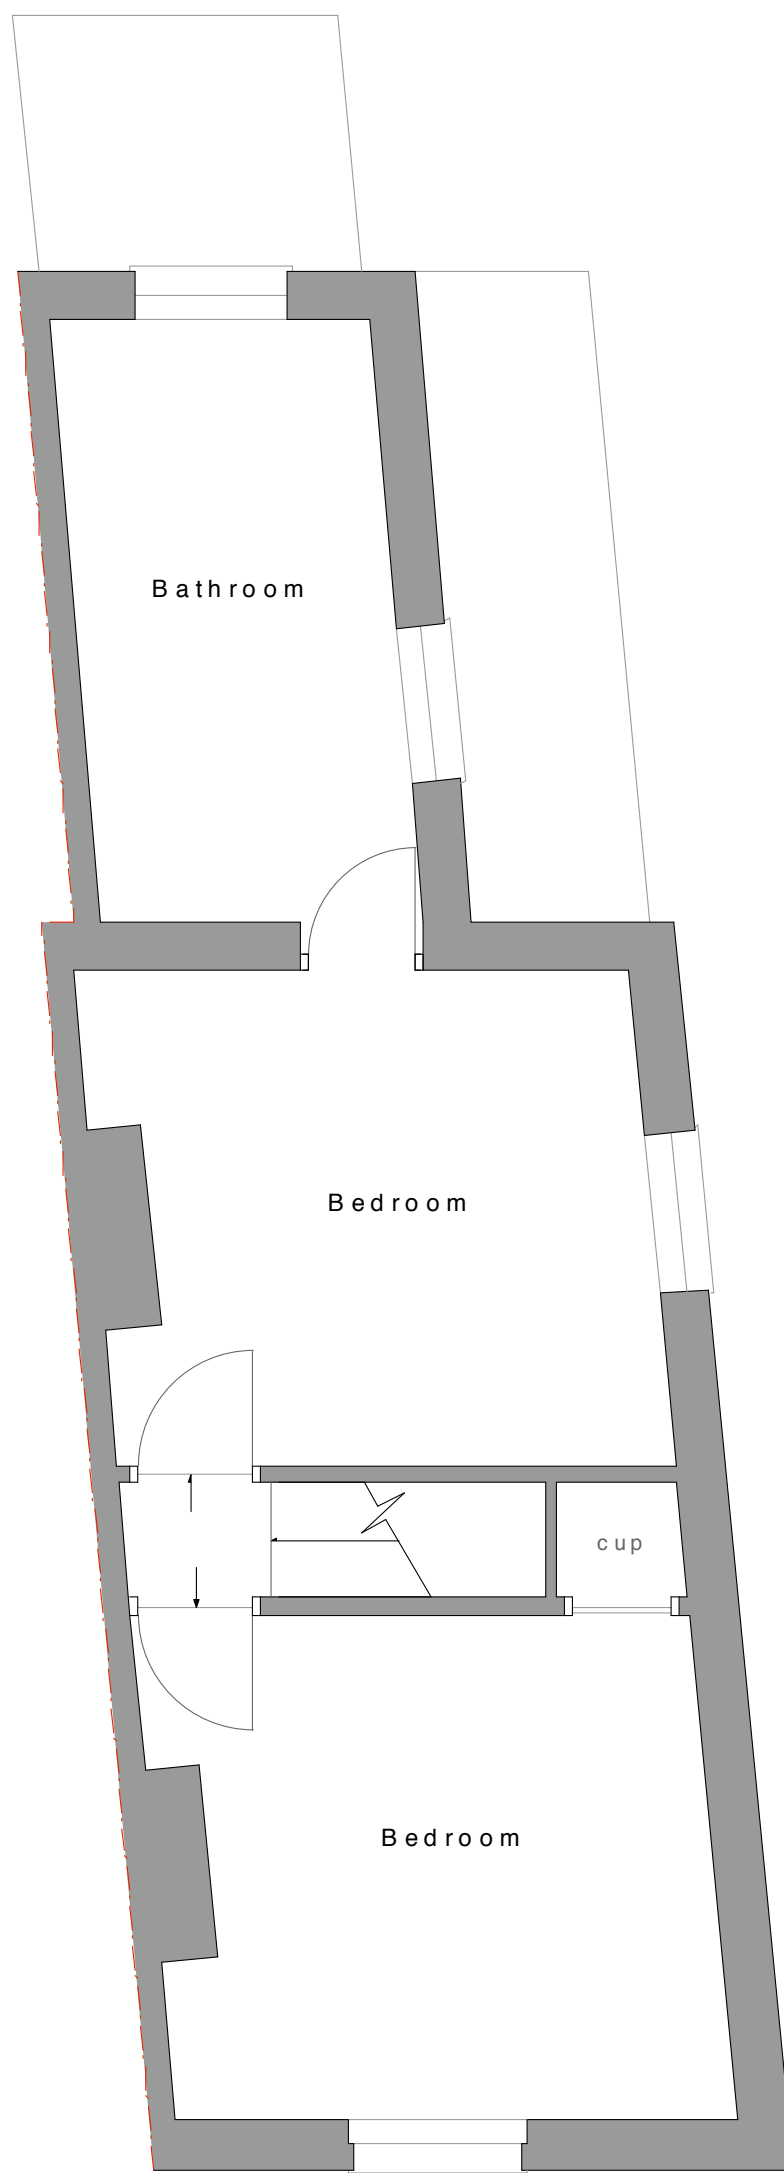


Existing First Floor Plan at 1:50 scale

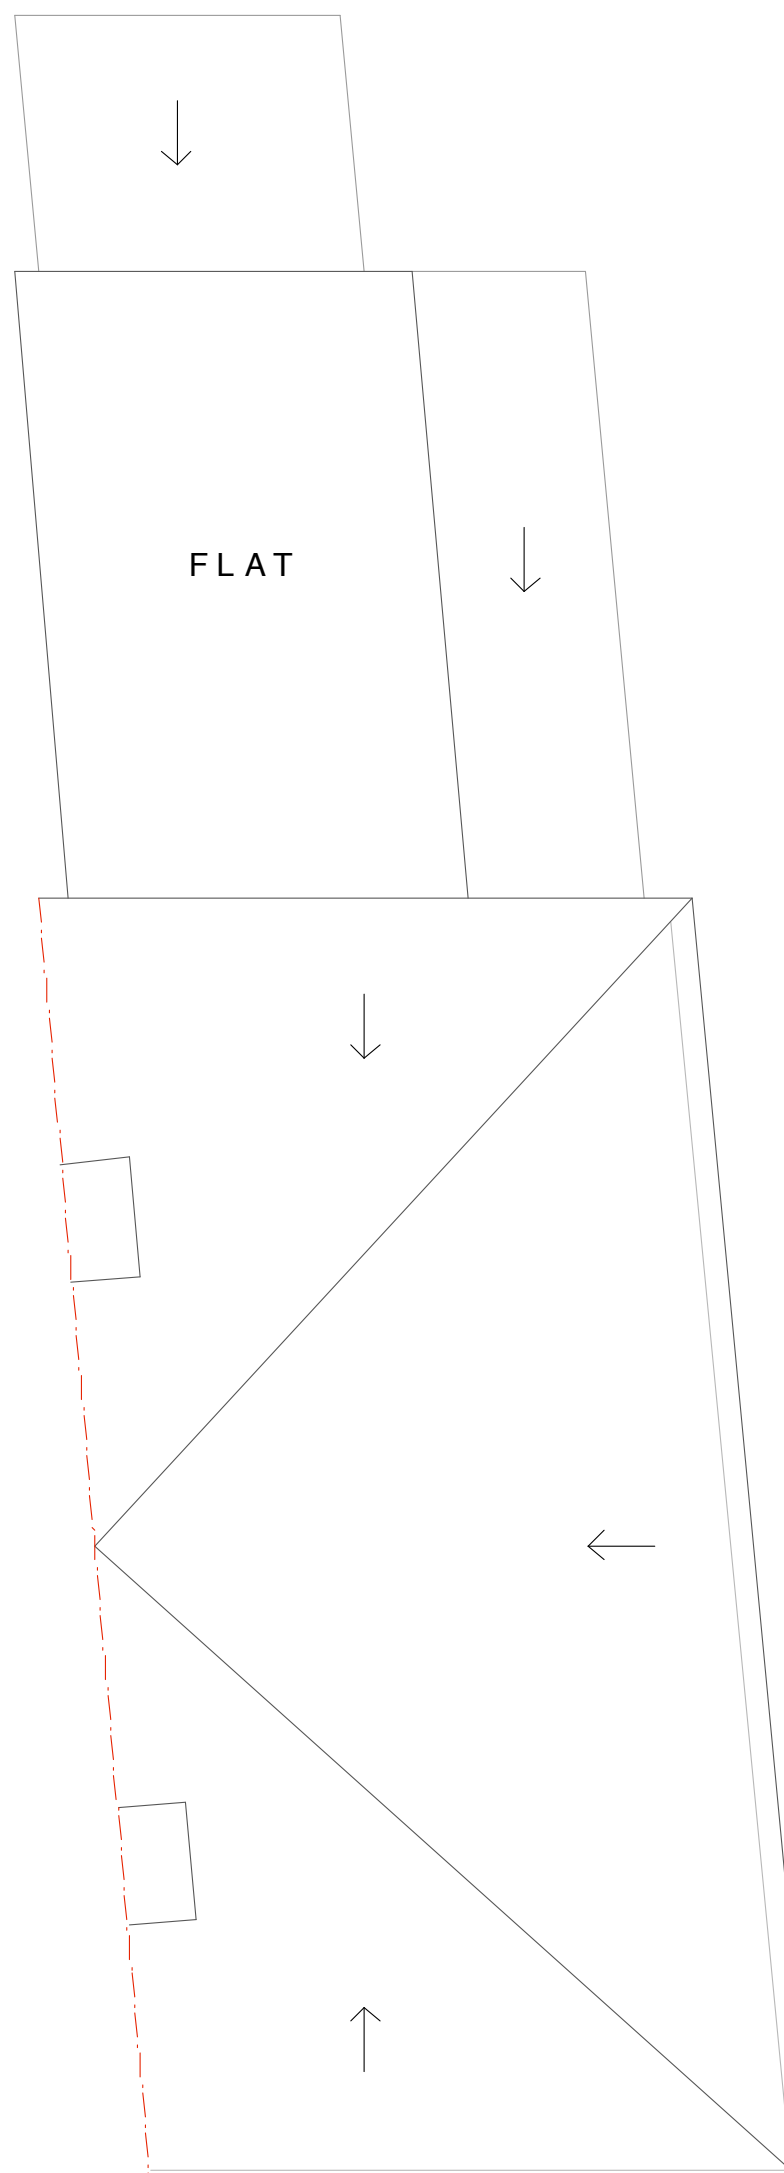


Existing Roof Plan at 1:50 scale




Proposed Ground Floor Plan at 1:50 scale

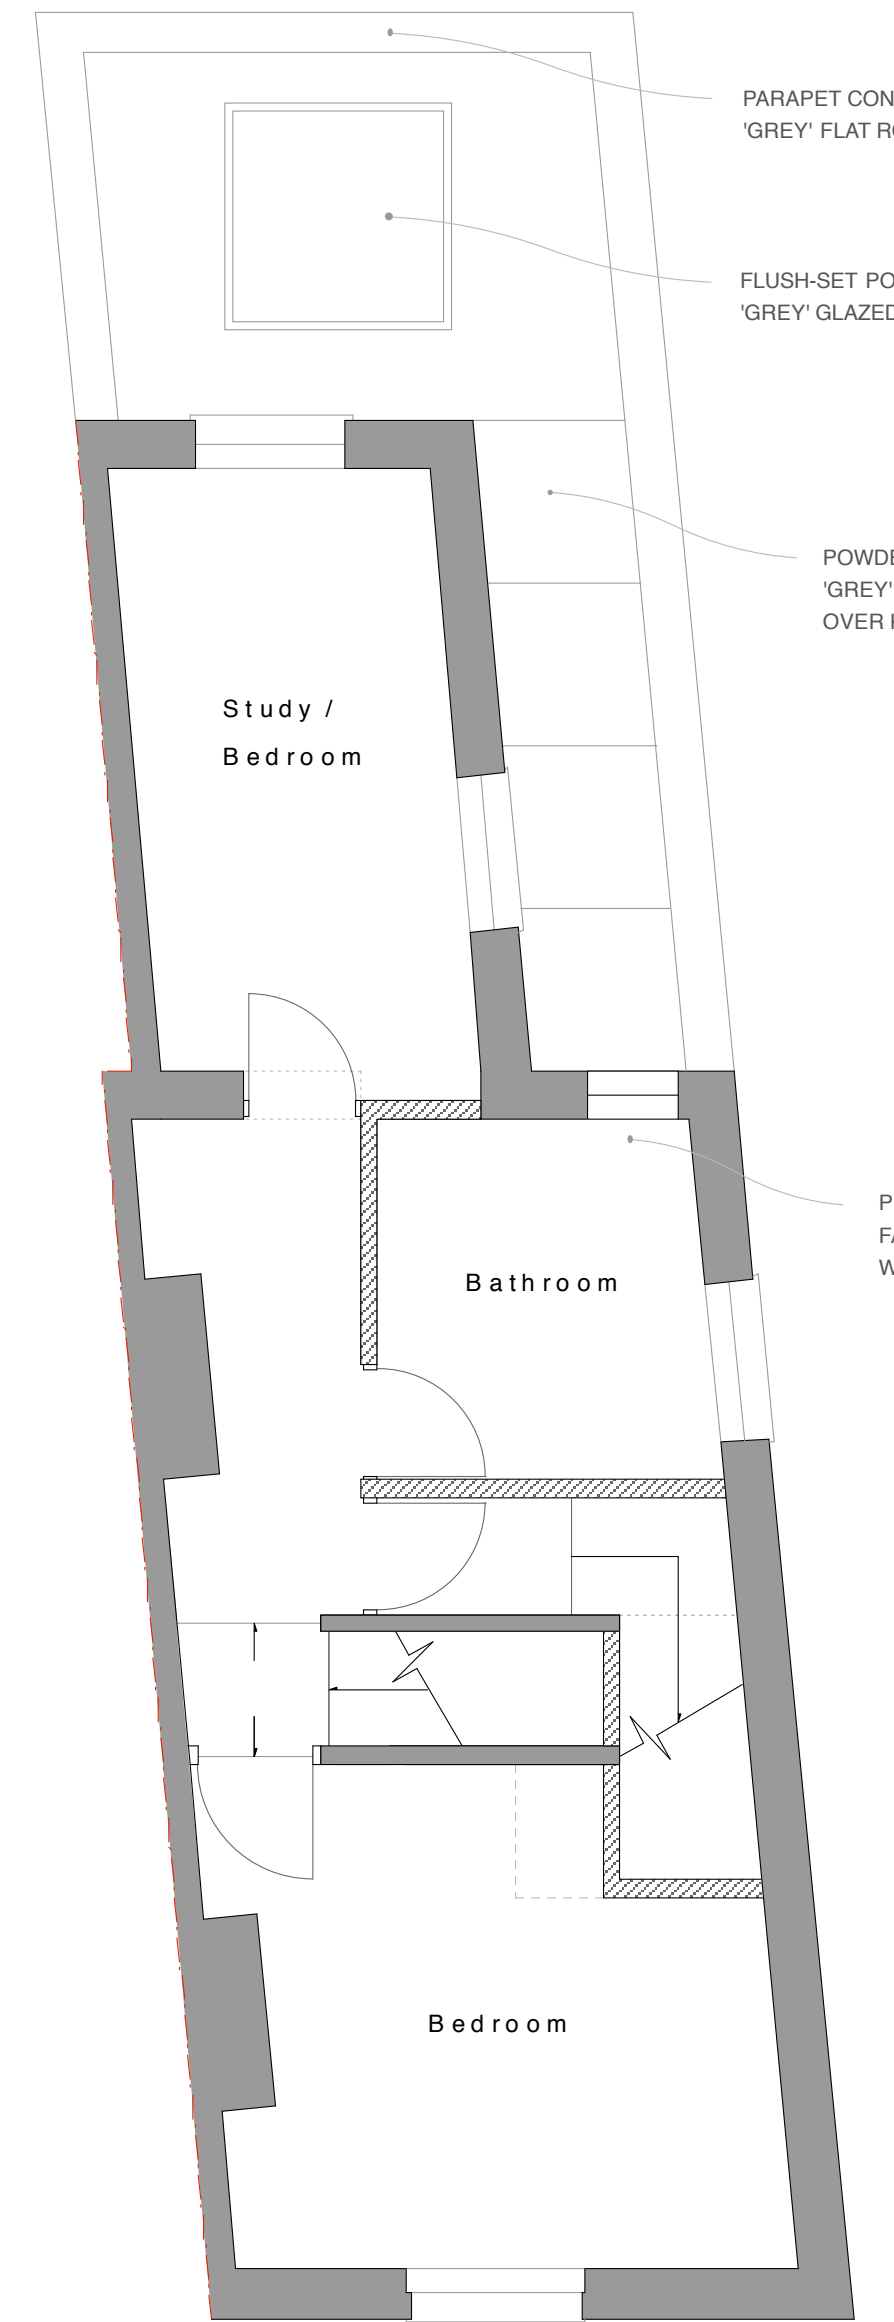

Proposed First Floor Plan at 1:50 scale

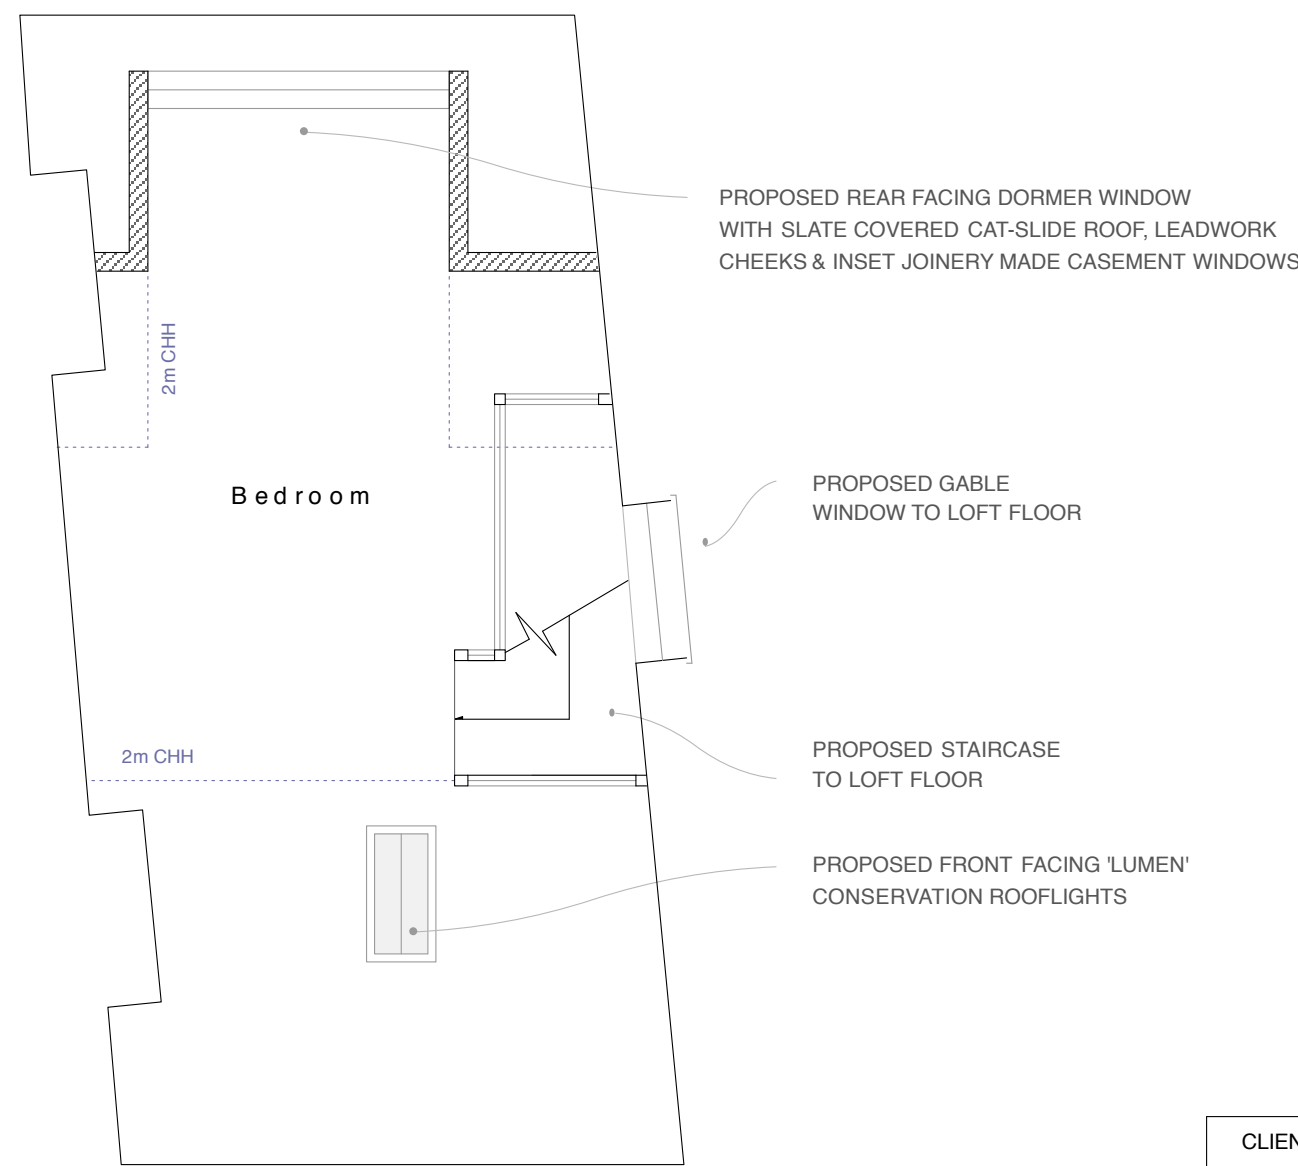

Proposed Second Floor Plan at 1:50 scale

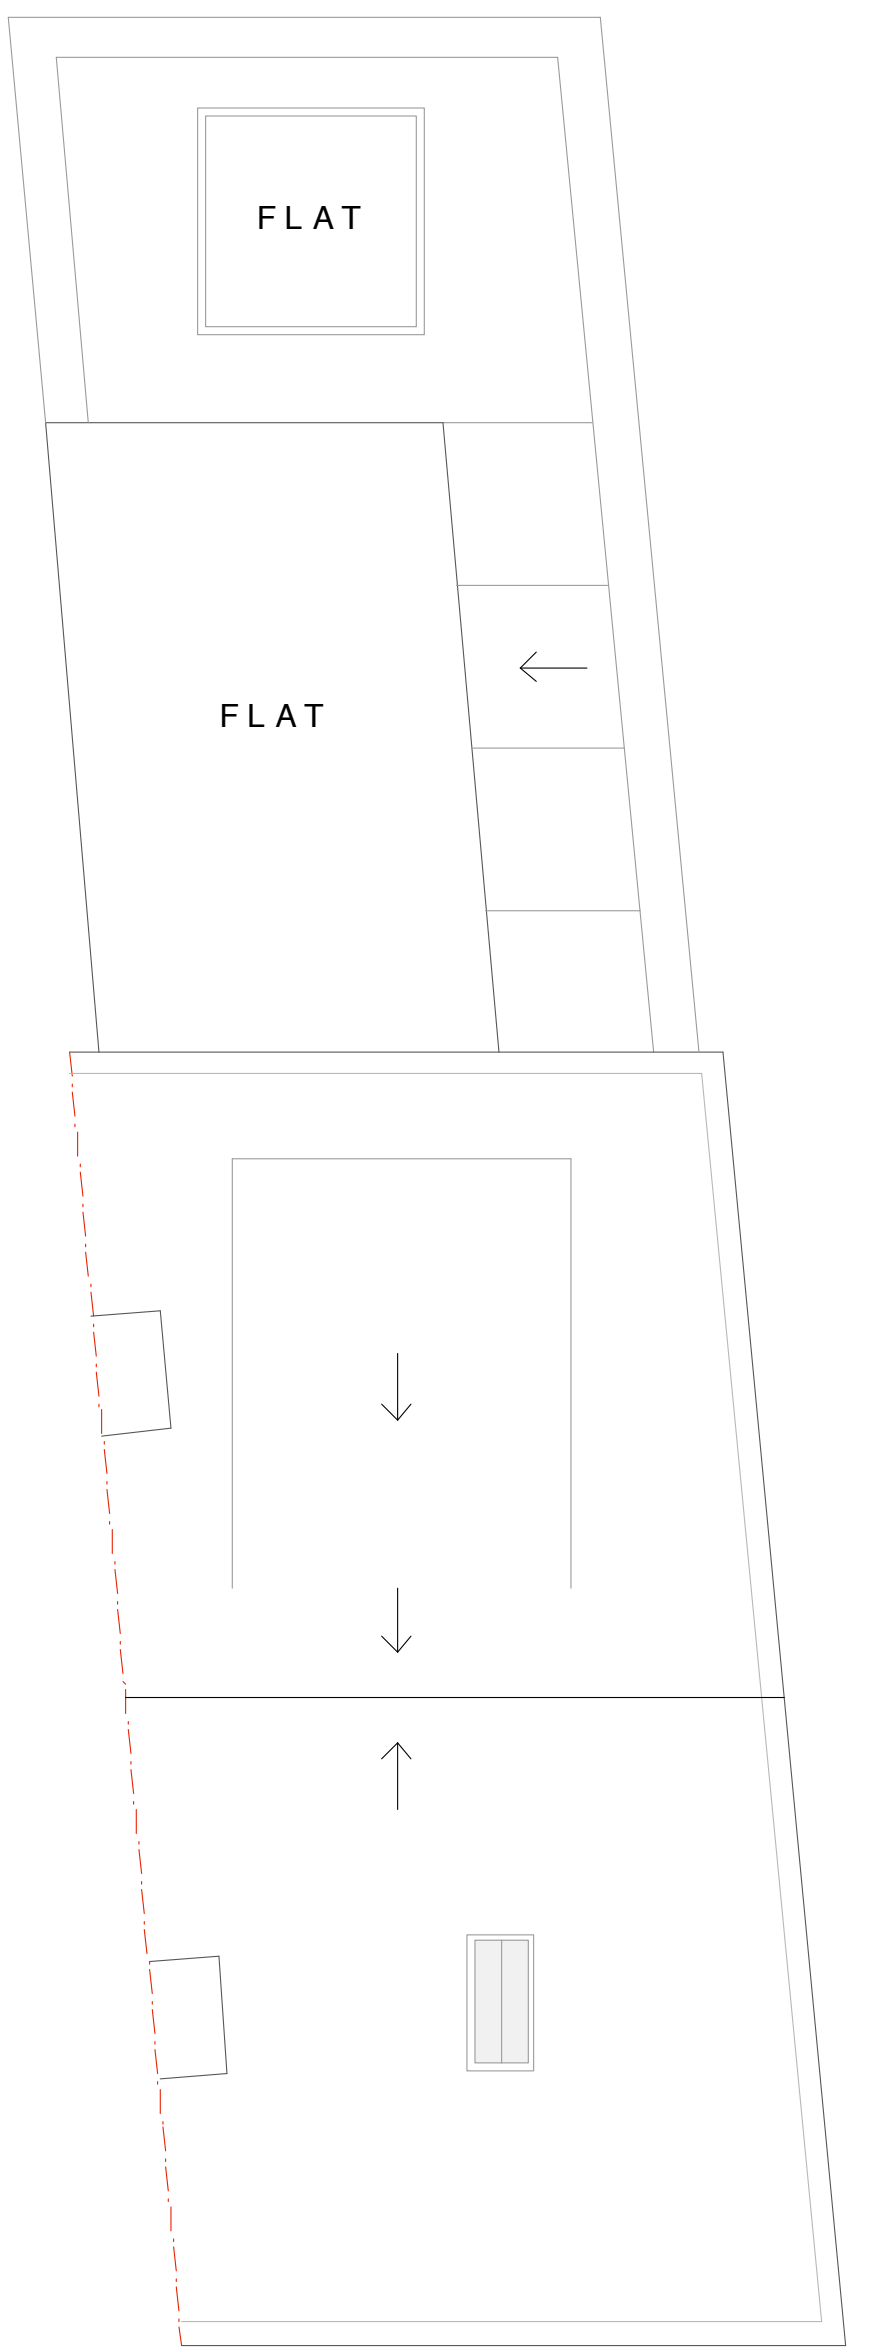

Proposed Roof Plan at 1:50 scale

CLIENT	Dr V Bond	1. DRAWINGS ARE SET TO THE SCALE SHOWN FOR PLANNING PURPOSES.
SITE	21 King Street, Emsworth	2. NO DIMENSIONS ARE TO BE USED FOR CONSTRUCTION PURPOSES. APPROVED USE.
PROJECT	Proposed Extensions & Alterations	3. ALL DIMENSIONS MUST BE CHECKED AND CONFIRMED BY CONTRACTOR PRIOR TO ANY CONSTRUCTION.
DRAWING	001 Proposed Scheme	4. PROPOSED DIMENSIONS ARE SUBJECT TO LOCAL AUTHORITY PLANNING L10C & BUILDING REGULATIONS APPROVAL.
DATE	02/03/16	5. ALL DIMENSIONS MUST BE CHECKED AND CONFIRMED BY CONTRACTOR PRIOR TO ANY CONSTRUCTION.
AUTHOR	AH	6. DIMENSIONS ARE TO BE USED FOR CONSTRUCTION PURPOSES ONLY.
STATUS	PL	7. DRAWINGS ARE NOT TO BE USED FOR ANY OTHER PURPOSES WITHOUT THE WRITTEN CONSENT OF CORINTHIAN ARCHITECTURAL DESIGN.
SCALE	1:50 / 100 @ A0	8. CORINTHIAN ARCHITECTURAL DESIGN
		9. 8 Davys Court, Farnington, Chichester, West Sussex, PO18 8LG.
		10. 01243 576 078 > contact@corinthianad.co.uk > www.corinthianad.co.uk