



Department of Planning and
Development
Havant Borough Council
Public Service Plaza
Civic Centre Road
Havant
Hampshire
PO9 2AX

Developer Services
Southern Water
Sparrowgrove House
Sparrowgrove
Otterbourne
Hampshire
SO21 2SW

Tel: 0330 303 0119

Email: developerservices@southernwater.co.uk

Your Ref

APP/15/01171

Our Ref

PLAN-011728

Date

16/11/2015

Dear Sir

Proposal: Replacement of chain link fence with 1.8m high close board fence & pedestrian gate.

Site: 6 Shawfield Road, Havant, PO9 2SY.

APP/15/01171

Thank you for your letter of 02/11/2015.


Southern Water has no objection for the above proposal.

Please find attached a plan of the sewer records showing the approximate position of a public sewer within the site.

Due to changes in legislation that came in to force on 1st October 2011 regarding the future ownership of sewers it is possible that a sewer now deemed to be public could be crossing the above property. Therefore, should any sewer be found during construction works, an investigation of the sewer will be required to ascertain its condition, the number of properties served, and potential means of access before any further works commence on site.

The applicant is advised to discuss the matter further with Southern Water, Sparrowgrove House, Sparrowgrove, Otterbourne, Hampshire SO21 2SW (Tel: 0330 303 0119) or www.southernwater.co.uk.

Yours sincerely

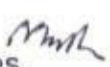
Developer Services 

SOUTHERN WATER

HAVANT BOROUGH
COUNCIL

20 NOV 2015

RECEIVED

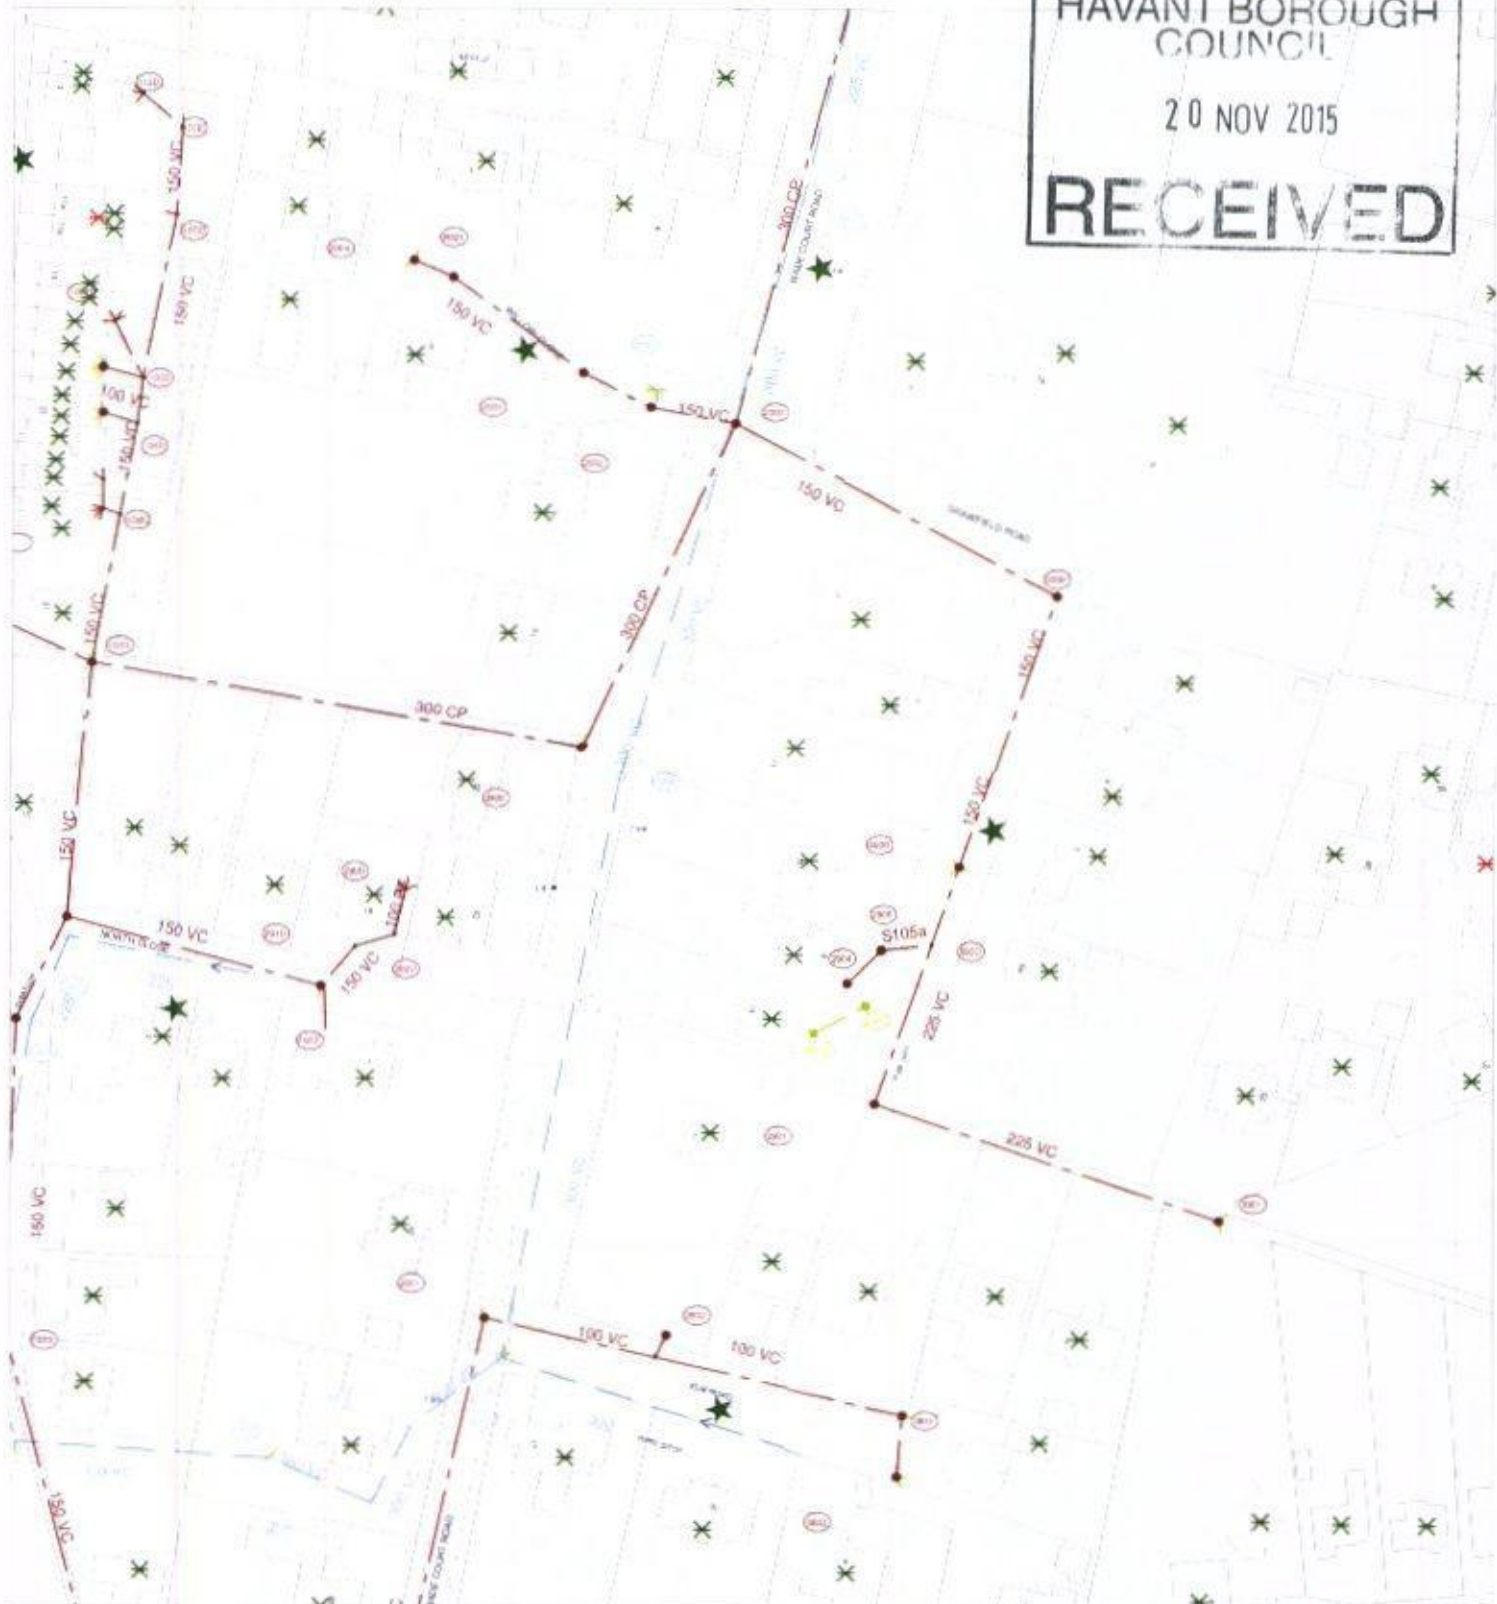

The positions of pipes shown on this plan are believed to be correct, but Southern Water Services Ltd accept no responsibility in the event of inaccuracy. The actual positions should be determined on site.

Based upon Ordnance Survey Digital Data with the permission of the controller of HM S.O. Crown Copyright Reserved Licence No. WU 298530

O.S. REF: SU7205NW

Scale: 1:1250

Screen Print

WARNING: BAC pipes are constructed of Bonded Asbestos Cement

WARNING: Unknown (UNK) materials may include Bonded Asbestos Cement

 Southern
Water

Printed By: banuh

Date: 13-11-2015

Southern Water MapGuide Browser

Requested By: