


Approved house (Ref: APP/15/00325).

Approximate location of
neighbouring summer house

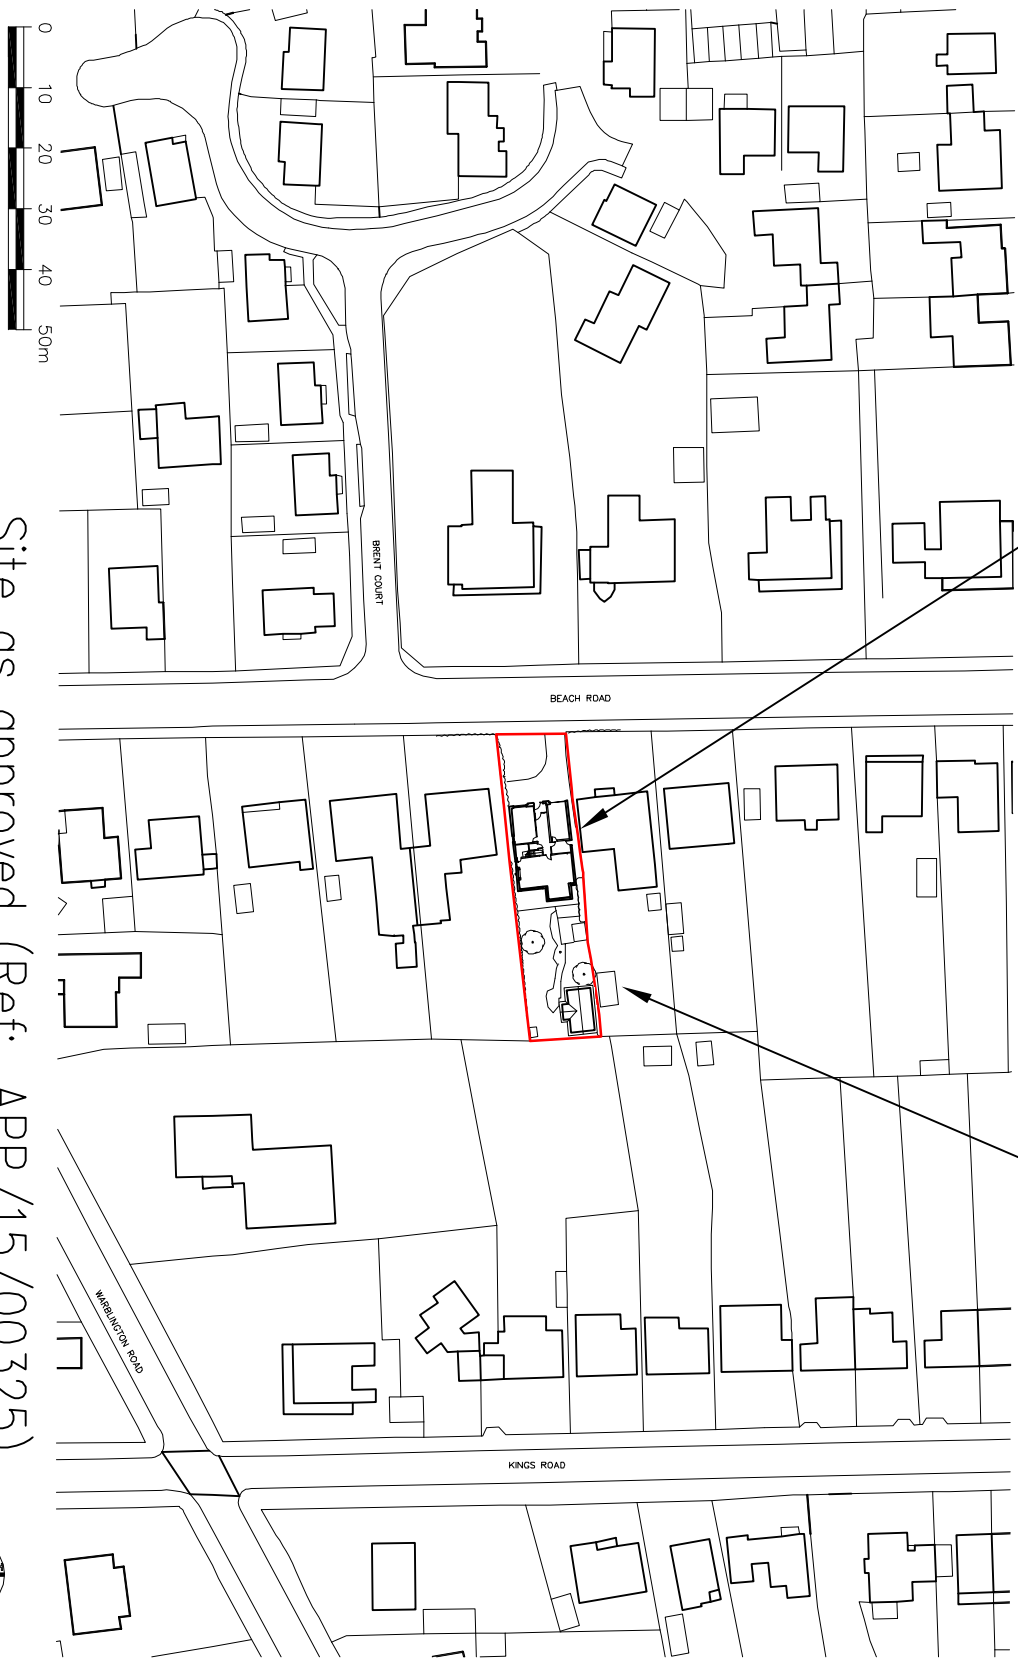

Site as approved (Ref: APP/15/00325)
with proposed summer house

Do not scale. All dimensions to be checked on site. This drawing is copyright of bptw partnership.
ALL DETAILS TO BE CHECKED AND APPROVED BY
SPECIALIST CONTRACTOR AND INSTALLED IN STRICT
ACCORDANCE WITH MANUFACTURERS DESIGN AND
SPECIFICATION

Date	August 2015	Client	Mr J. Adams
Drawn	JS	Project	40 Beach Road, Emsworth
Check		Title	Approved House with Proposed Summer House Location Plan
Scale	1: 1250 @ A4	Dwgno.	14-347 D103
		Revision	