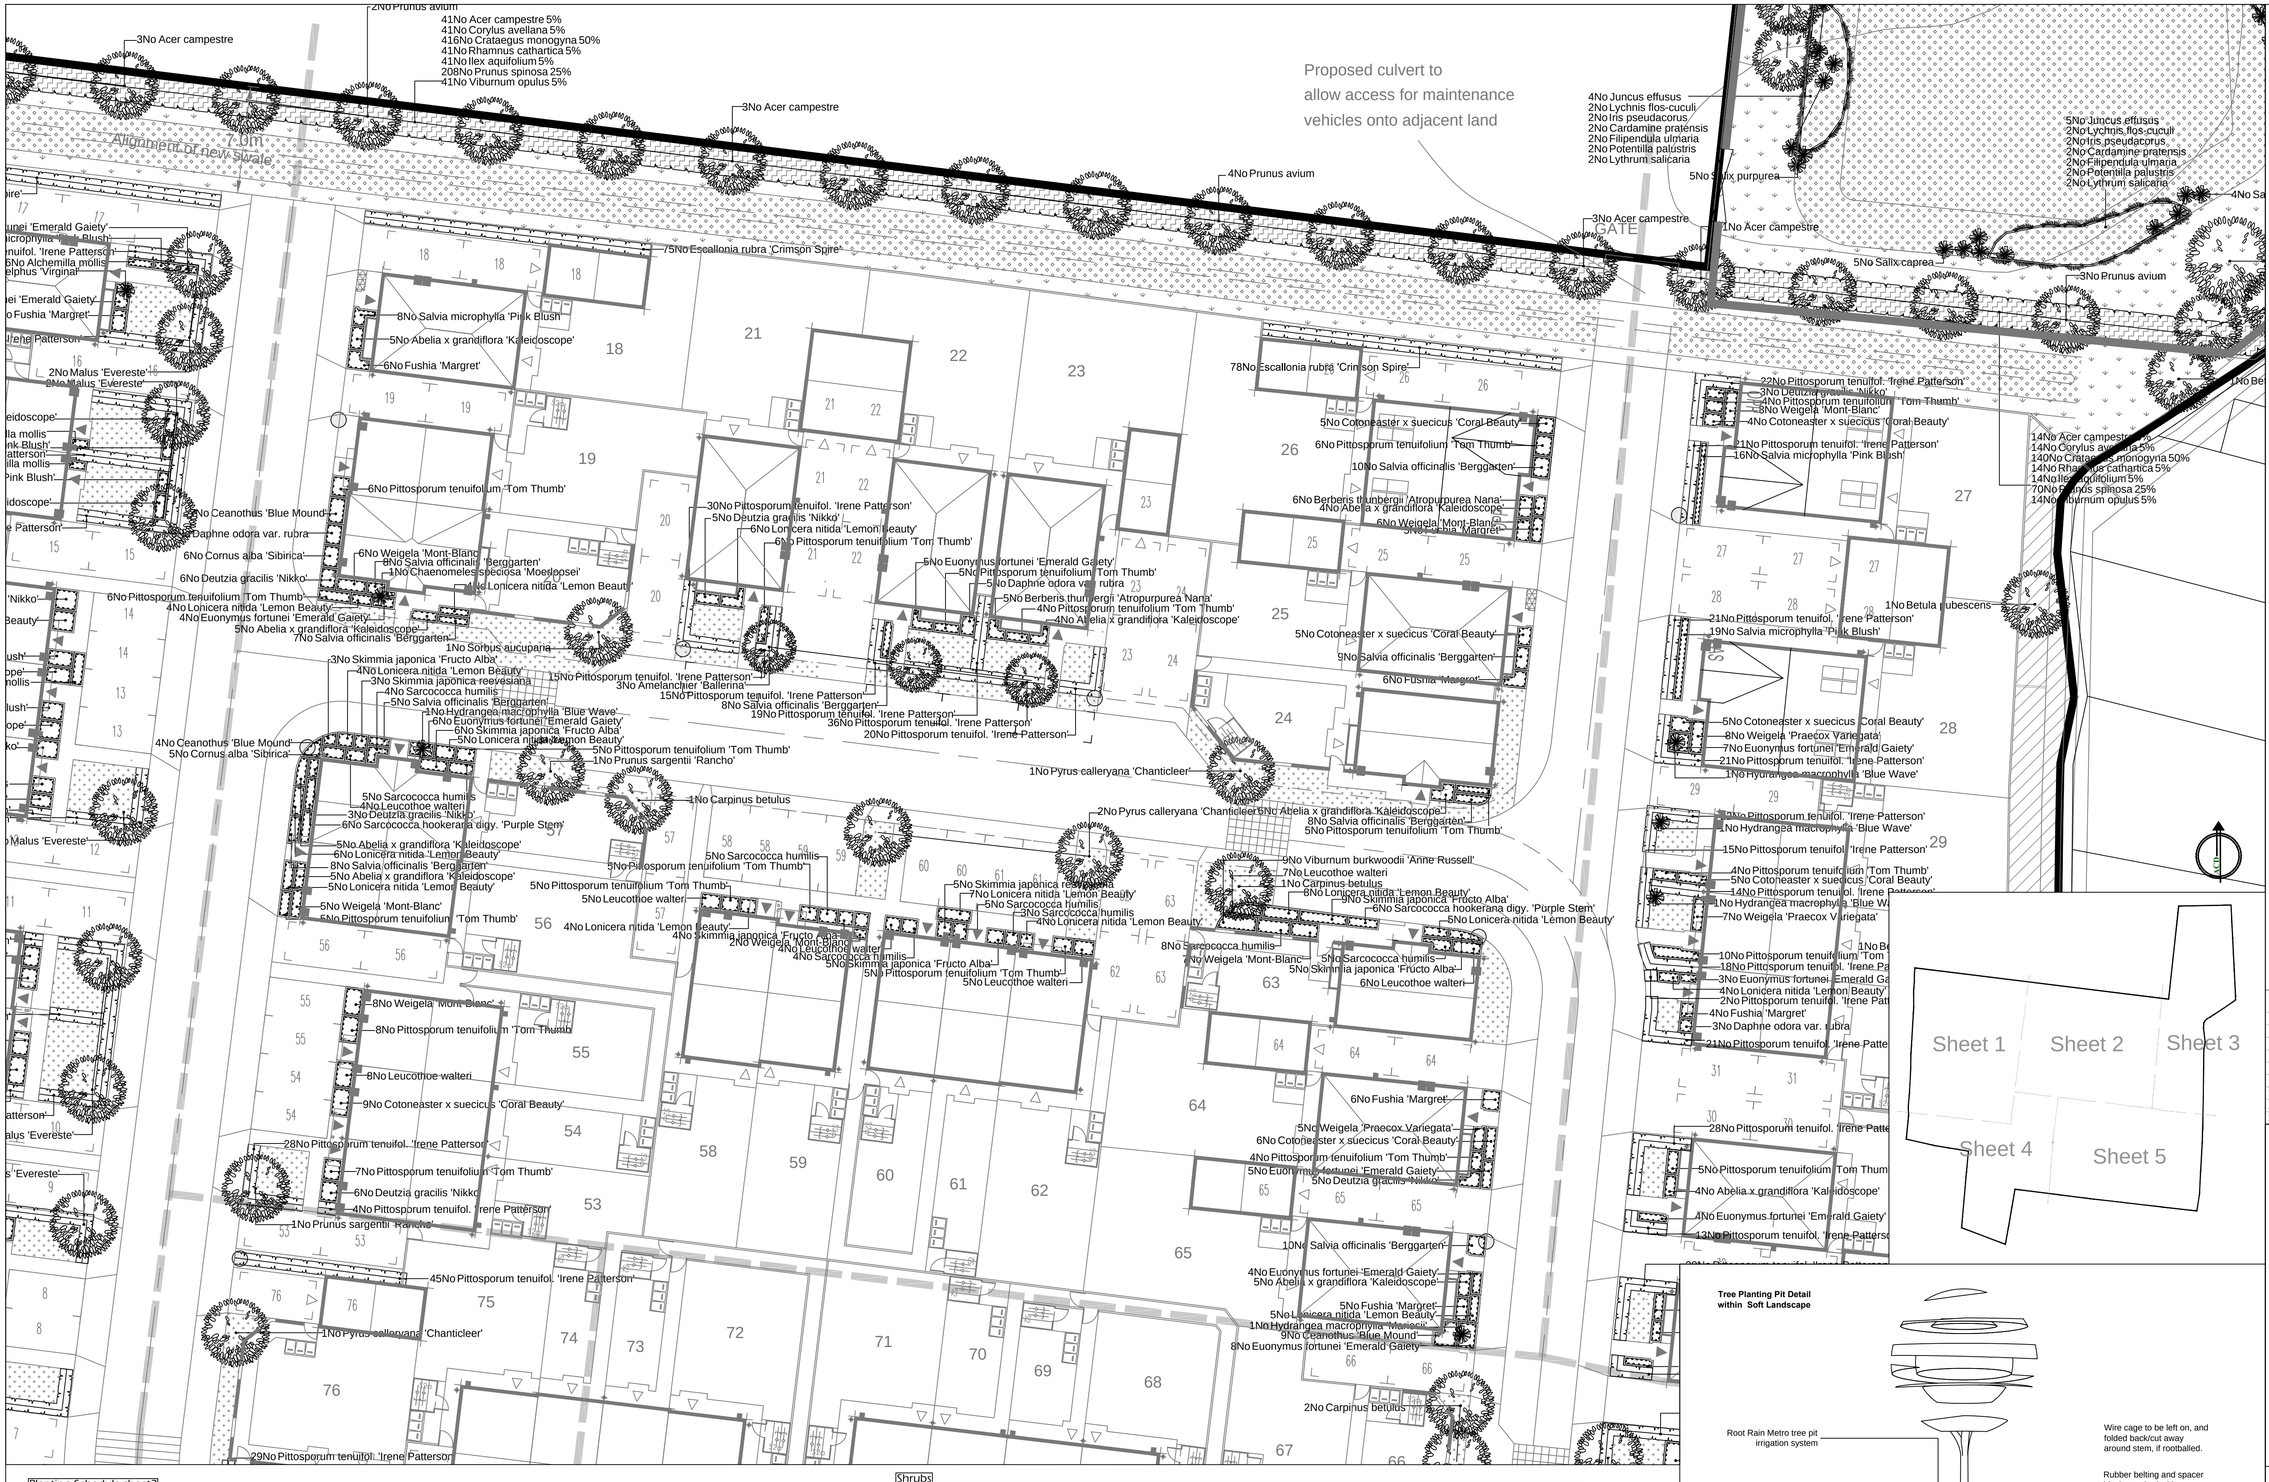


SPECIFICATION
Forestry Commission Practice note 8.
All native species should be of local stock. Native trees and shrubs certified as British Native plant stock.
All planting stock should comply with the Horticultural Trade Association National Plant specification.
All planting preparation, handling, planting & maintenance should be in accordance with CPSE Code for Handling and Establishing plants.
All trees and shrubs to comply with BS 3936 Part 1 1992, planted to BS 4043:1989 and BS 4428:1989.
All works generally, to comply with the written Soft Landscape Specification.
Topsoil incorporated into planting beds to be gently mounded towards the centre of each bed to allow for settlement.
On completion of planting the whole area of the shrub bed shall be mulched with 75mm consolidated thickness of medium textured decorative grade natural pine bark having first been prepared in accordance with the specification.
Free standing hedges shall have a 3 strand galvanised wire and tanalised softwood timber post fence, to BS 1722 Part 2:2000, erected along a line between the two rows of hedge plants.
All existing trees and hedges to be protected in accordance with BS5837:2012 for the duration of the construction period.

NOTE: DO NOT SCALE FROM DRAWING

Legend

- Existing trees and vegetation to be retained and protected during construction. Refer to tree survey.
- Proposed tree planting within soft landscape. See detail on sheet.
- Proposed specimen shrub planting to receive short angular staking on half standards with expandable tree ties.
- Proposed climbing plants to be trained up adjacent wall/ fence with galvanised wires and hook set 250mm apart with support canes removed prior to planting
- Proposed hedge planting to be planted in a double staggered row 300mm apart and at 500mm centres in each row. Hedge to be maintained at 1.2m height.
- Proposed mixed native hedge planting to be planted in a double staggered row 500mm apart and at 500mm centres in each row. To be maintained at 1.8m height.
- Proposed shrub planting to receive 75mm bark mulch. Mixes to be planted in groups of 5-7 species.
- Proposed native shrub planting to receive 75mm bark mulch. Mixes to be planted in groups of 5-7 species.
- Proposed spring bulb mix.
- Proposed marginal planting.
- Proposed narrow areas of angular chippings for top dressing. Laid over a weed proof membrane.
- Proposed amenity grass areas to receive good quality amenity grass turves laid in line with good horticultural practices
- Proposed wildflower areas to receive EM5 (Mixture for Loamy Soils) seed mix supplied by Emorsgate Seeds or similar and approved
- Proposed SUDS with EM8 (Mixture for wetlands) seed mix supplied by Emorsgate Seeds or similar and approved
- Ecological area - refer to ecologists recommendations
- Lighting columns
- Cut lines

Rev	Date	Details	Drawn
B	10/12/15	Layout change	AE
A	29/10/15	Layout change + LA comments	AE

ACD
Ecology
Archaeology
Arboriculture
Landscape Architecture

ACD Landscape Architect & ACD Ecology & ACD Archaeology
Rodbourne Rail Business Centre, Grange Lane, Malmesbury, SN16 0ES
Tel: 01666 825646

ACD Arboriculture
Courtyard House, Mill Lane, Godalming. GU7 1EY
Tel: 01483 425714

ACD (Landscape Architects) Southampton
12 Southgate Street, winchester, SO23 9EF
Tel: 01965 855604


www.acdlandscape.co.uk

BARRATT HOMES

scheme: Land at Station Road Hayling Island
client: Barratt Homes
drawing: Landscape Proposals
date: August 2015
scale: 1:200@A1
drawing no: BDWS20001 11 sheet 2 of 5
drawn: AE checked: DKM

Copyright of ACD Landscape Architects Ltd. All rights described in Chapter IV of the Copyright, Designs and Patents Act 1988 have been generally asserted: 2011. Copyright of this plan remains with ACD until all fees have been paid in full.

Tree Planting Pit Detail within Soft Landscape

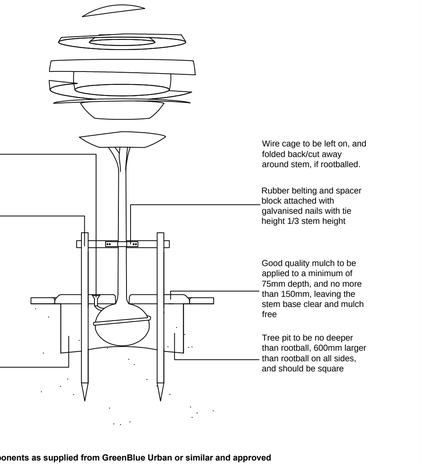

All components as supplied from GreenBlue Urban or similar and approved

Planting Schedule sheet2

Trees

No.	Species Name	Common Name	Girth	Height	Density	Specification
6No	Acer campestre	Common Maple	14-16cm	425-600cm	Counted	Extra Heavy Standard :Clear Stem min. 200 :RB
3No	Amelanchier 'Ballerina'		14-16cm	425-600cm	Counted	Extra Heavy Standard :Clear Stem min. 200 :RB
2No	Carpinus betulus	Common Hornbeam	14-16cm	425-600cm	Counted	Extra Heavy Standard :Clear Stem min. 200 :RB
6No	Prunus avium	Wild Cherry	14-16cm	425-600cm	Counted	Extra Heavy Standard :Clear Stem min. 200 :RB
2No	Prunus sargentii 'Rancho'	Sargent Cherry 'Rancho'	14-16cm	425-600cm	Counted	Extra Heavy Standard :Clear Stem min. 200 :RB
3No	Pyrus calleryana 'Chanticleer'	Flowering Pear 'Chanticleer'	14-16cm	425-600cm	Counted	Extra Heavy Standard :Clear Stem min. 200 :RB
1No	Sorbus aucuparia	Rowan	14-16cm	425-600cm	Counted	Extra Heavy Standard :Clear Stem min. 200 :RB

Total :23No

Hedging

Number of Plants	Species Name	Common Name	Height	Pot Size	Specification	Density
41No	Acer campestre	Common Maple	80-100cm		Whip :BR	0.5Ctr Triple Staggered at 0.5m offset
41No	Corylus avellana	Common Hazel	60-80cm		BR	0.5Ctr Triple Staggered at 0.5m offset
416No	Crataegus monogyna	Common Hawthorn	80-100cm		Whip :BR	0.5Ctr Triple Staggered at 0.5m offset
153No	Escallonia rubra 'Crimson Spire'		60-80cm	10L	Bushy :6 brks	0.5Ctr Double Staggered at 0.3m offset
41No	Ilex aquifolium	Common Holly	60-80cm		BR :Branched	0.5Ctr Triple Staggered at 0.5m offset
167No	Pittosporum tenuifol. 'Irene Patterson'	Tawhiwhi 'Irene Patterson'	60-80cm	10L	Bushy	0.5Ctr Double Staggered at 0.3m offset
208No	Prunus spinosa	Blackthorn	60-80cm		Bushy :BR	0.5Ctr Triple Staggered at 0.5m offset
41No	Rhamnus cathartica	Common Buckthorn	60-80cm		Bushy :BR	0.5Ctr Triple Staggered at 0.5m offset
41No	Viburnum opulus	Guelder Rose	60-80cm		BR	0.5Ctr Triple Staggered at 0.5m offset

Total :1149No

Shrubs

No.	Species Name	Common Name	Height	Pot Size	Specification	Density
39No	Abelia x grandiflora 'Kaleidoscope'		40-60cm	5-7.5L	Bushy	4/m²
11No	Berberis thunbergii 'Atropurpurea Nana'	Dwarf Purple-leaf Japanese Barberry	40-60cm	5L	Branched	4/m²
20No	Ceanothus 'Blue Mound'	Californian Lilac 'Blue Mound'	60-80cm	5-7.5L	Bushy	4/m²
1No	Chaenomeles speciosa 'Moerloosei'		80-100cm	25L	Branched :C	Counted
11No	Cornus alba 'Sibirica'	Siberian Dogwood	40-60cm	3L	Branched :5 brks	4/m²
25No	Cotoneaster x suecicus 'Coral Beauty'		40-60cm	5L-7.5L	Bushy	4/m²
11No	Daphne odora var. rubra	Red Winter Daphne	40-60cm	5L	Bushy	4/m²
25No	Deutzia gracilis 'Nikko'		40-60cm	5L	Bushy	4/m²
32No	Euonymus fortunei 'Emerald Gaiety'		30-40cm	5-7.5L	Bushy	4/m²
28No	Fushia 'Margret'		30-40cm	3L	Bushy	4/m²
1No	Hydrangea macrophylla 'Blue Wave'	Lacecap Hydrangea 'Blue Wave'	60-80cm	15L	Bushy	Counted
1No	Hydrangea macrophylla 'Mariesii'		60-80cm	15L		Counted
39No	Leucothoe walteri		40-60cm	5L-7.5L	Bushy	4/m²
67No	Lonicera nitida 'Lemon Beauty'	Box Honeysuckle 'Lemon Beauty'	40-60cm	5-7.5L	Bushy	4/m²
82No	Pittosporum tenuifolium 'Tom Thumb'		40-60cm	5-7.5L	Bushy	4/m²
8No	Salvia microphylla 'Pink Blush'		30-40cm	3L	Bushy	6/m²
72No	Salvia officinalis 'Berggarten'	Sage 'Berggarten'	30-40cm	3L	Bushy	6/m²
11No	Sarcococca hookeriana digy. 'Purple Stem'		40-60cm	5-7.5L	Bushy	4/m²
39No	Sarcococca humilis	Sweet Box	40-60cm	5-7.5L	Bushy :C	4/m²
32No	Skimmia japonica 'Fructo Alba'		40-60cm	5-7.5L	Bushy	4/m²
8No	Skimmia japonica reevesiana		40-60cm	5-7.5L	Bushy	4/m²
9No	Viburnum burkwoodii 'Anne Russell'		40-60cm	5L	Bushy	4/m²
27No	Weigela 'Mont-Blanc'		40-60cm	5L	Bushy	4/m²
5No	Weigela 'Praecox Variegata'		40-60cm	5L	Bushy	4/m²

Total :606No