


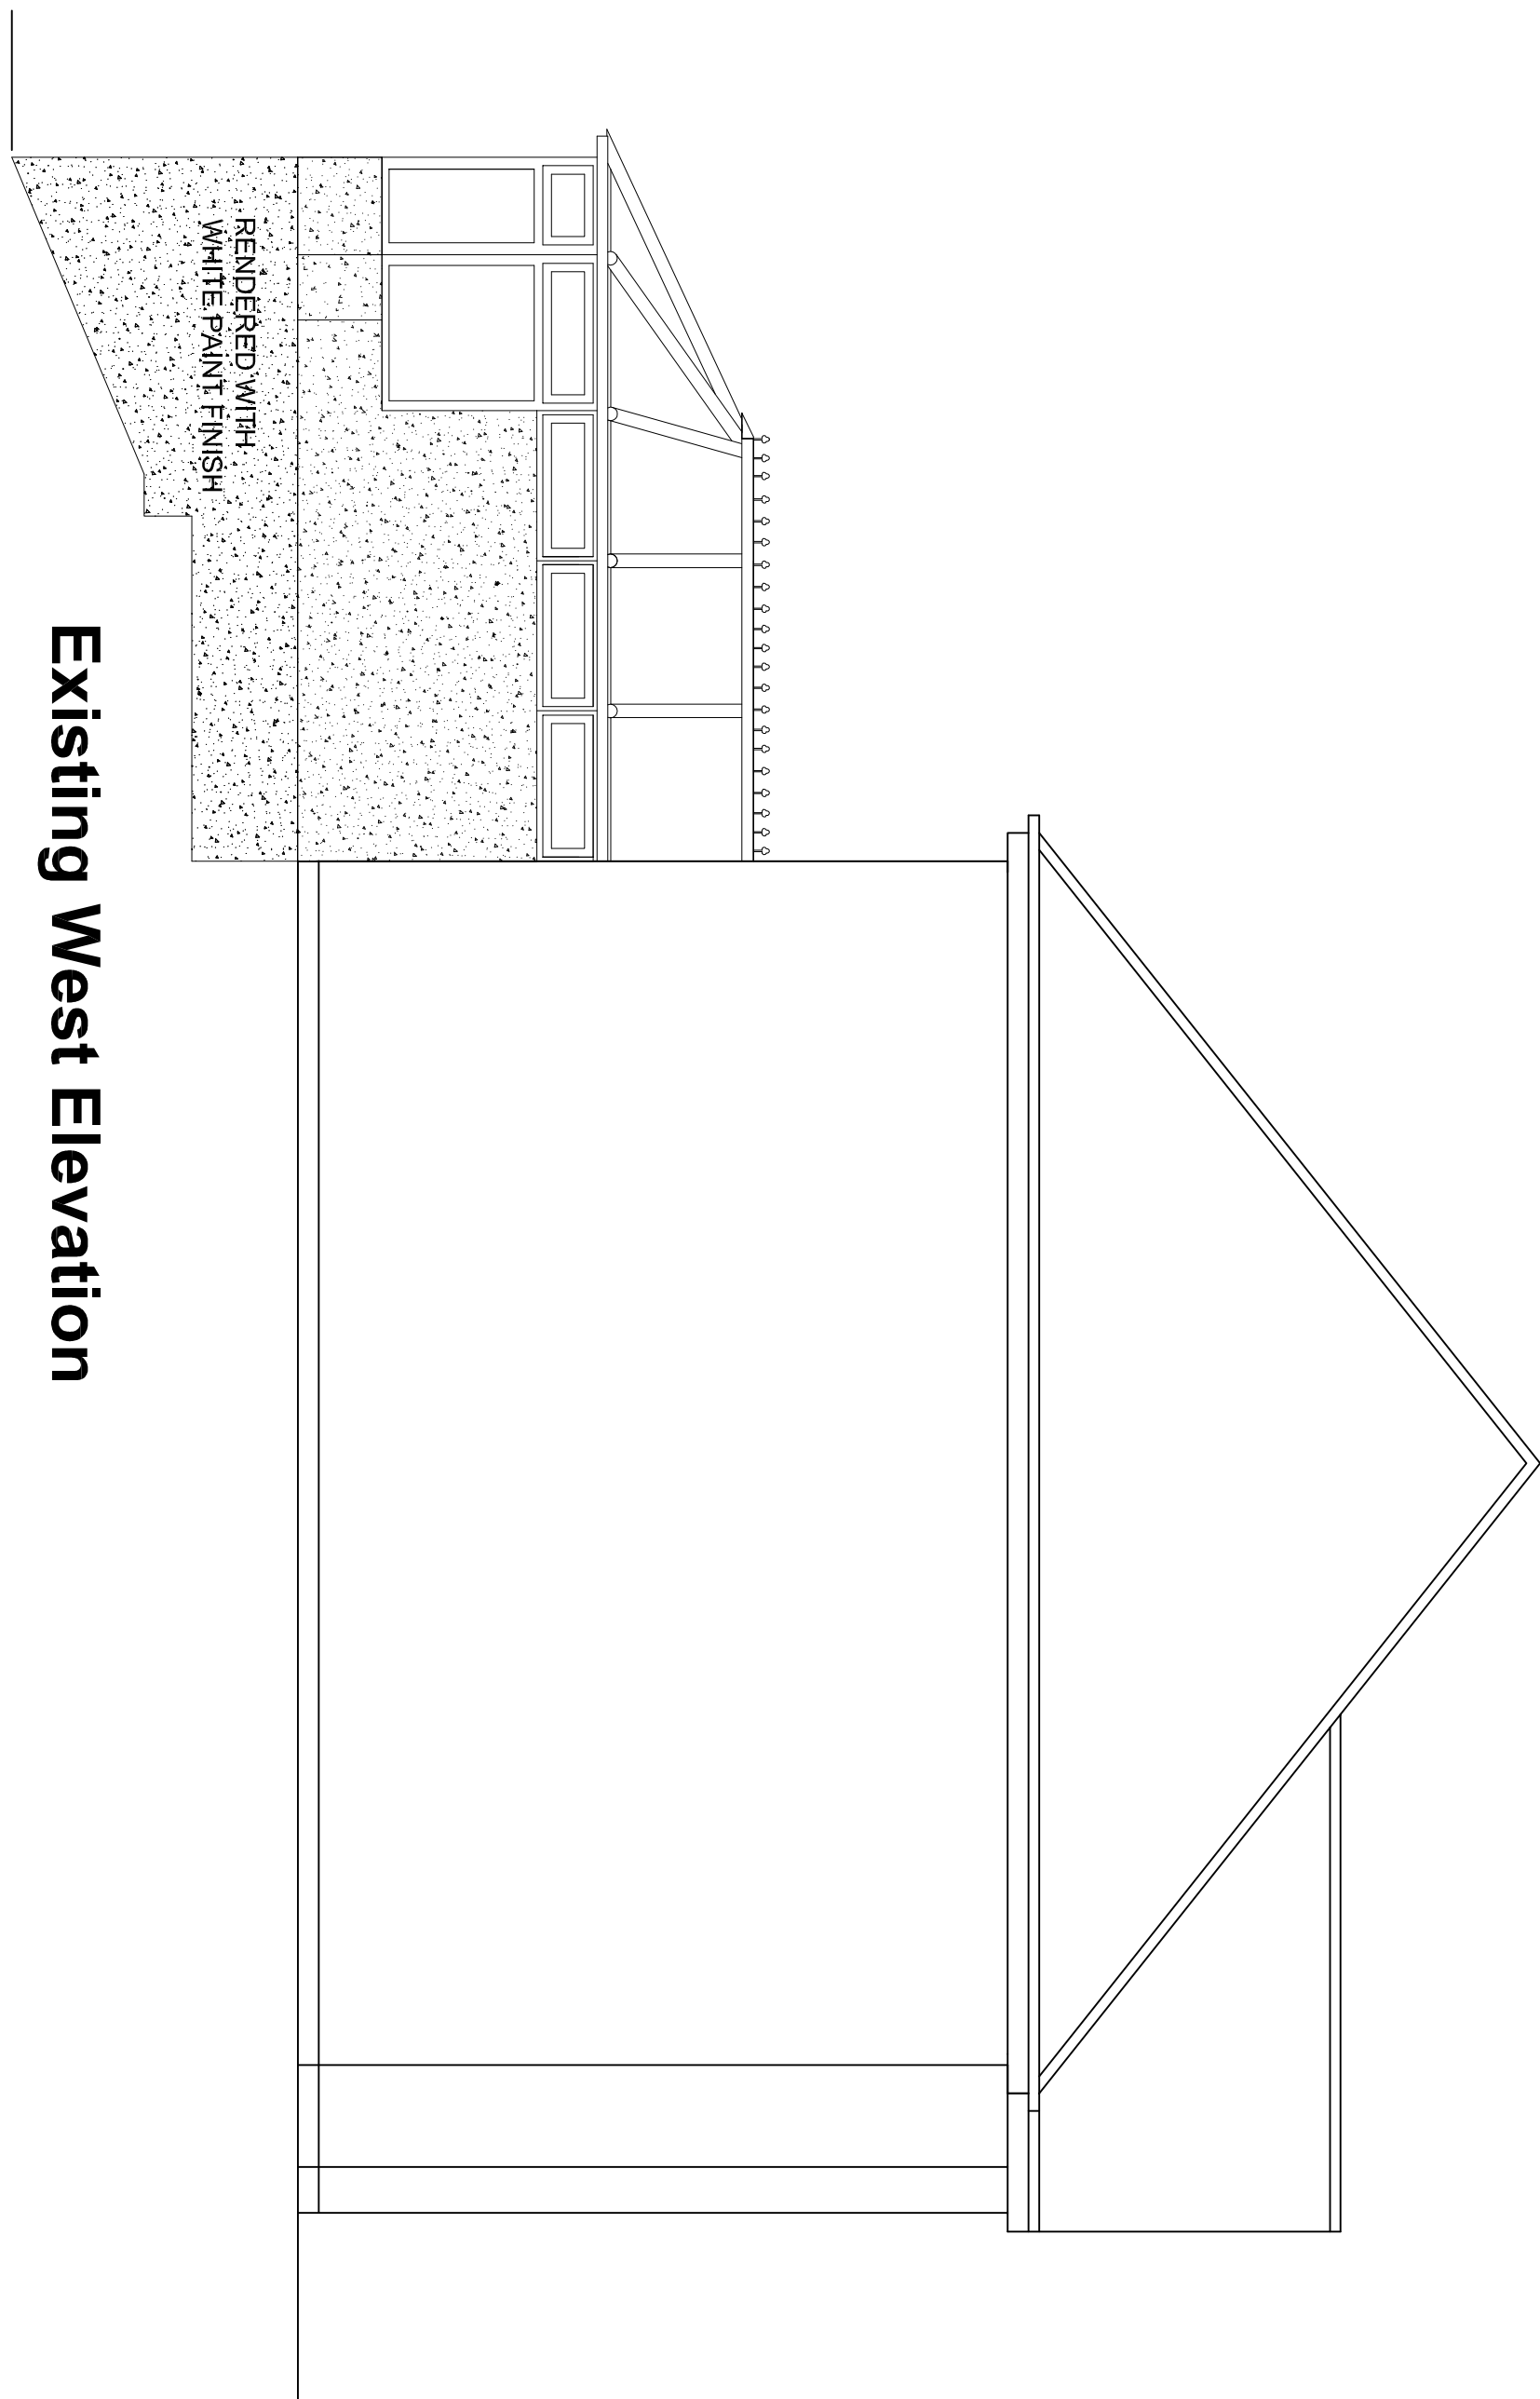


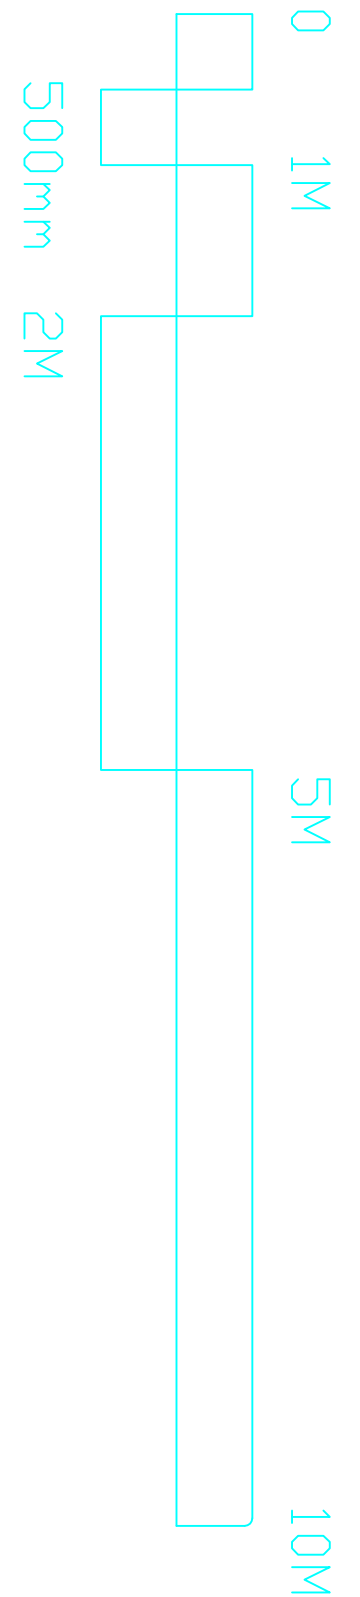

Existing West Elevation

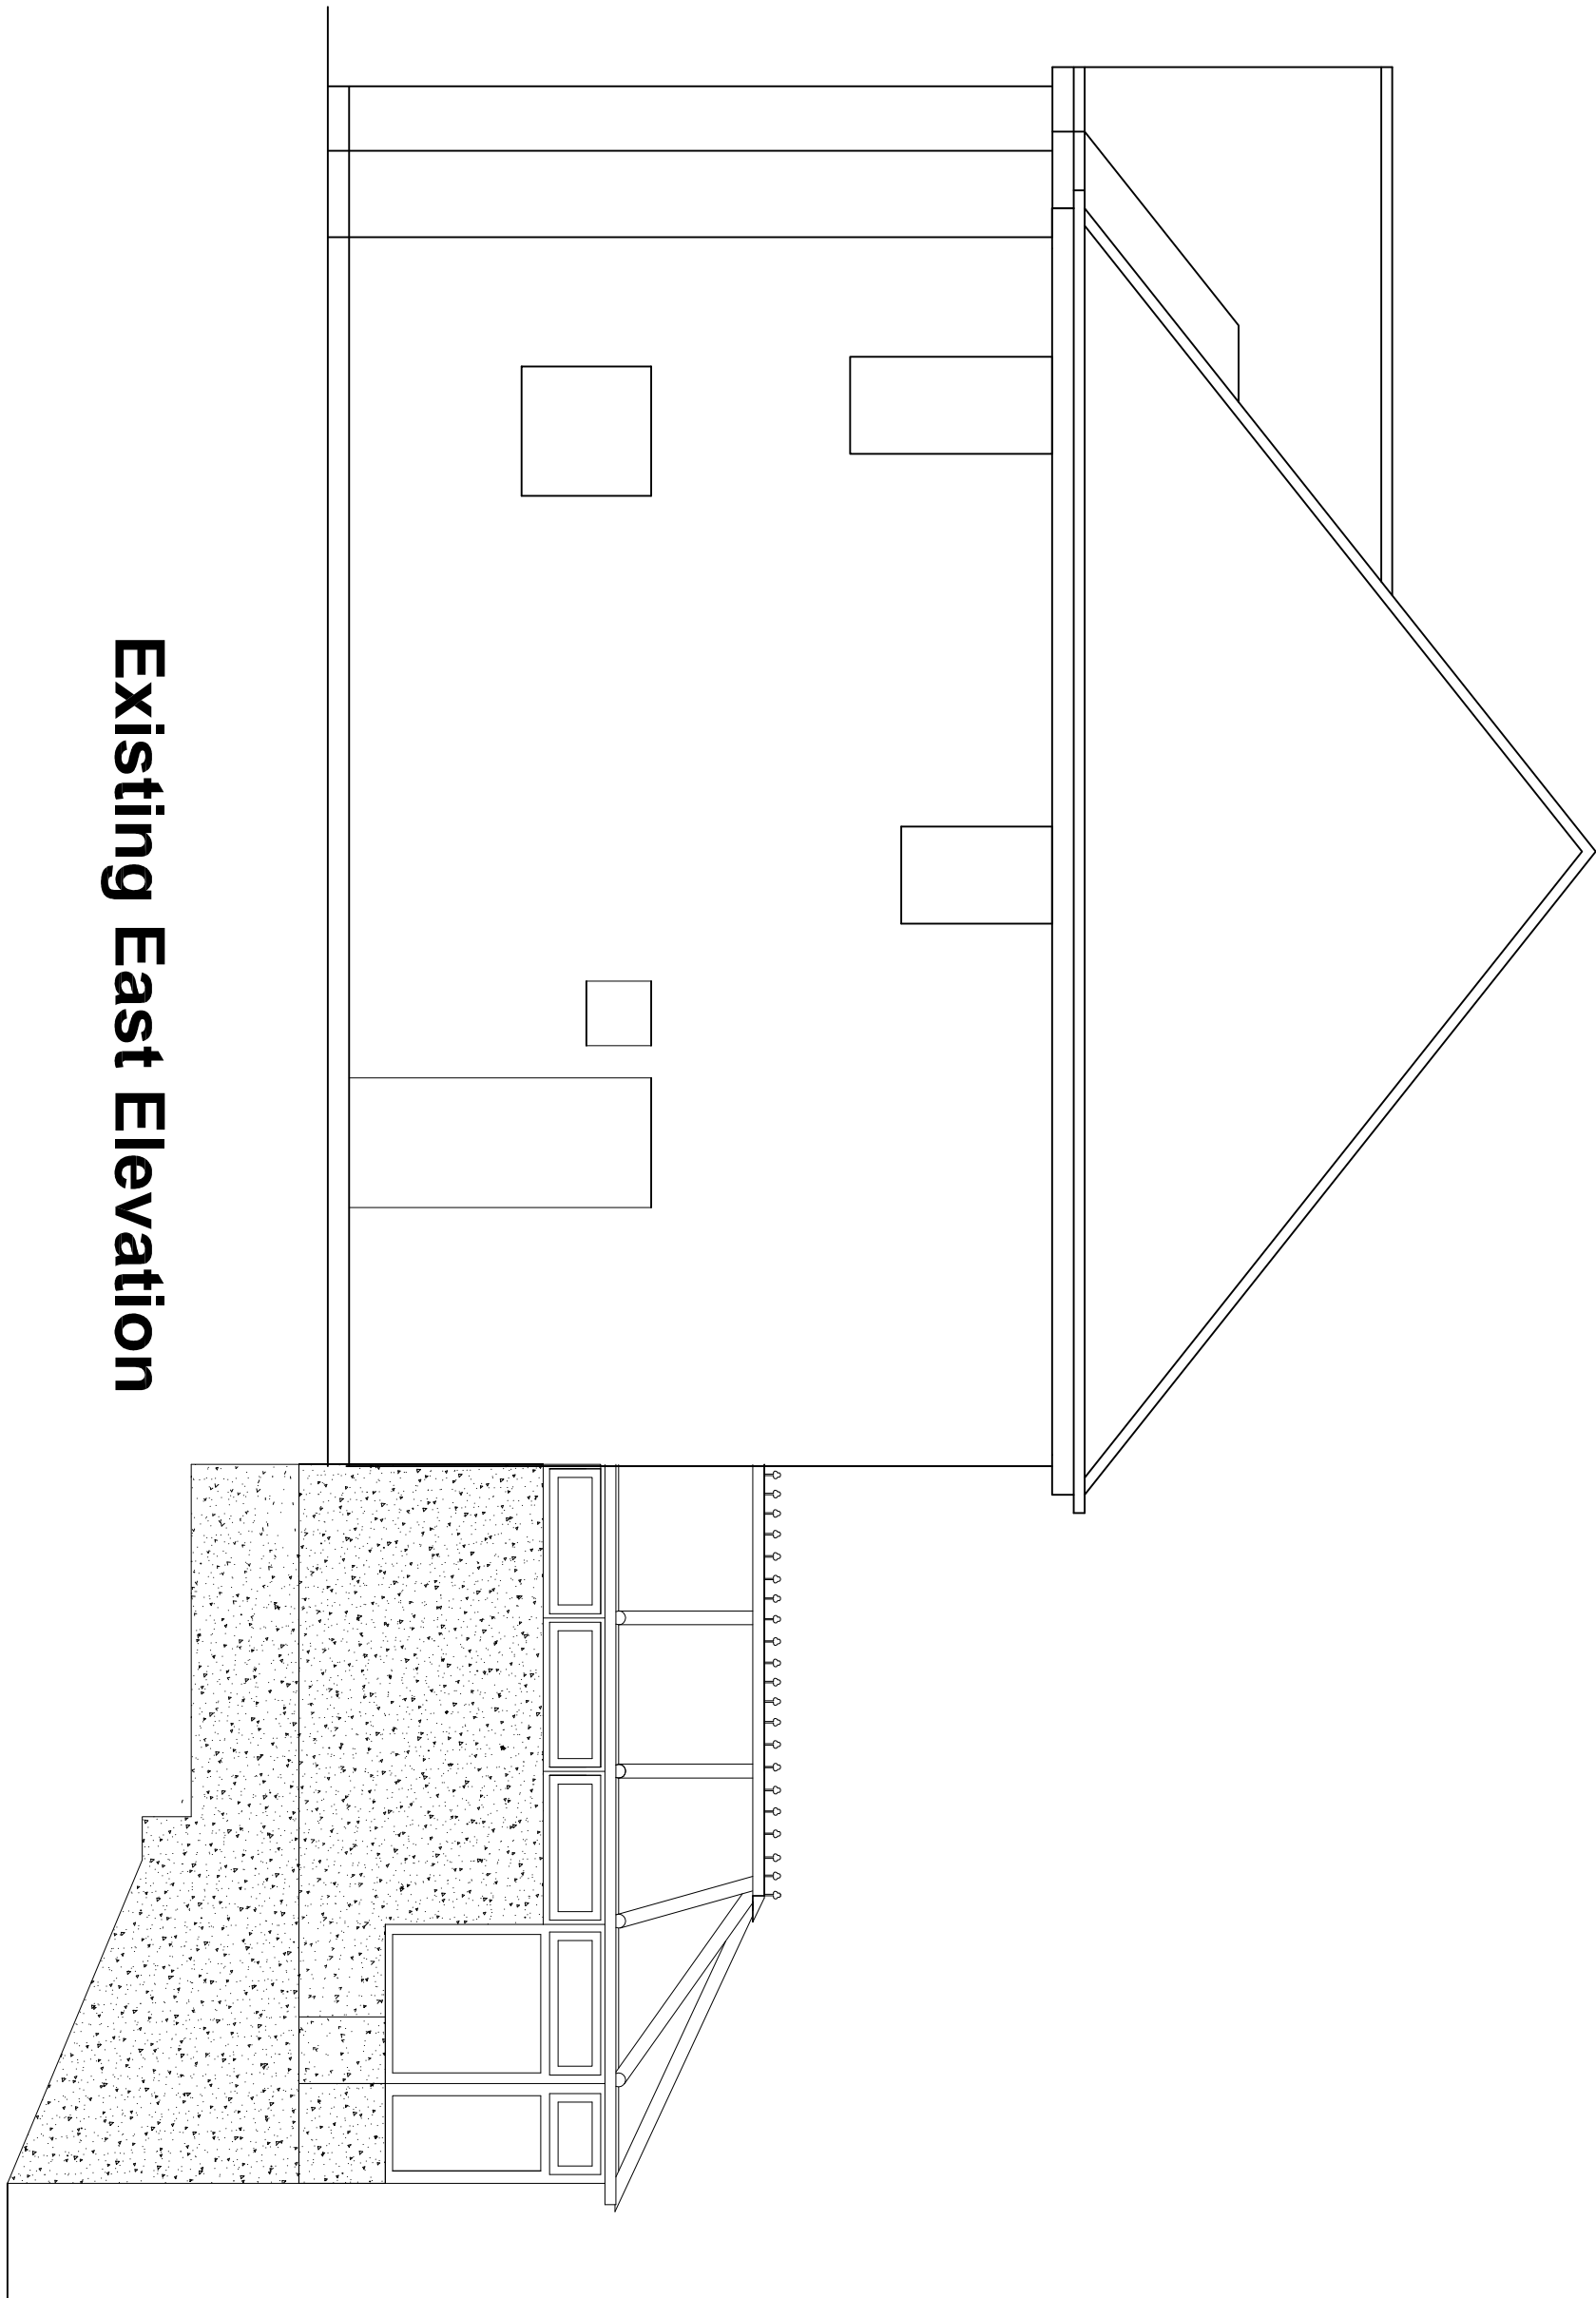

Existing East Elevation

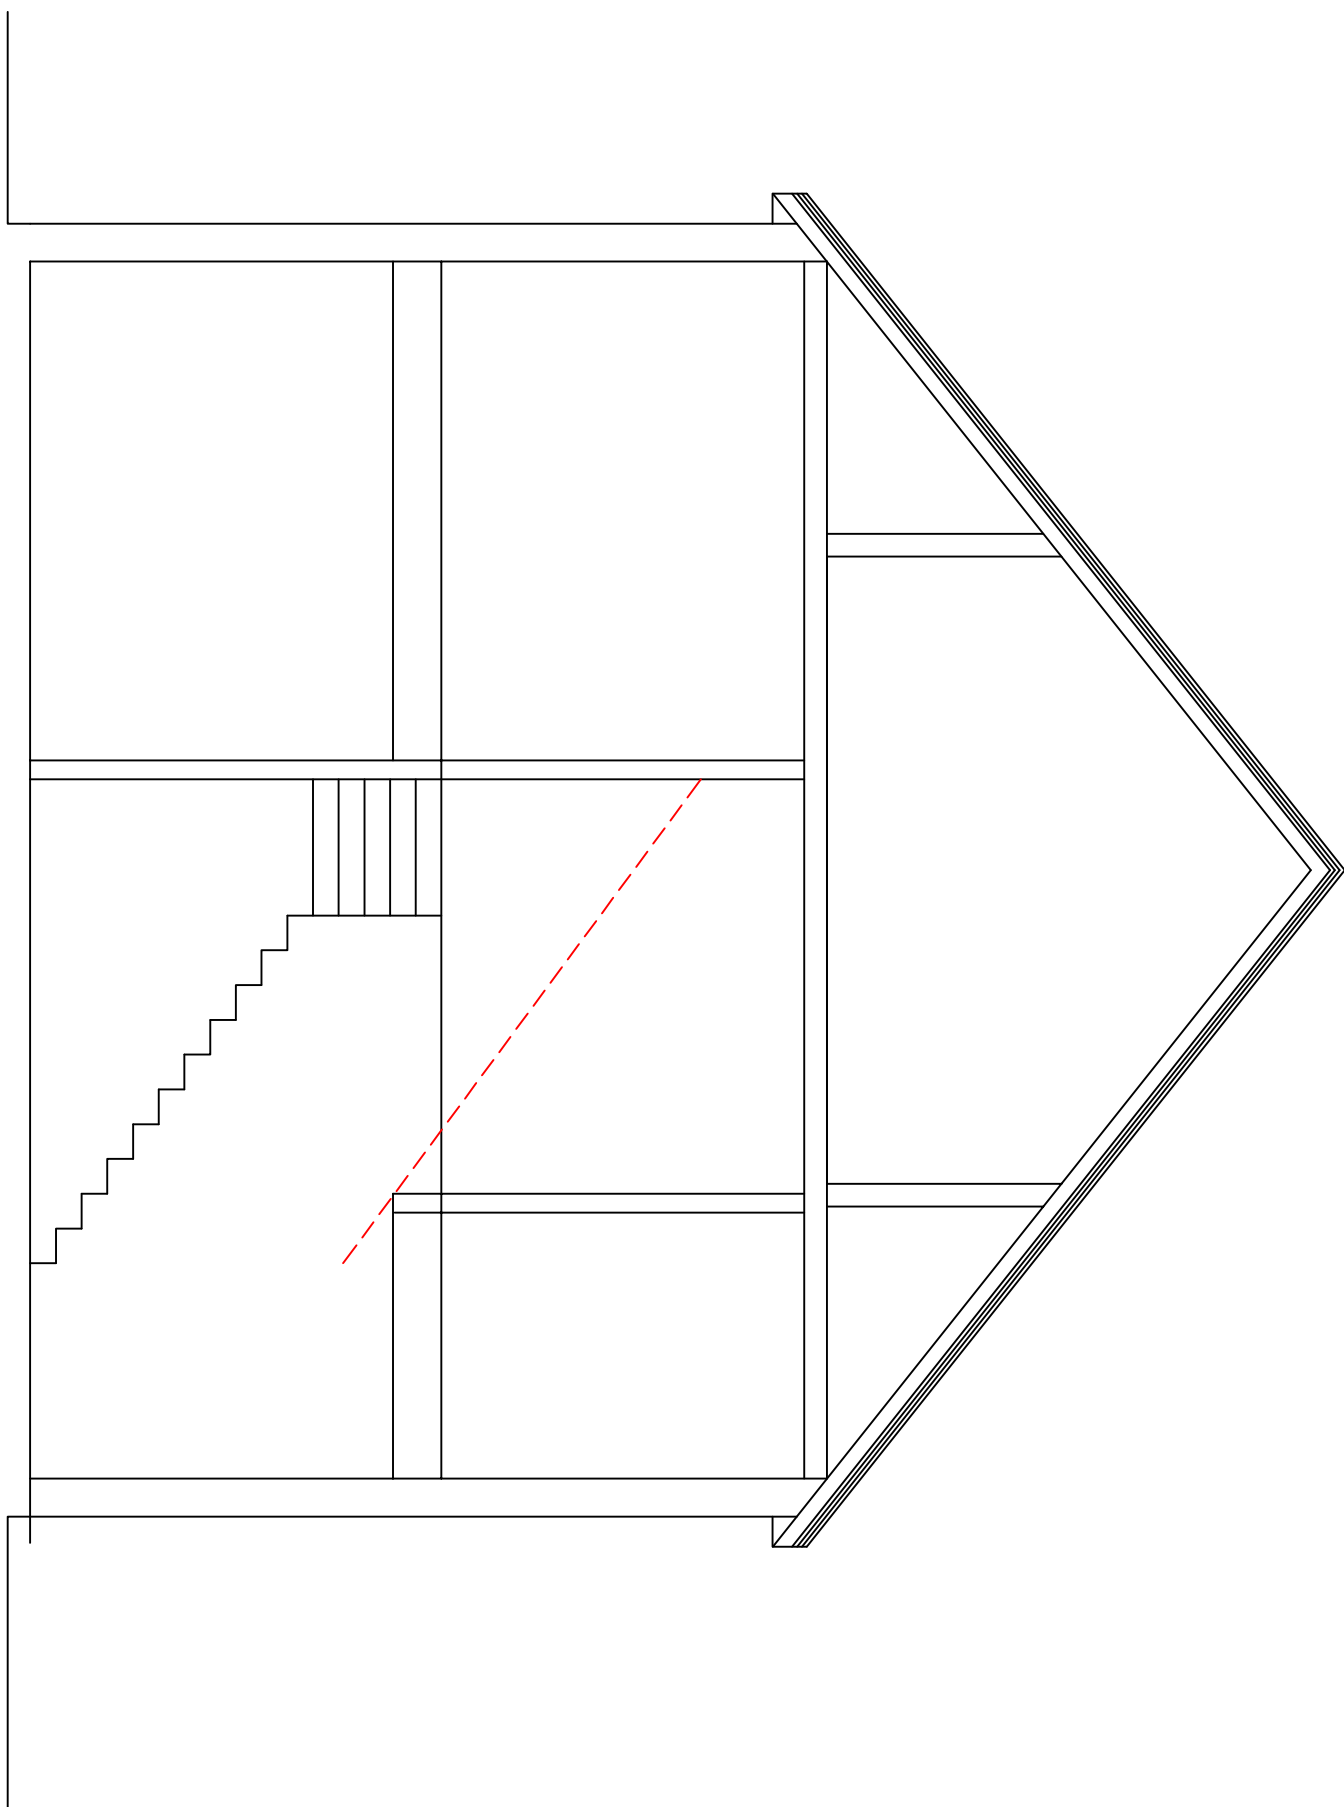

EXISTING SECTION