


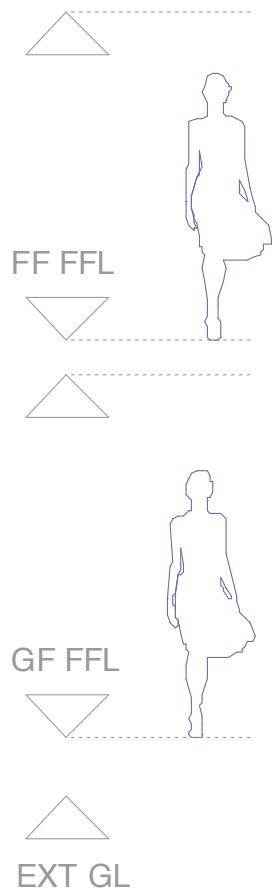


Existing SOUTH WEST (Front) Elevation at 1:50 scale




Existing NORTH EAST (Rear) Elevation at 1:50 scale





Existing SOUTH EAST (Side) Elevation at 1:50 scale

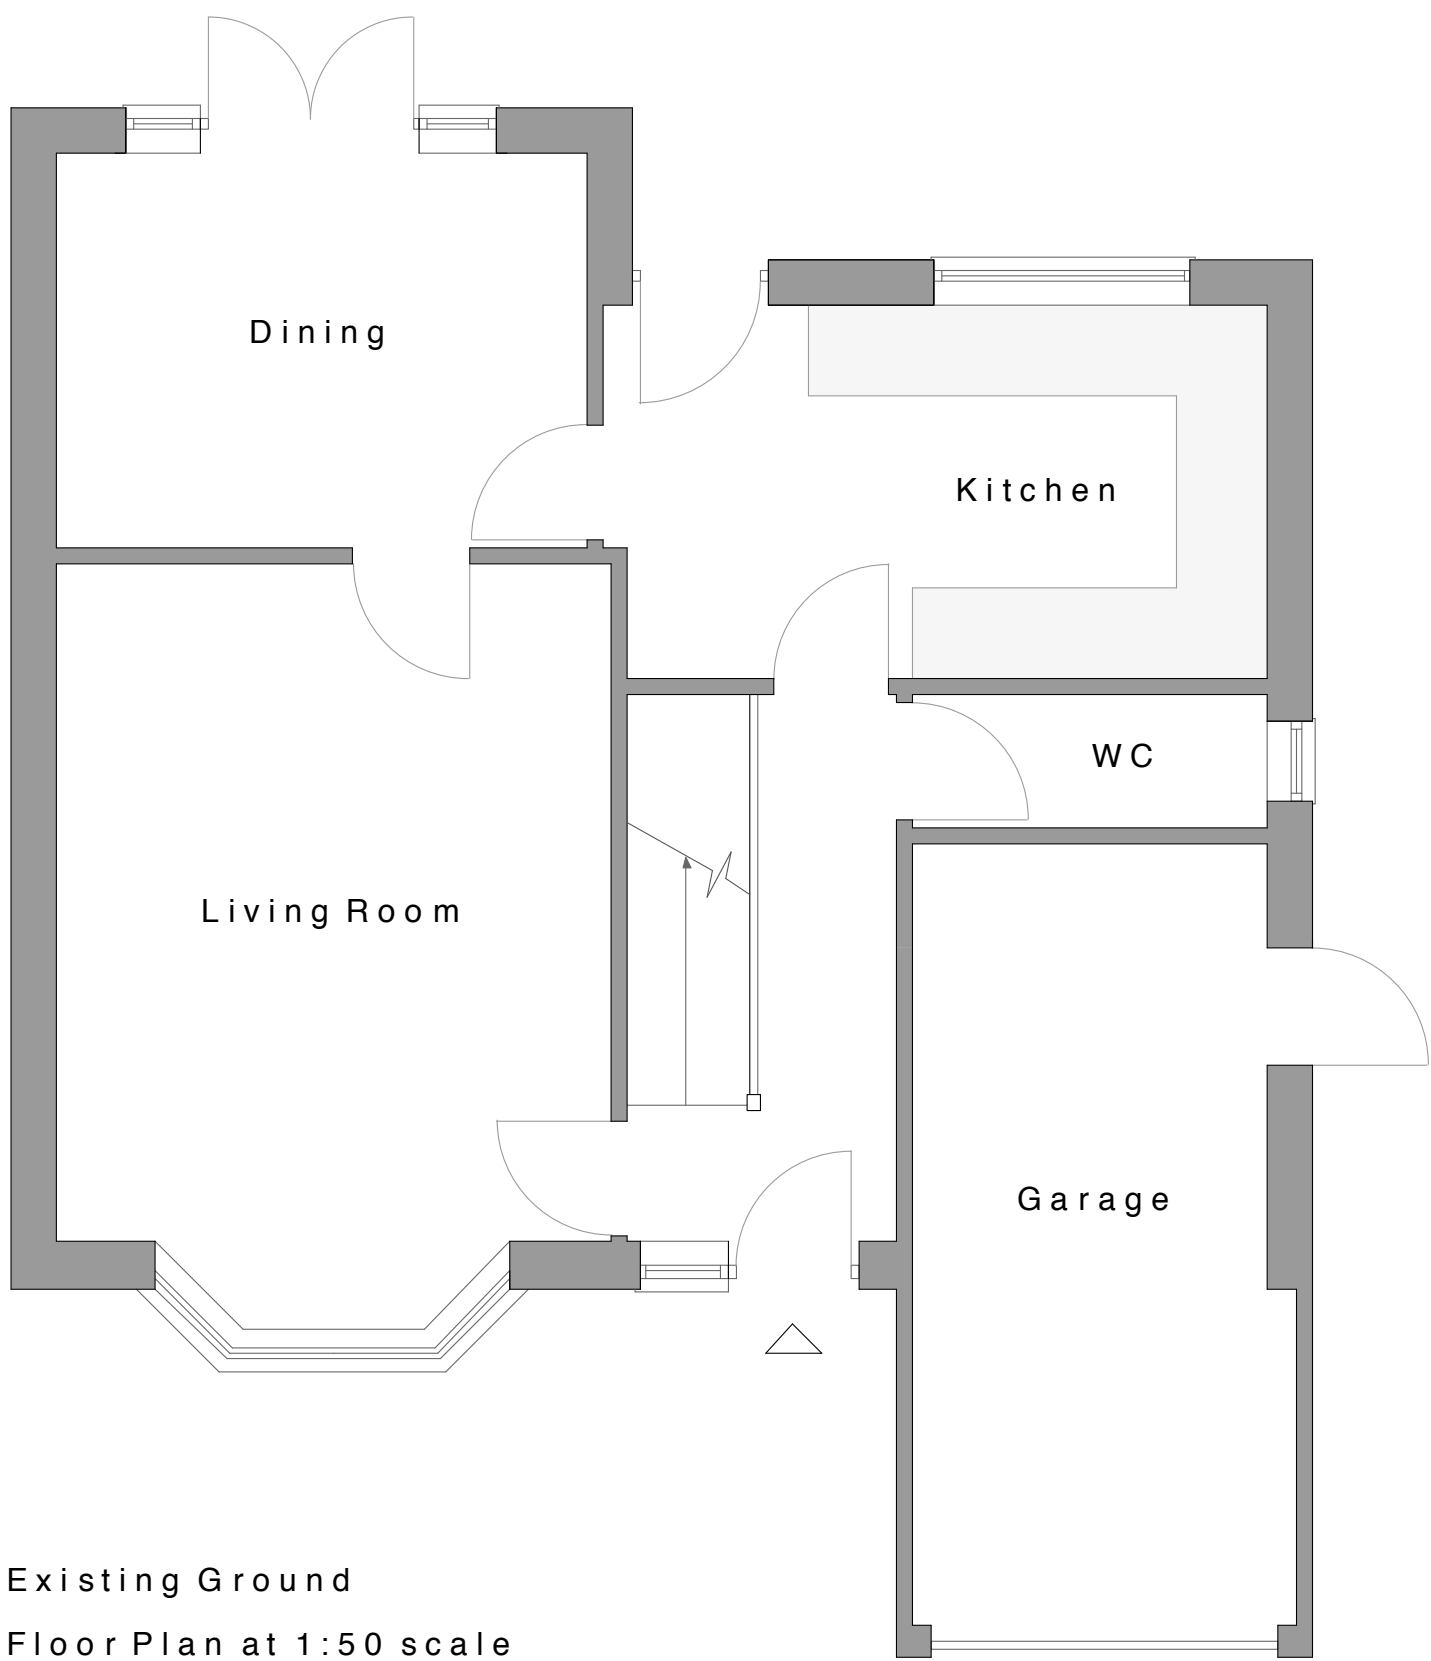

Existing Ground Floor Plan at 1:50 scale

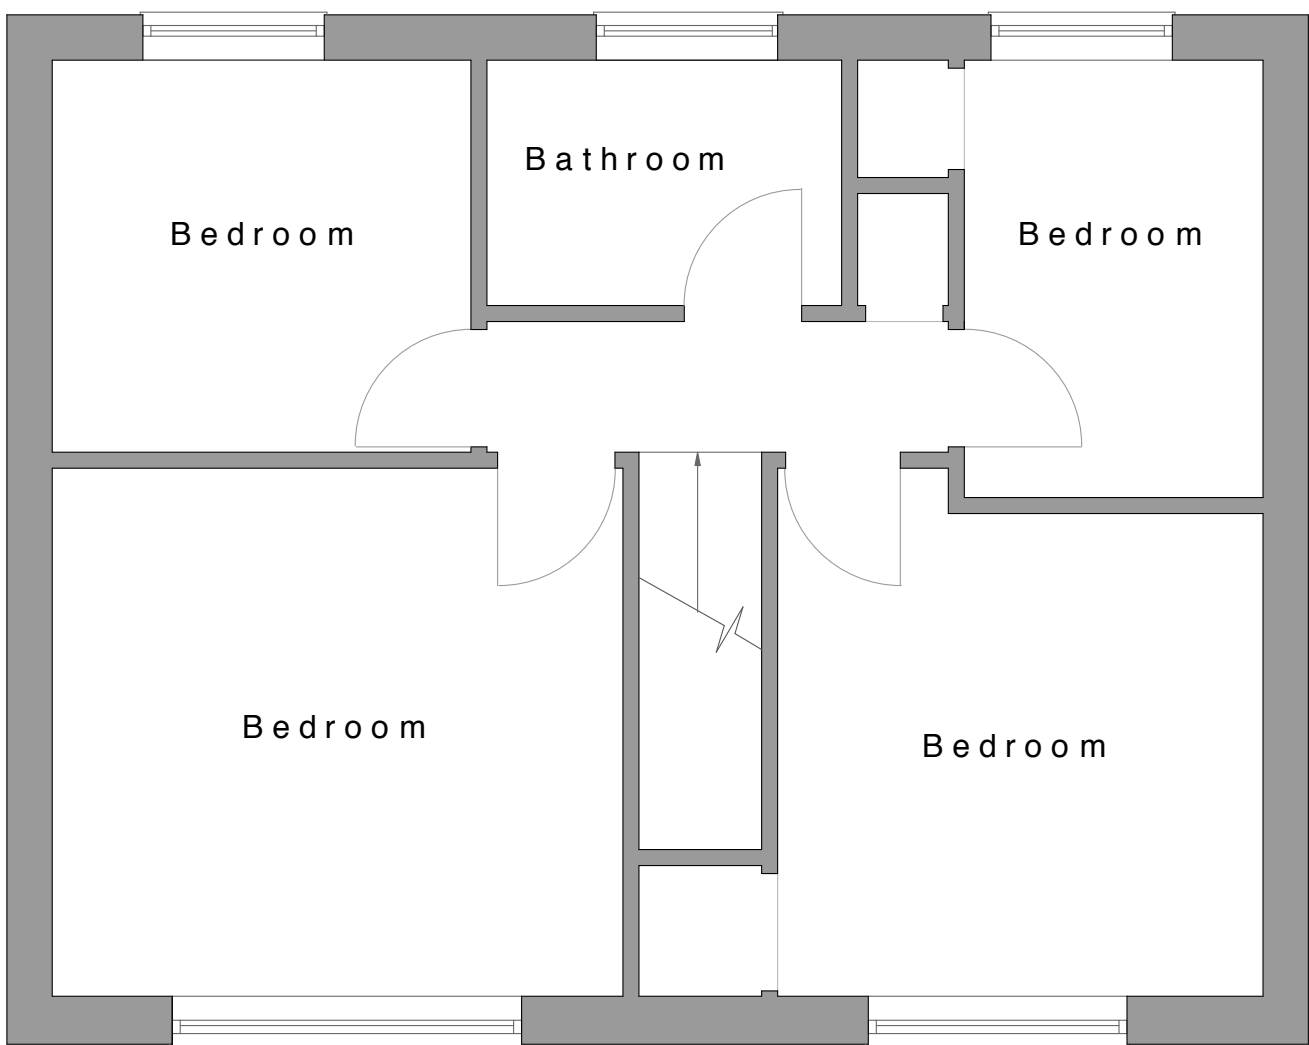

Existing First Floor Plan at 1:50 scale

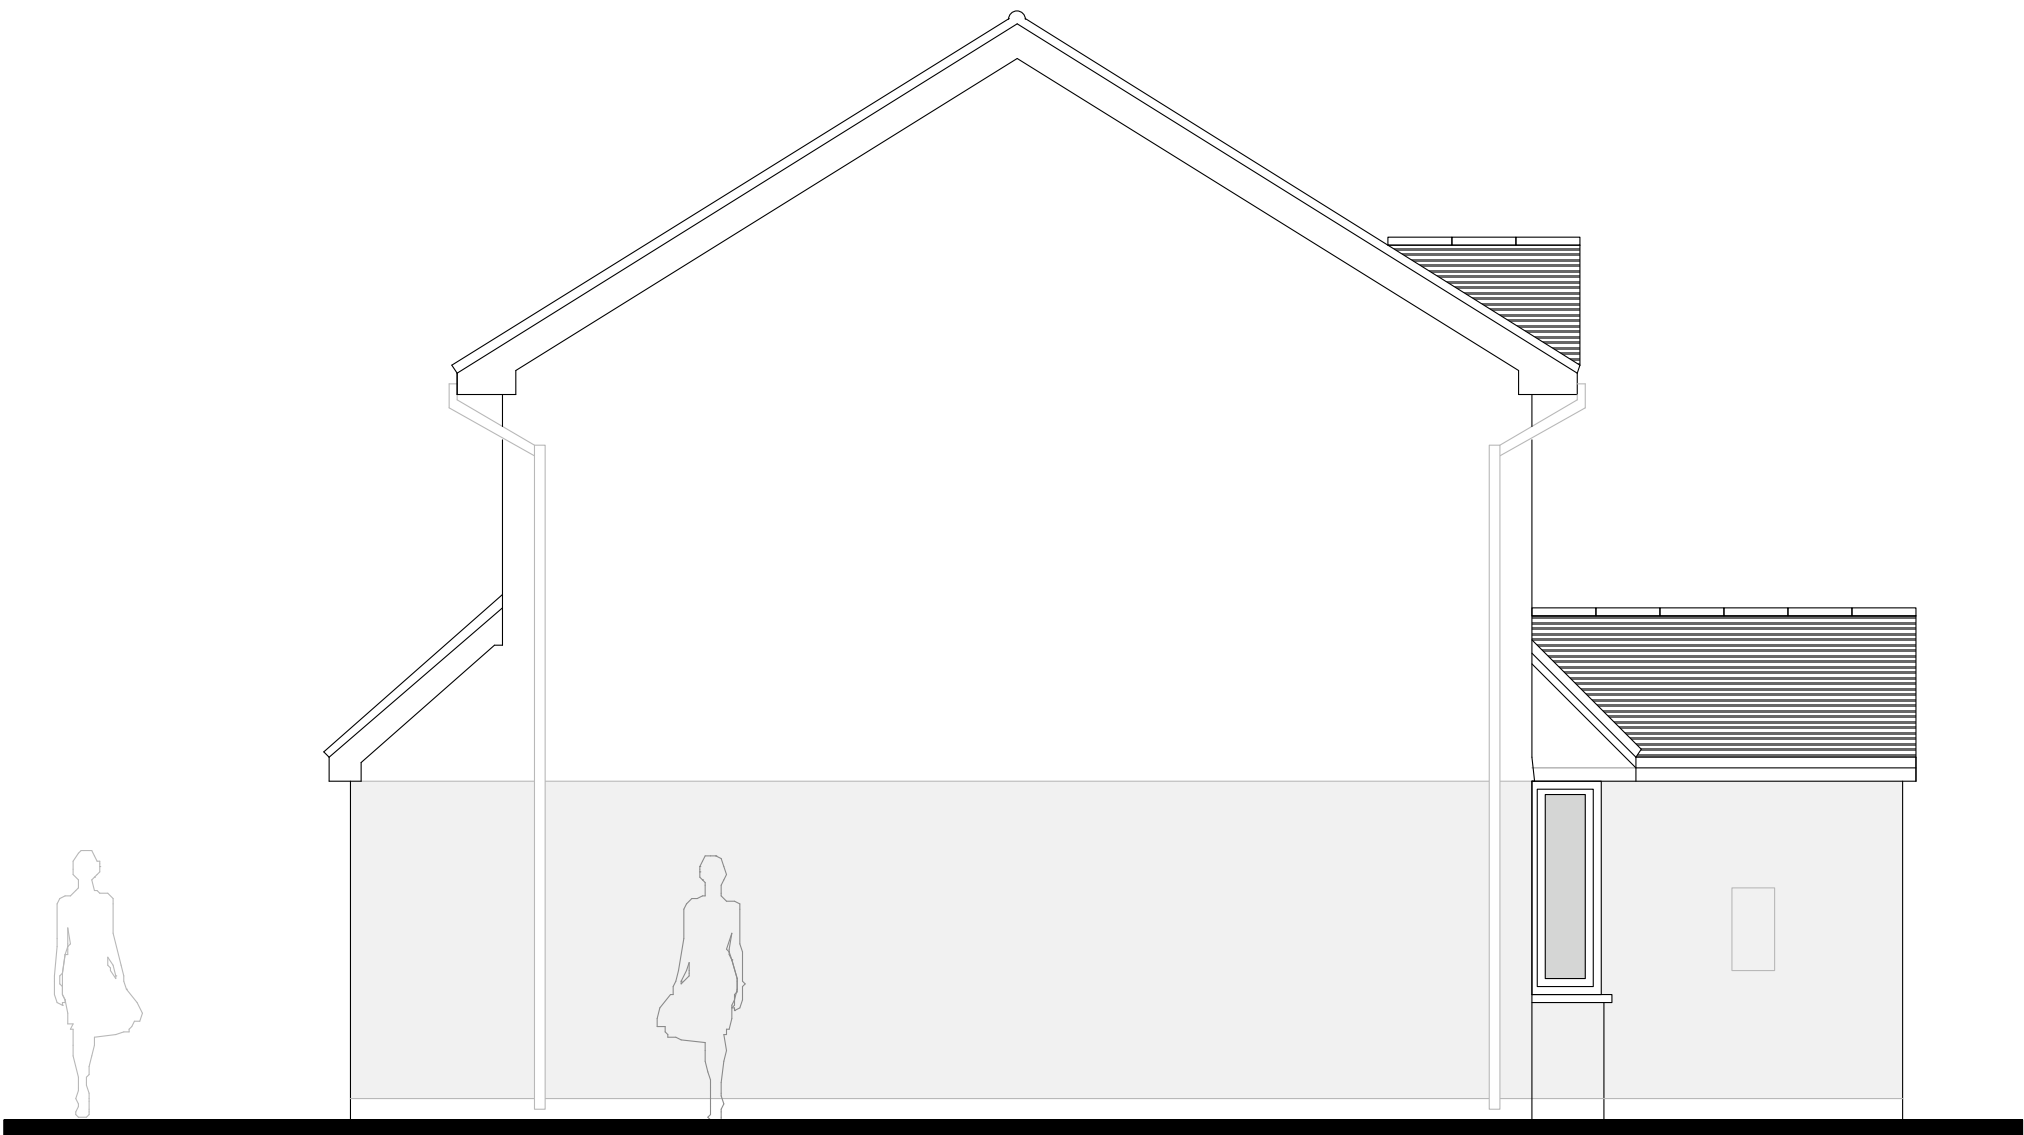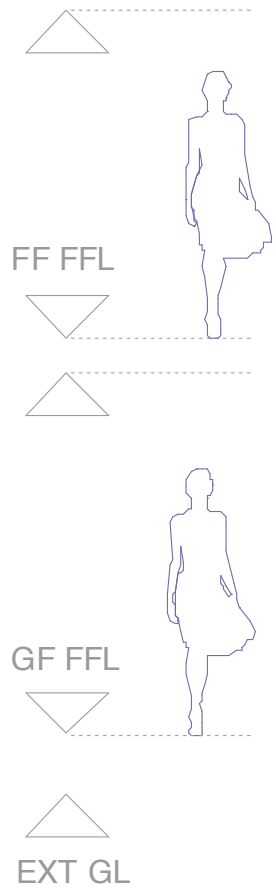

Existing NORTH WEST (Side) Elevation at 1:50 scale

CLIENT	Mr & Mrs K Sell			1. DRAWINGS ARE NOT TO BE SCALED EXCEPT FOR PLANNING PURPOSES. 2. SCALE BAR FOR PLANNING PURPOSES ONLY. 3. ROOM DIMENSIONS WHERE SHOWN ARE APPROXIMATE. 4. ALL DIMENSIONS TO BE CONFIRMED CHECKED ON SITE BEFORE USE. 5. PROPOSED DRAWINGS ARE SUBJECT TO LOCAL AUTHORITY PLANNING / LBC & BUILDING REGULATIONS APPROVAL. 6. ALL DIMENSIONS MUST BE CHECKED AND CONFIRMED BY CONTRACTOR PRIOR TO ANY CONSTRUCTION WORKS TAKING PLACE. 7. THESE ARE NOT SURVEY DRAWINGS. 8. DRAWINGS REMAIN COPYRIGHT OF CORINTHIAN ARCHITECTURAL DESIGN AND CANNOT BE REPRODUCED OR USED BY ANOTHER PARTY WITHOUT PRIOR WRITTEN CONSENT.
SITE	84 Westbourne Avenue, Emsworth, West Sussex			
PROJECT	Proposed Rear Extensions			
DRAWING	001 Existing Dwelling			
DATE	21 07 15			
AUTHOR	AH			
STATUS	PL	0m0.5m1m		
SCALE	1:50 @ A1	SCALE BAR @ 1:50		
				CORINTHIAN ARCHITECTURAL DESIGN 8 Davys Court, Funtington, Chichester, West Sussex, PO18 9LG 01243 576 078 > contact@corinthianad.co.uk > www.corinthianad.co.uk