

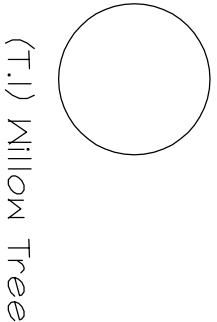


PHYSICAL SCALE IN METERS @ 1:50
HOT TUB

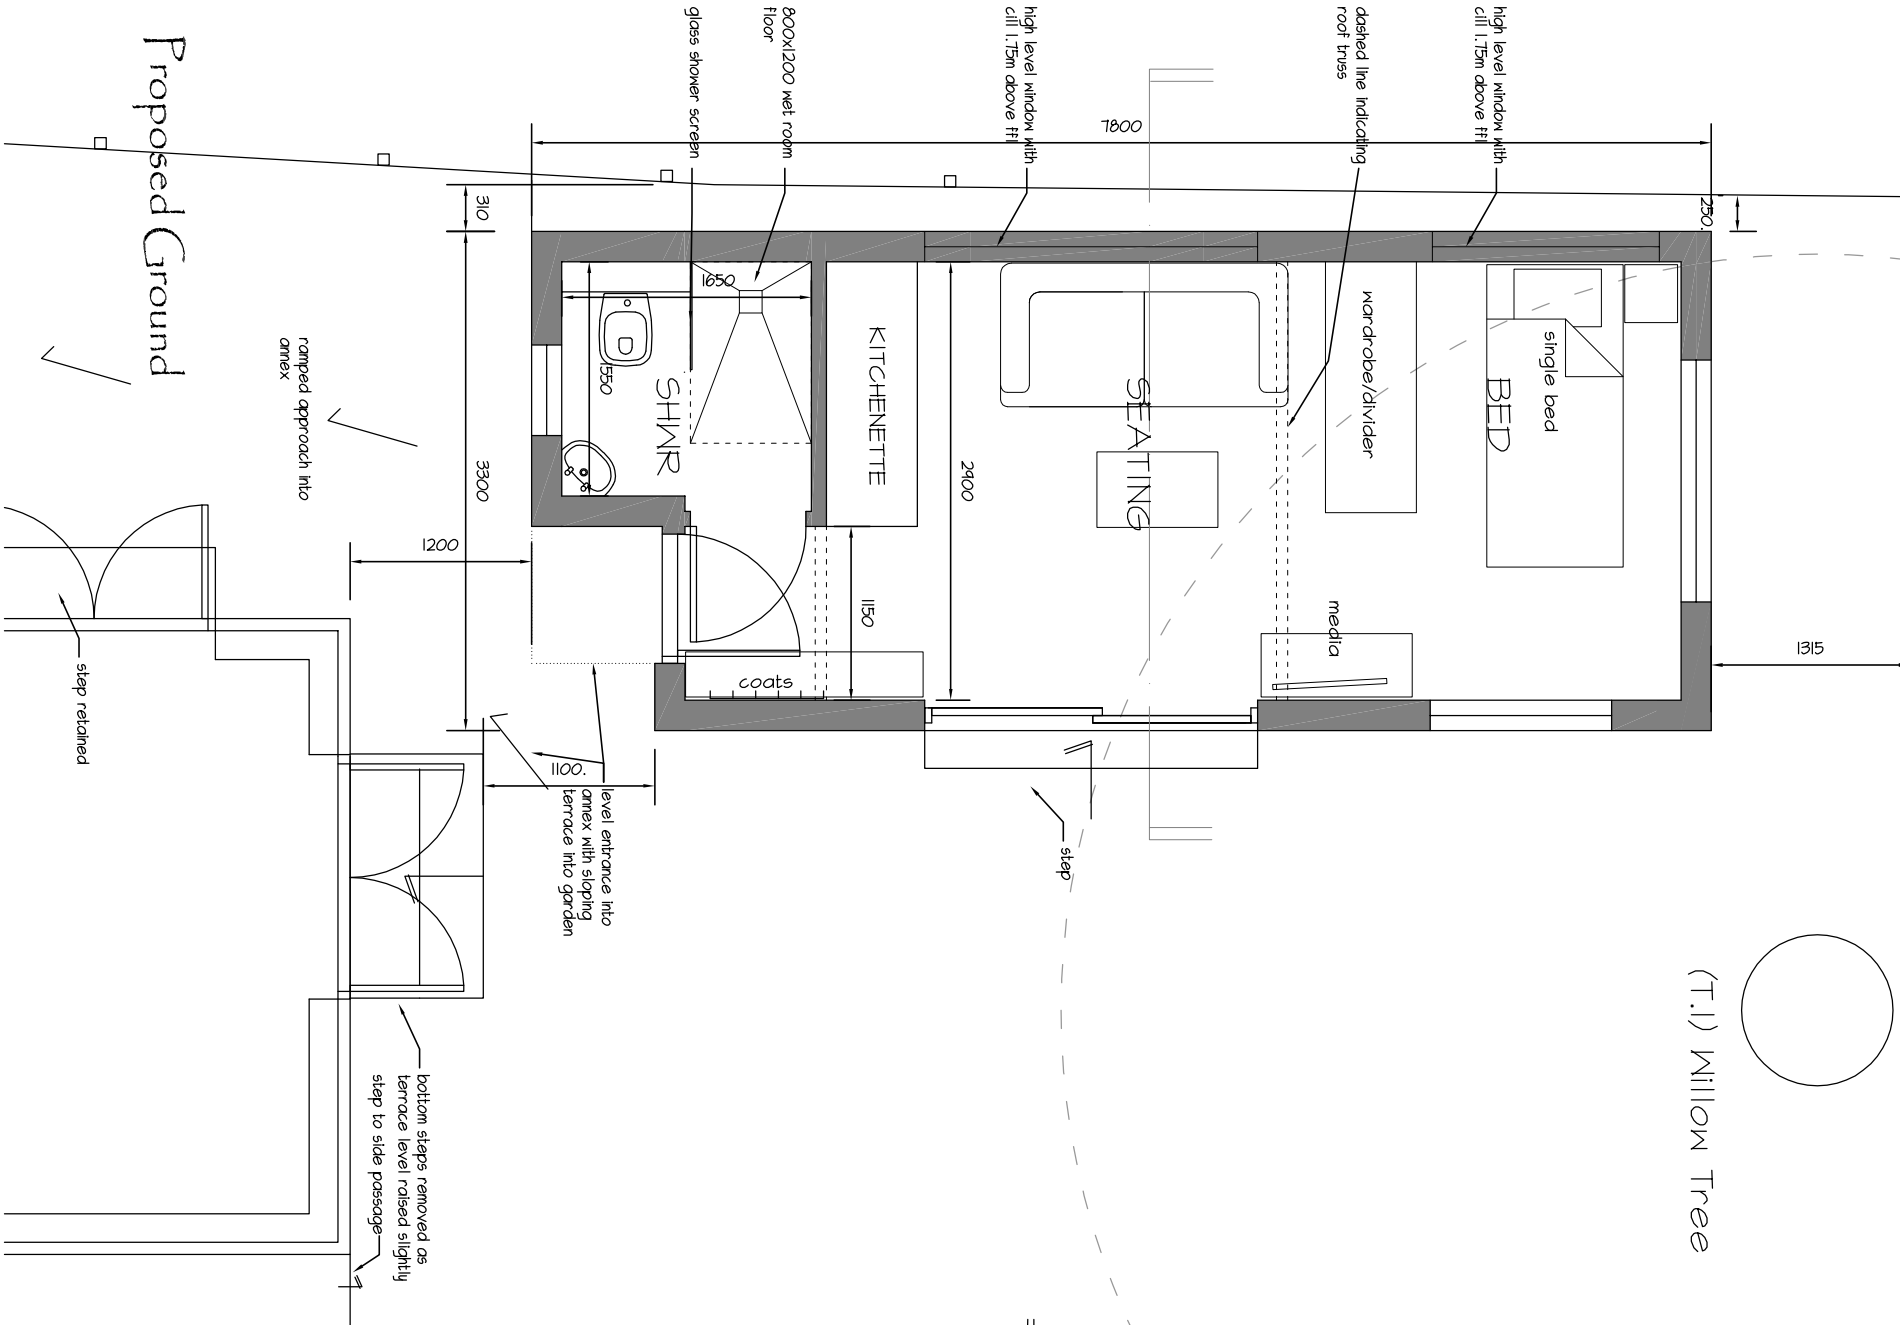


(T.1) Willow Tree


PROPOSED ANNEX - 21 New Brighton Road, Emsworth

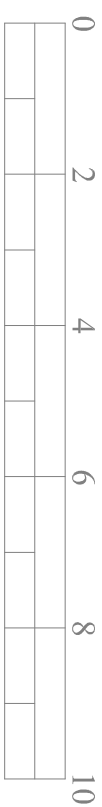

PHYSICAL SCALE IN METERS @ 1:100

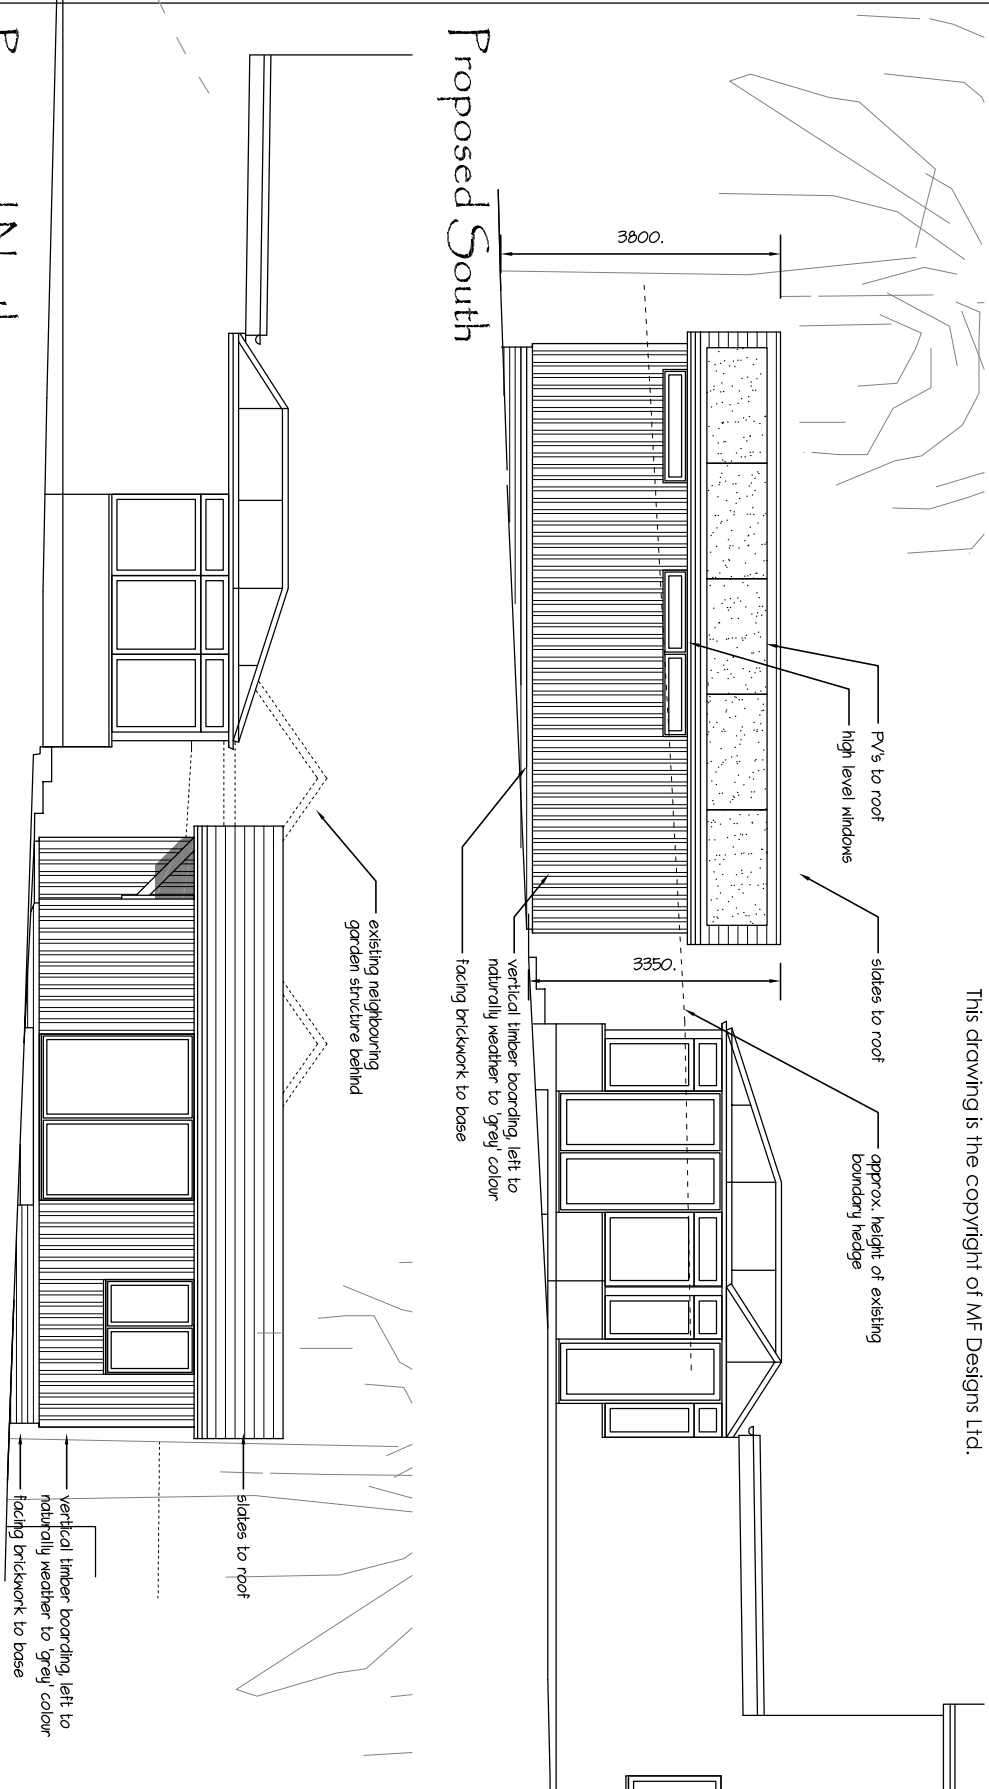

NOTES:
This drawing has been produced solely for PLANNING/DESIGN.
Do not Scale from this Drawing except for planning purposes.
Any drainage shown is presumed and to be checked on site before commencement of works.
This drawing is the copyright of MF Designs Ltd.

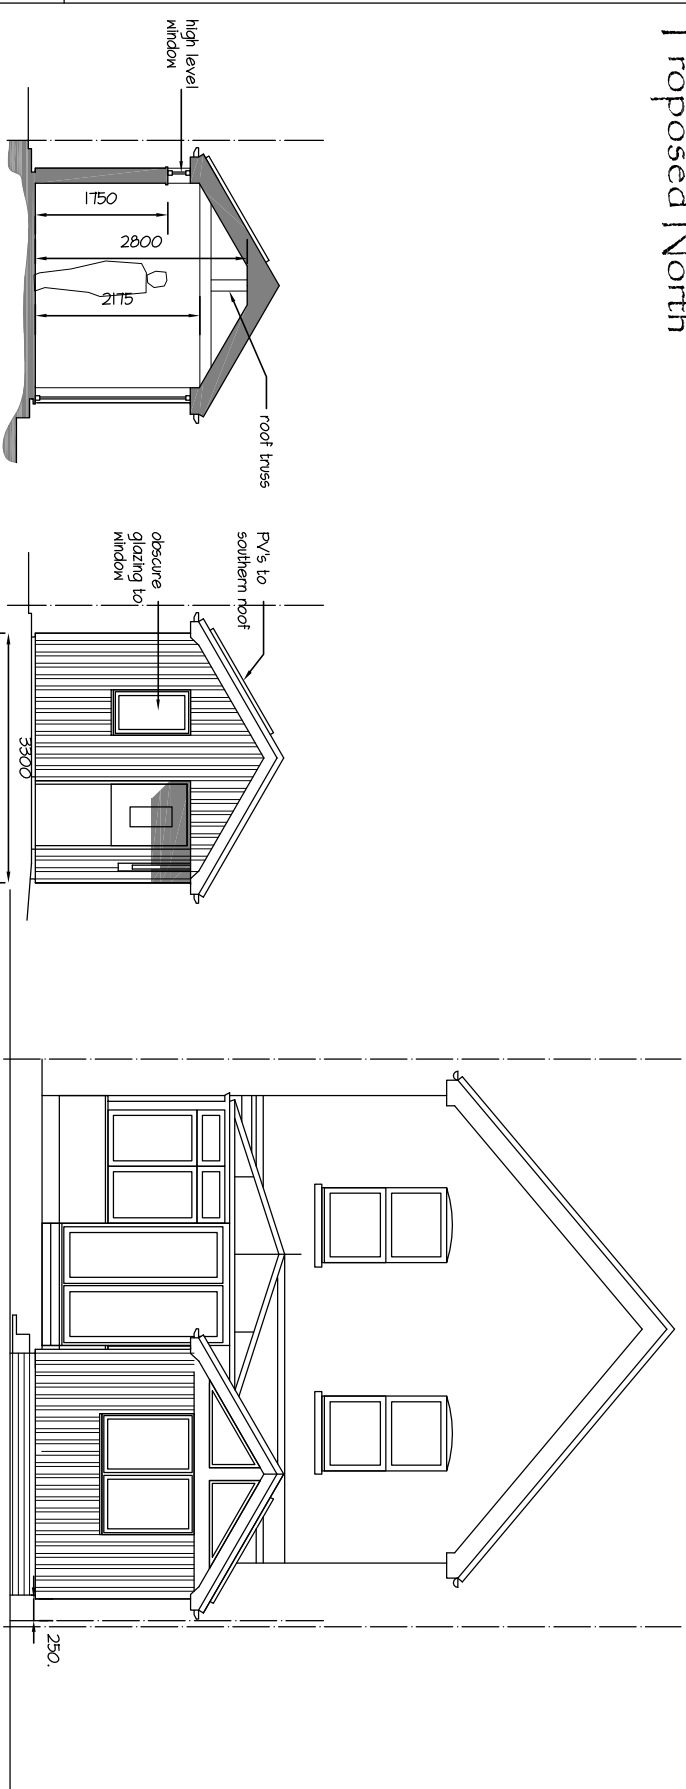

Typical Section

Proposed East

Proposed West



mf designs ltd
Chartered Architects



52 King Street • Emsworth • Hampshire • PO10 7AZ
Director: Martin Farrer RIBA • Co Registration No.4507379

tlf 01243 377766
e admin@mfdesigns.org.uk

Date: April 2016 Job No: 3152
Scale: 1:100/50 Dwg No: P_01 A

A: 23.06.2016 - amended to reduce length/depth and reduced height