



HAVANT BOROUGH
COUNCIL
24 AUG 2015
RECEIVED

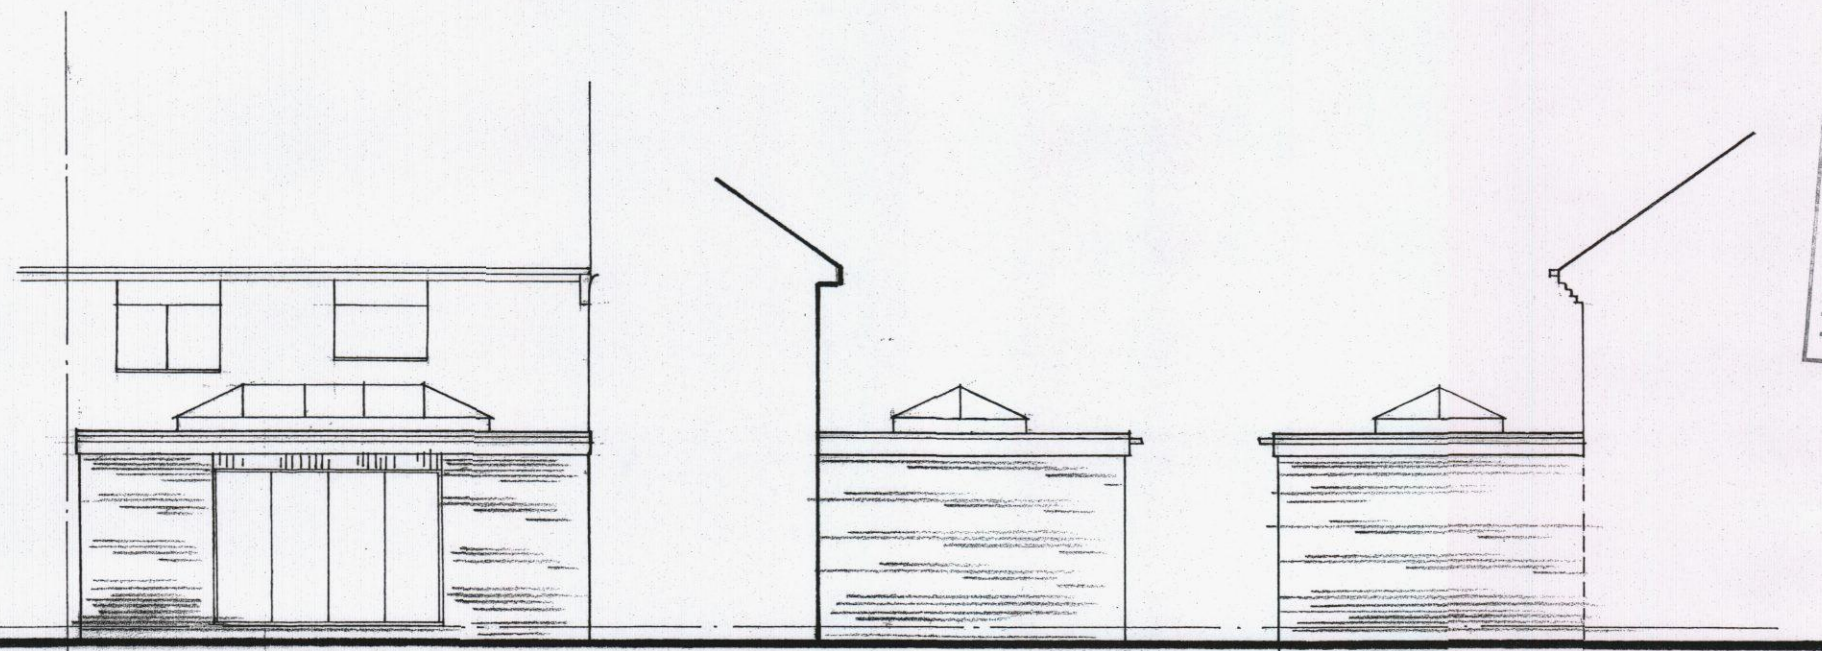


REAR

SIDE


SIDE

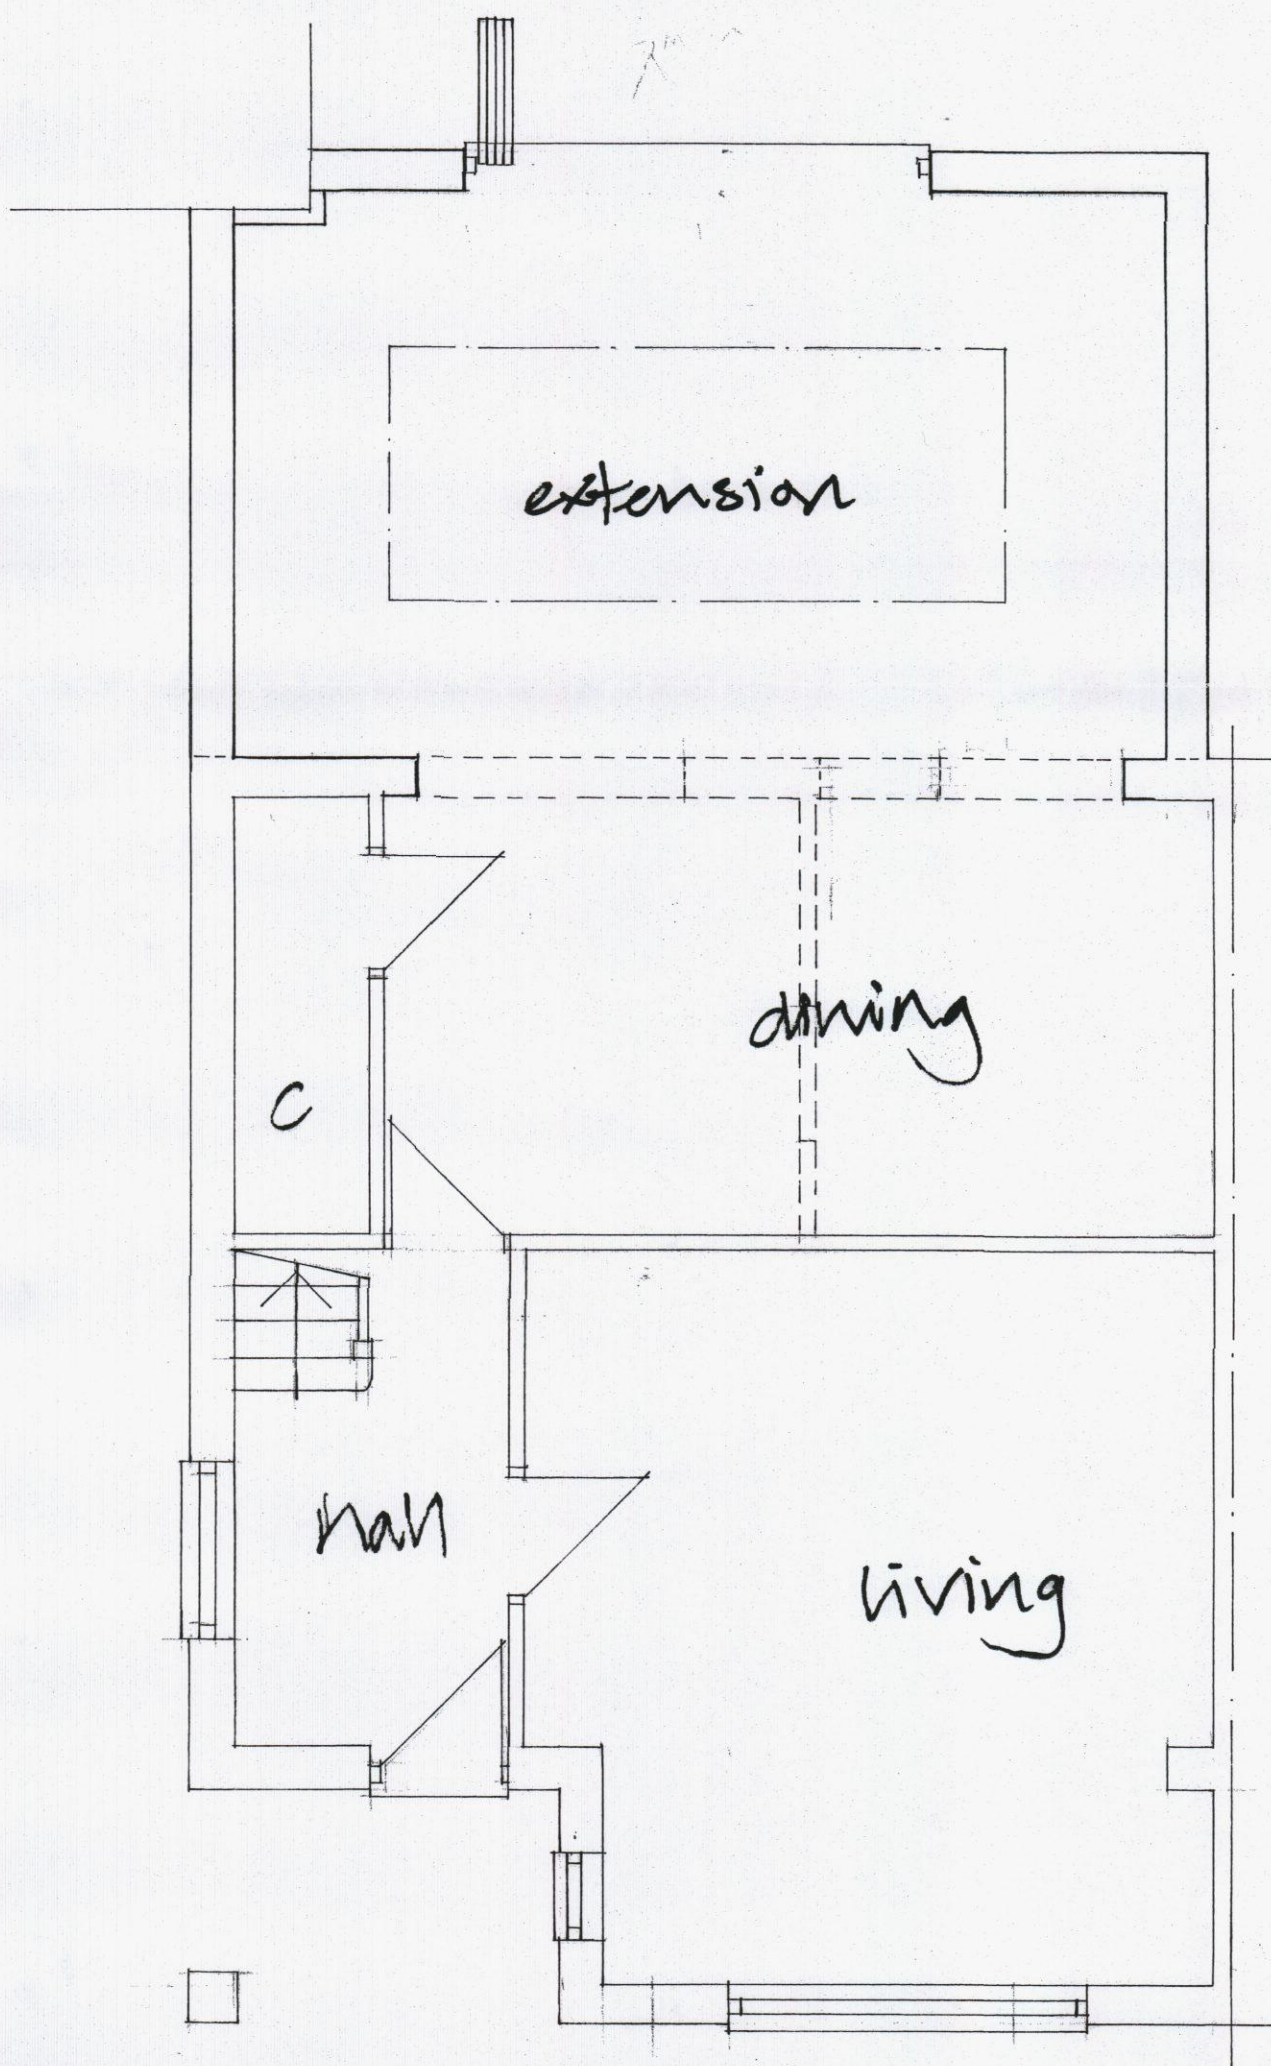

GROUND FLOOR

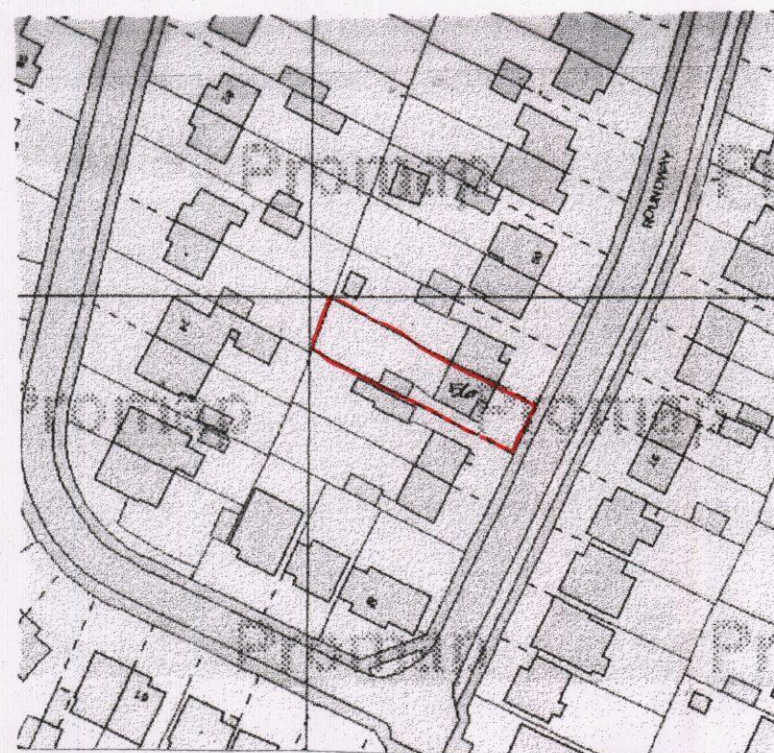

LOCATION
Scale 1:1250
OS Nc 100046326

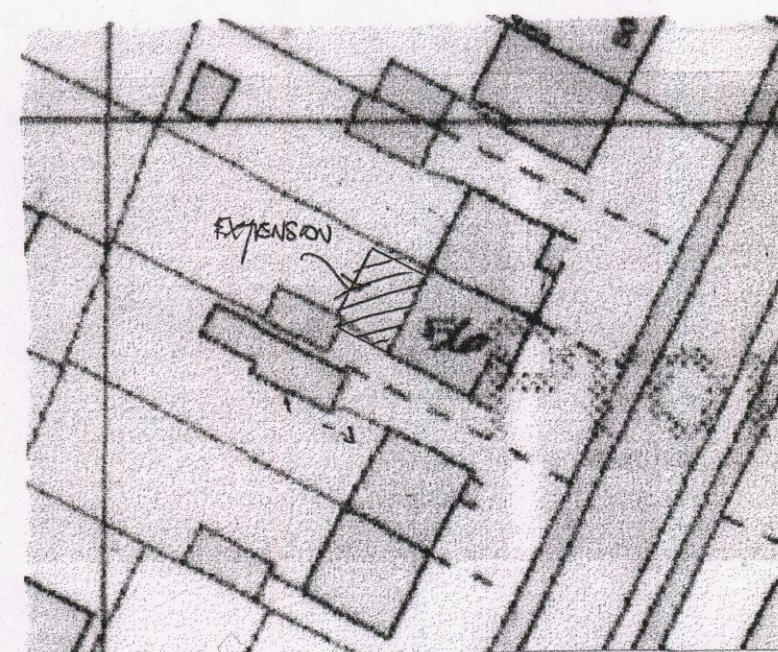

SITE
Scale 1:500

HAVANT BOROUGH
COUNCIL
24 AUG 2015
RECEIVED

Derek Treagus Associates ARCHITECTURAL SERVICES No3-The Townhouse, 20 Nelson Road, Southsea, Hampshire PO5 2AS Tel: 07956 624094 Email: derek.treagus@ntlworld.com			
Project	REAR EXTENSION TO 56 ROUNDWAY, WATERLOOVILLE.		
Client	Mr A Brown		
Subject	Planning Drawing		
Date:	Aug 2015	Scale:	1:50, 1:100 @ A2
Rev:		Drg. No.	15/448/01
• Copyright reserved. • All dimensions are to be site confirmed and should not be scaled unless for Planning purposes. • Verify all queries with the office.			