

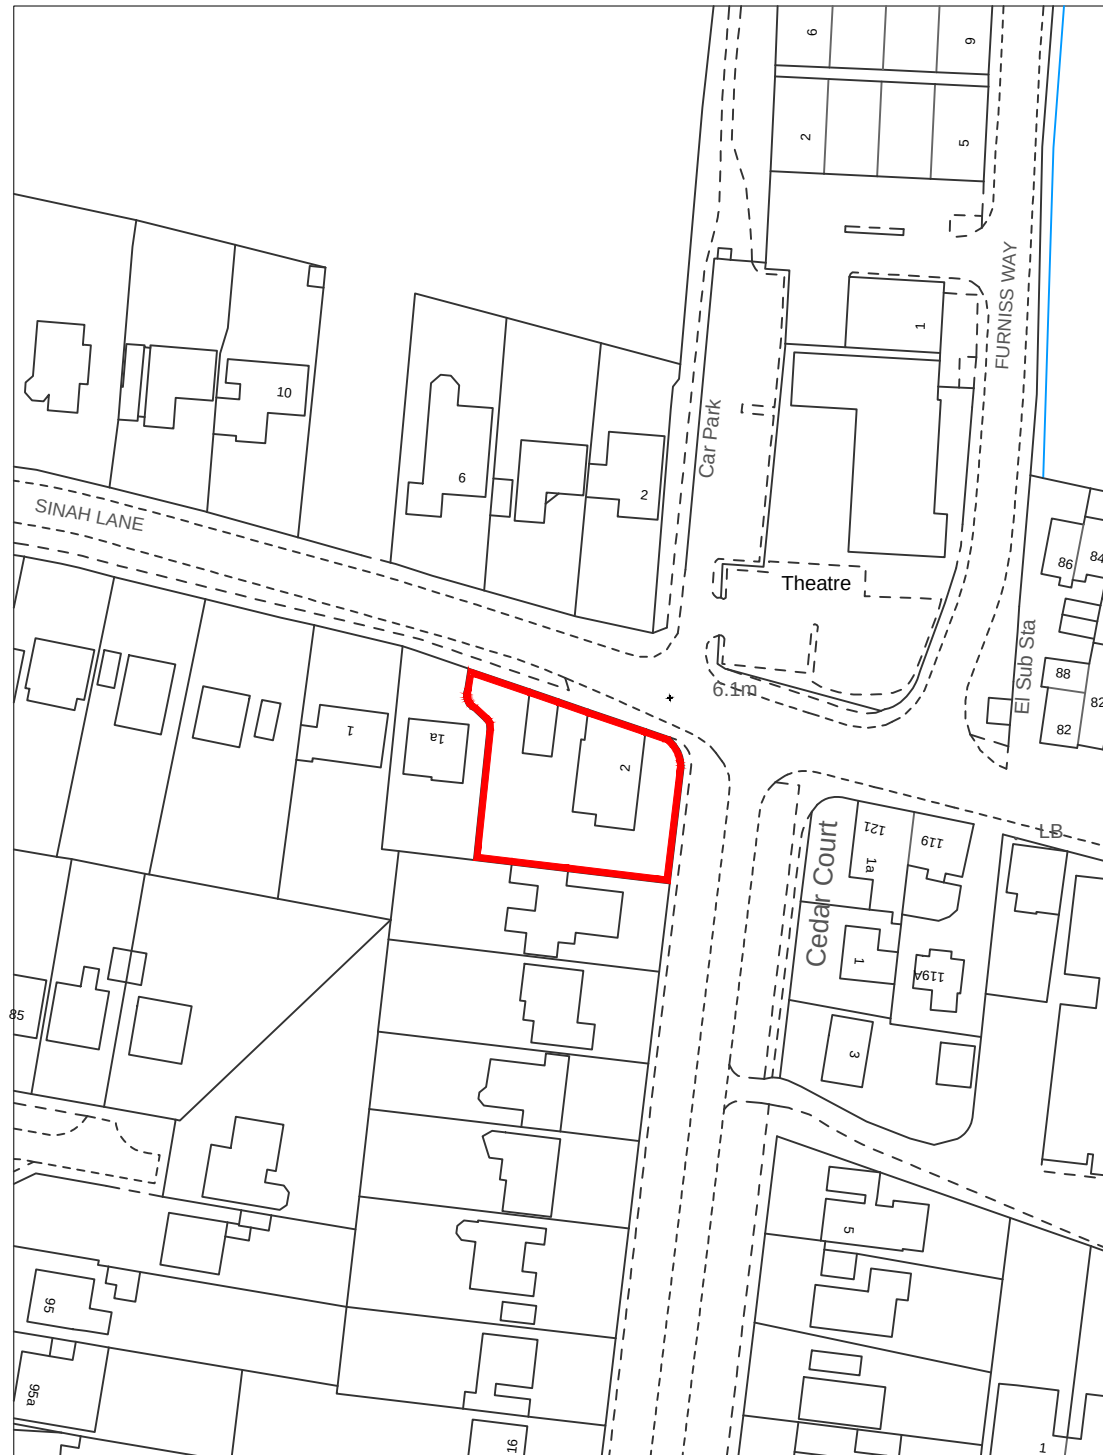


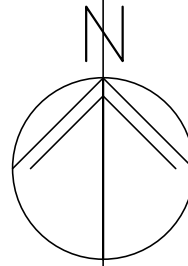

LOCATION PLAN 1:2500

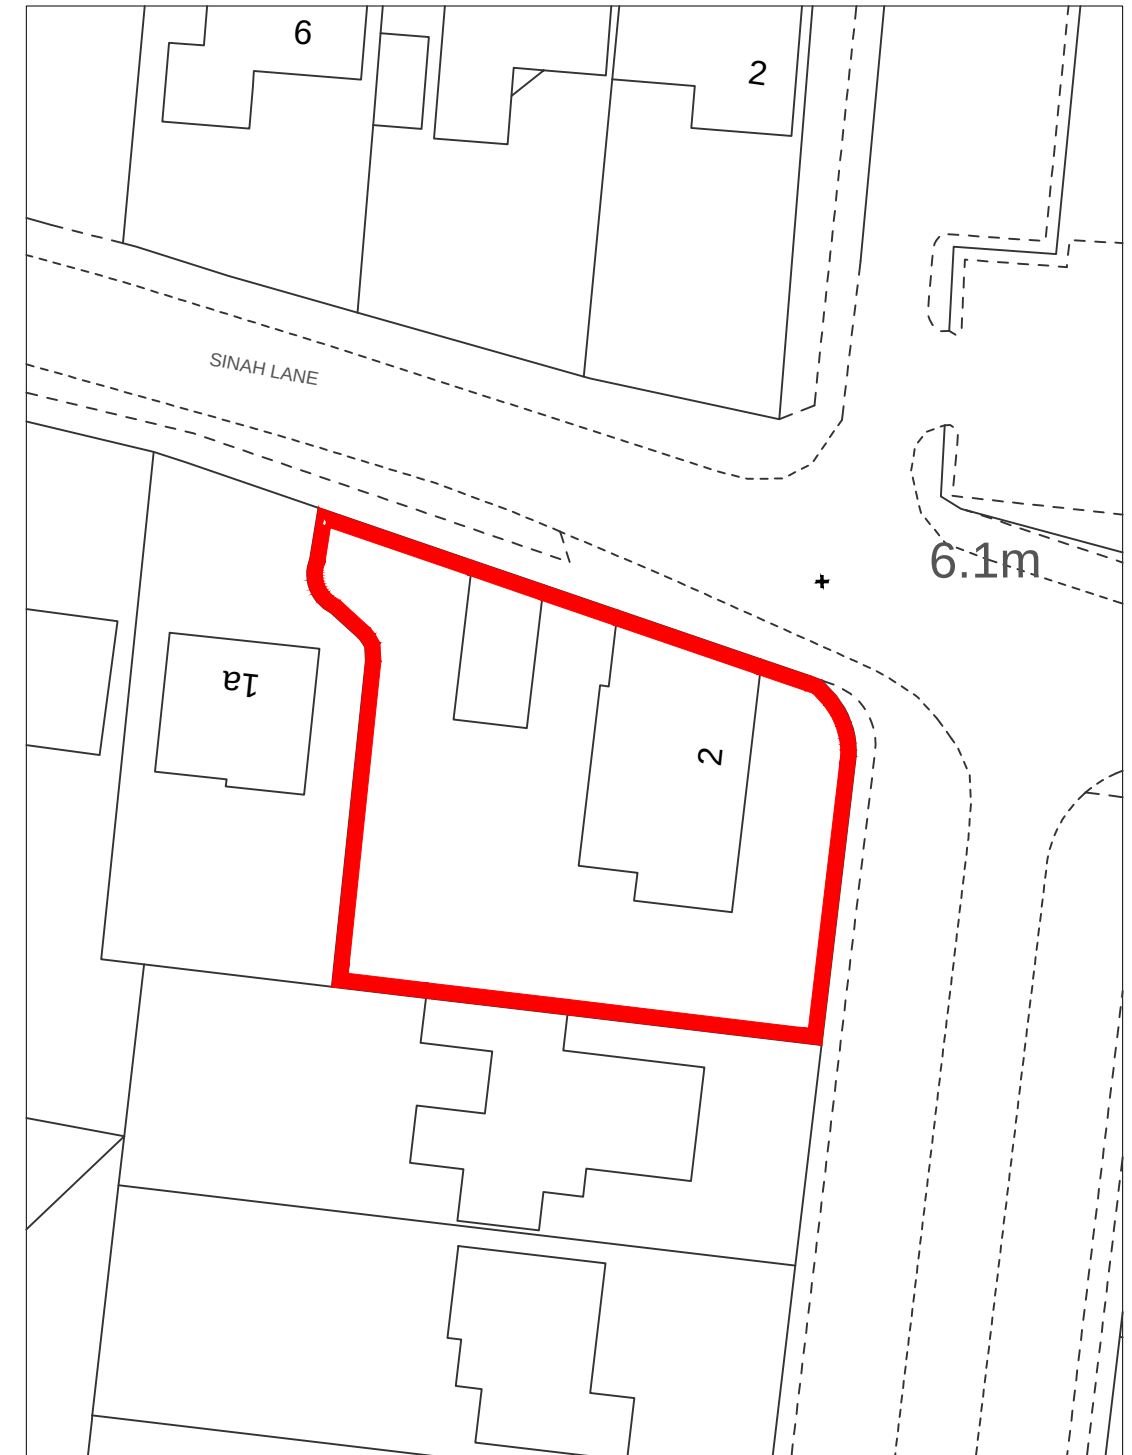

BLOCK PLAN 1:1250


m 10 20 30 40

2A Staunton Avenue,
Hayling Island,
PO11 0EN

SITE PLANS

Revisions

A.
B.
C.
D.

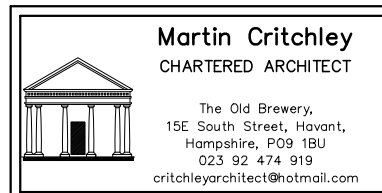

Scale A3 = AS SHOWN
Date 25/07/16
Drawn OS

1657-101⁰

© Crown Copyright
All rights reserved.
Reproduced by Permission.
Licence No. 100046837