



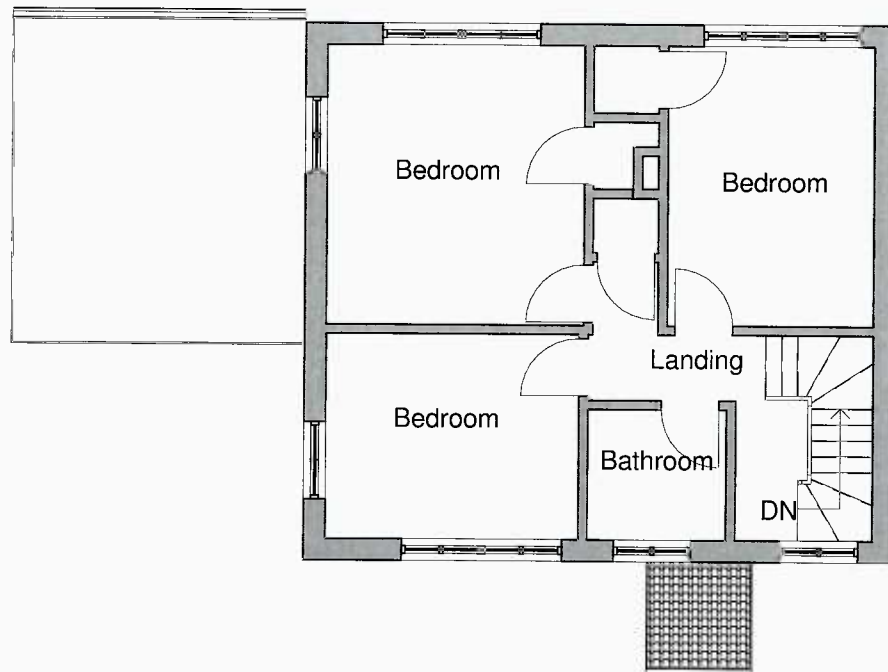


Existing First Floor

1 : 100

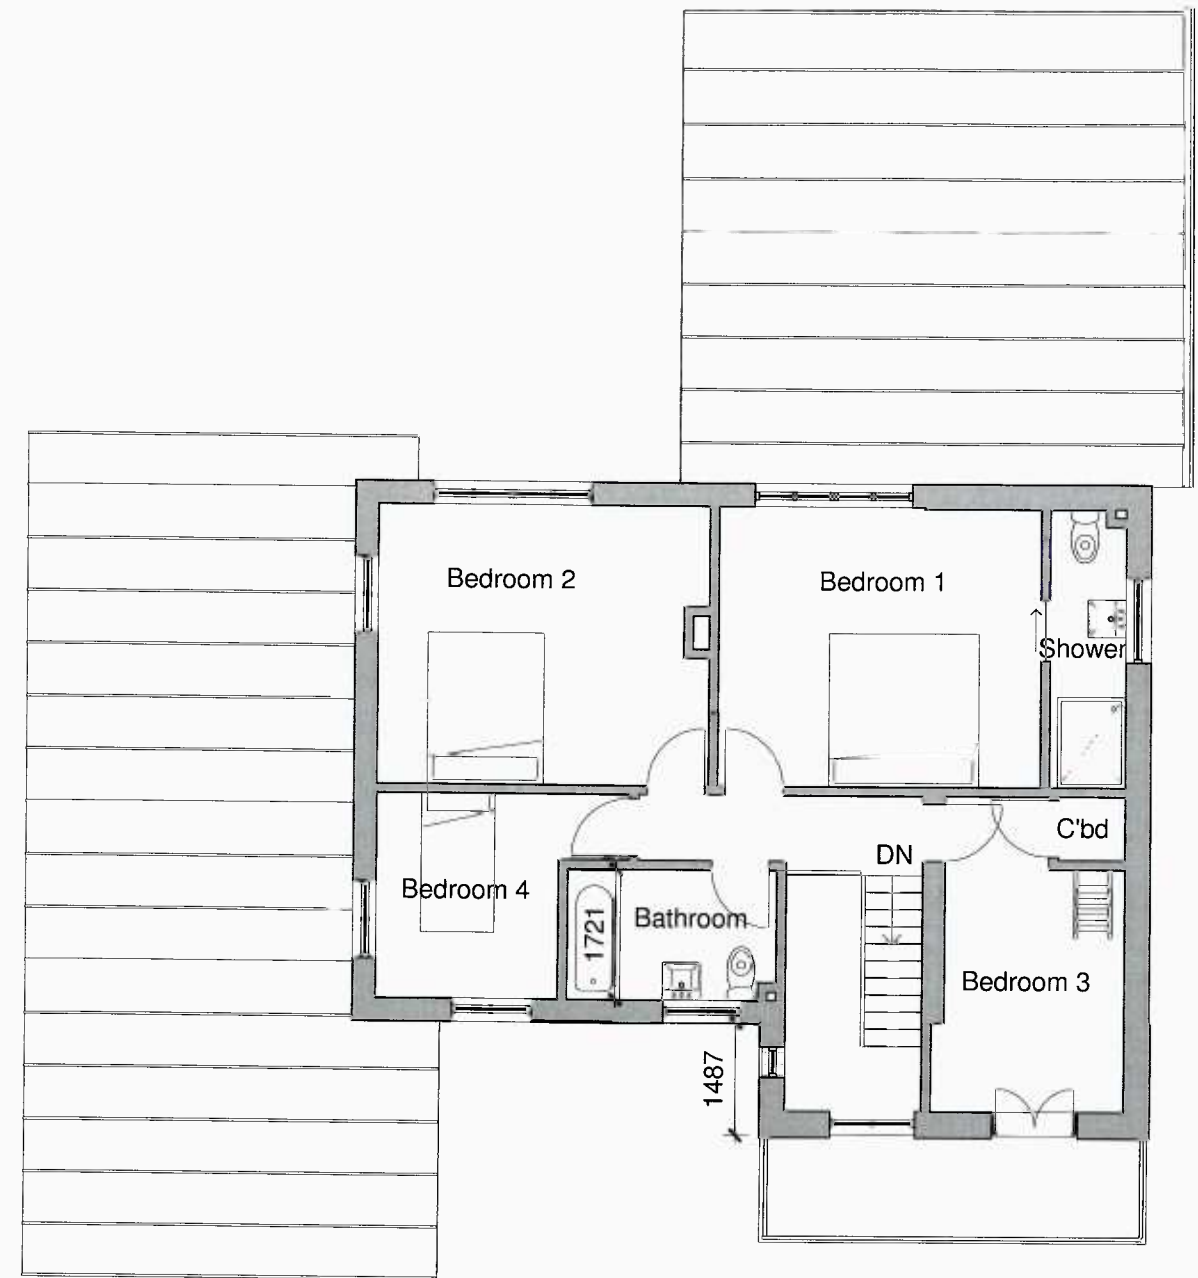

Proposed First Floor

1 : 100

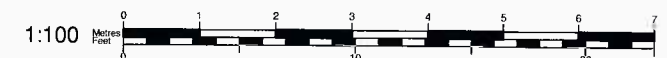

www.yourhomeplans.co.uk



Tel: 0800 6127 664 Your Home Plans

These drawings are for approval purposes. Materials and products should not be ordered based on dimensions of drawings as errors may occur along existing building lines. All measurements and supporting elements are to be checked on site. Any differences to be checked with designer.

Mr & Mrs Meades
25 Castle Avenue
Warblington
Hampshire
PO9 2RY

First Floor

Project number 25CAS-15 REVB

Date 29th July 2016

Drawn by Author

Checked by Checker

A104

Scale 1 : 100