



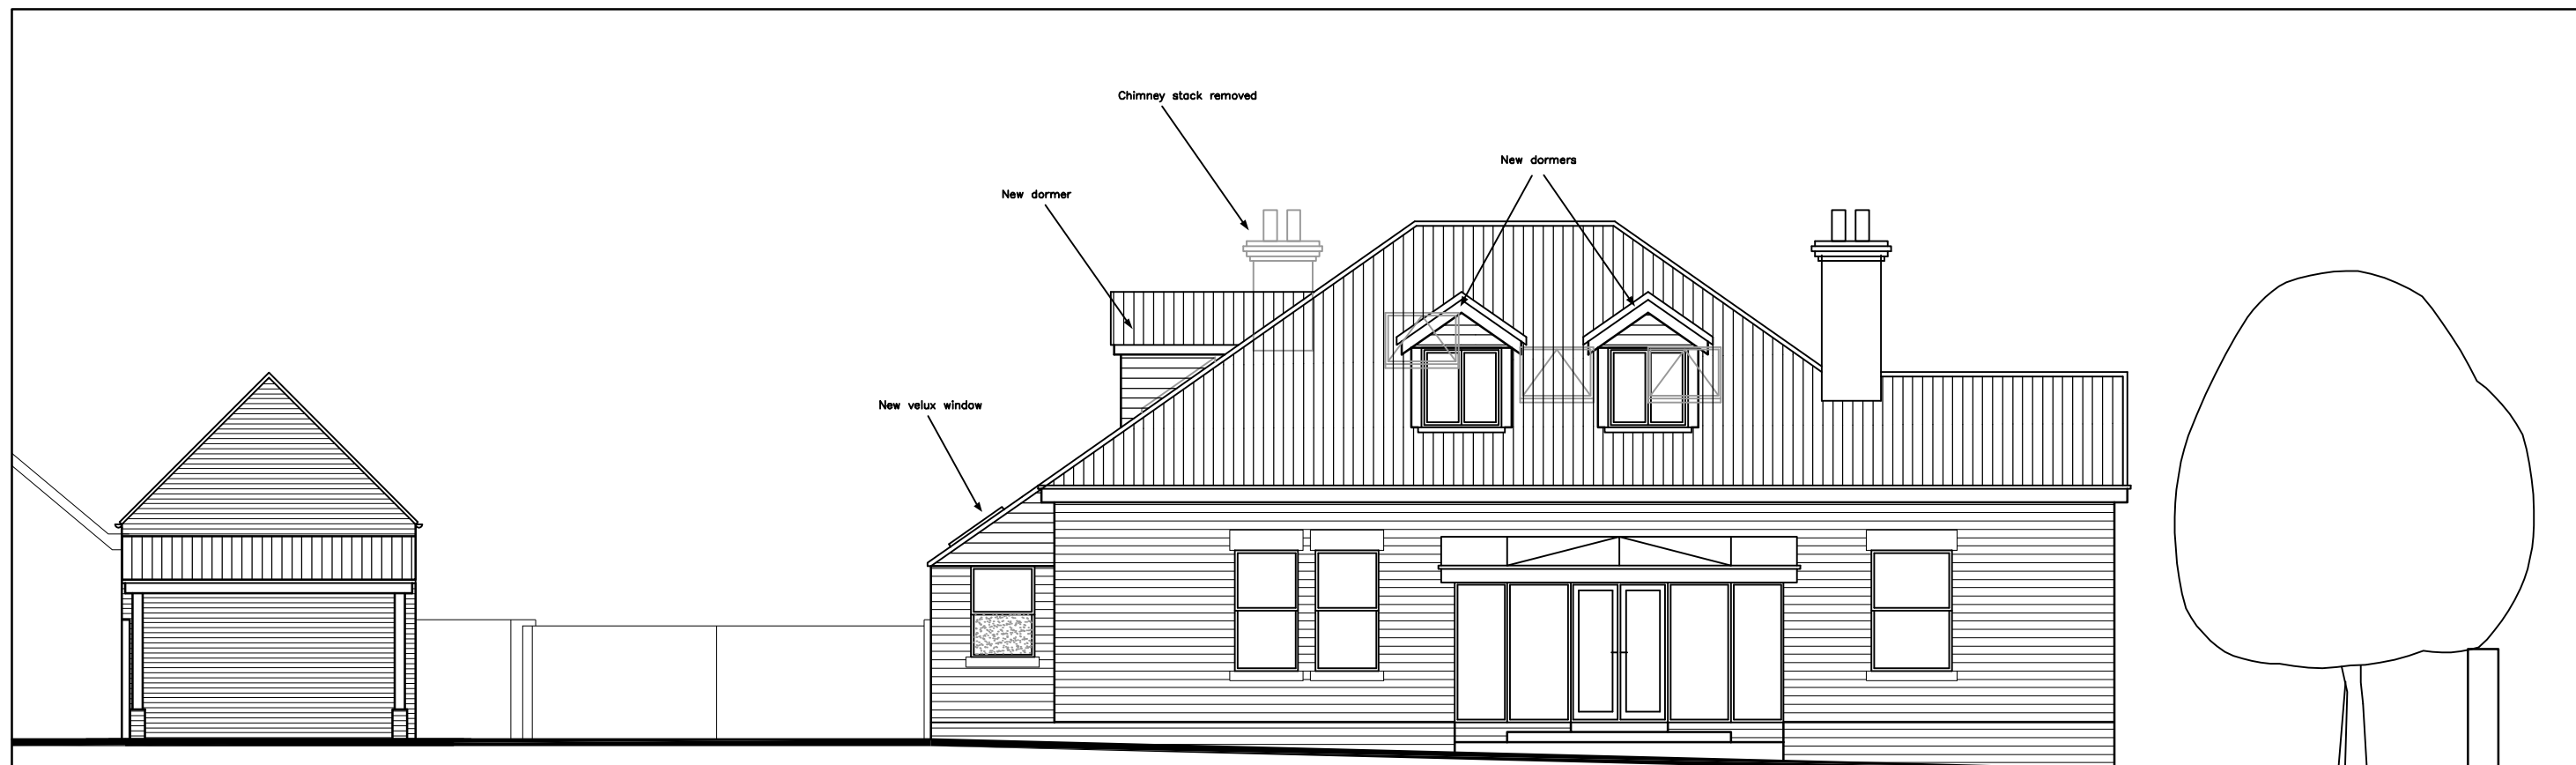

WEST

1855
Rebuild

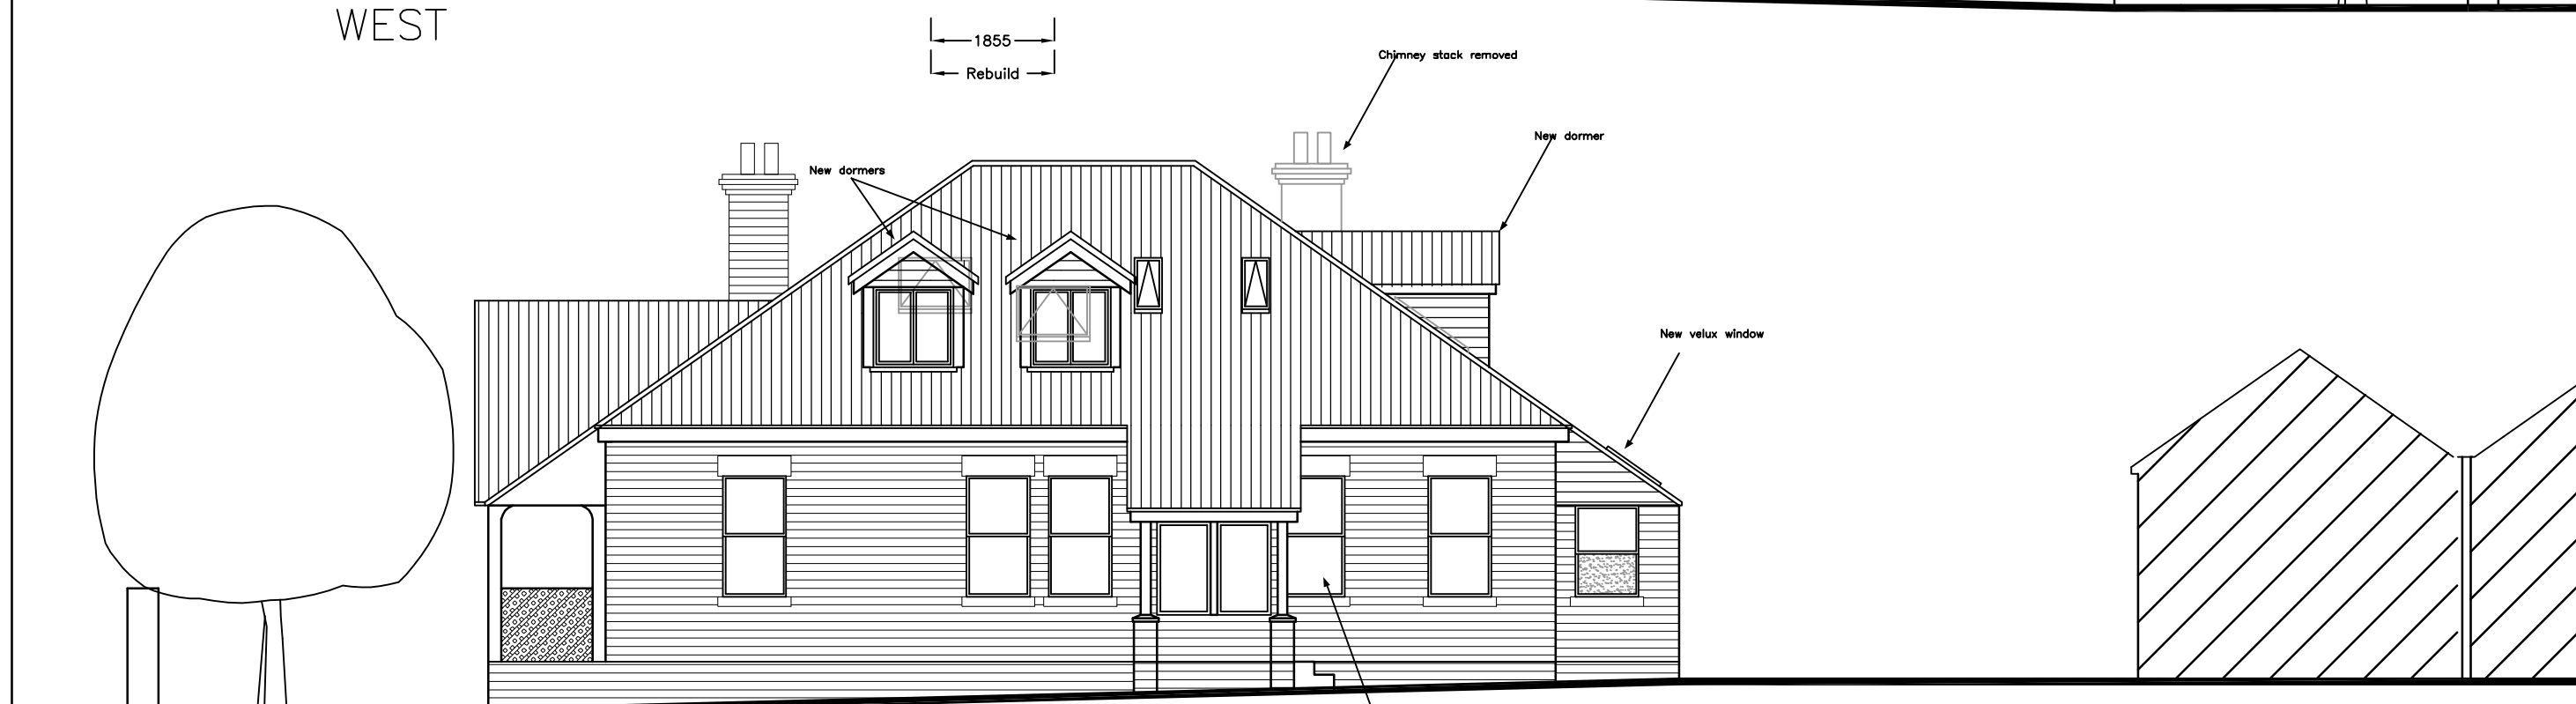

EAST

Addition
2400

New window in
existing opening

1855
Rebuild


21 Grove Road
Havant
PO9 1AR

PROPOSED
ELEVATIONS

Revisions

- A. Dormer window addition 07/03/16
- B. Dormer amendments 30/03/16
- C. Chimney stack removed 07/04/16
- D. Velux windows added to single storey extension 19/04/16
- E. Client ramp amendments 01/06/16

F. Porch Addition 07/06/16

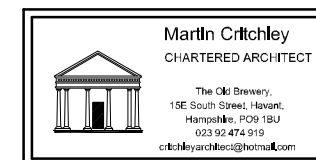

Scale A3 = 1:100
Drawn SAR/NKM
Date 07/06/16

1607-501^F

metres

10

20

30