


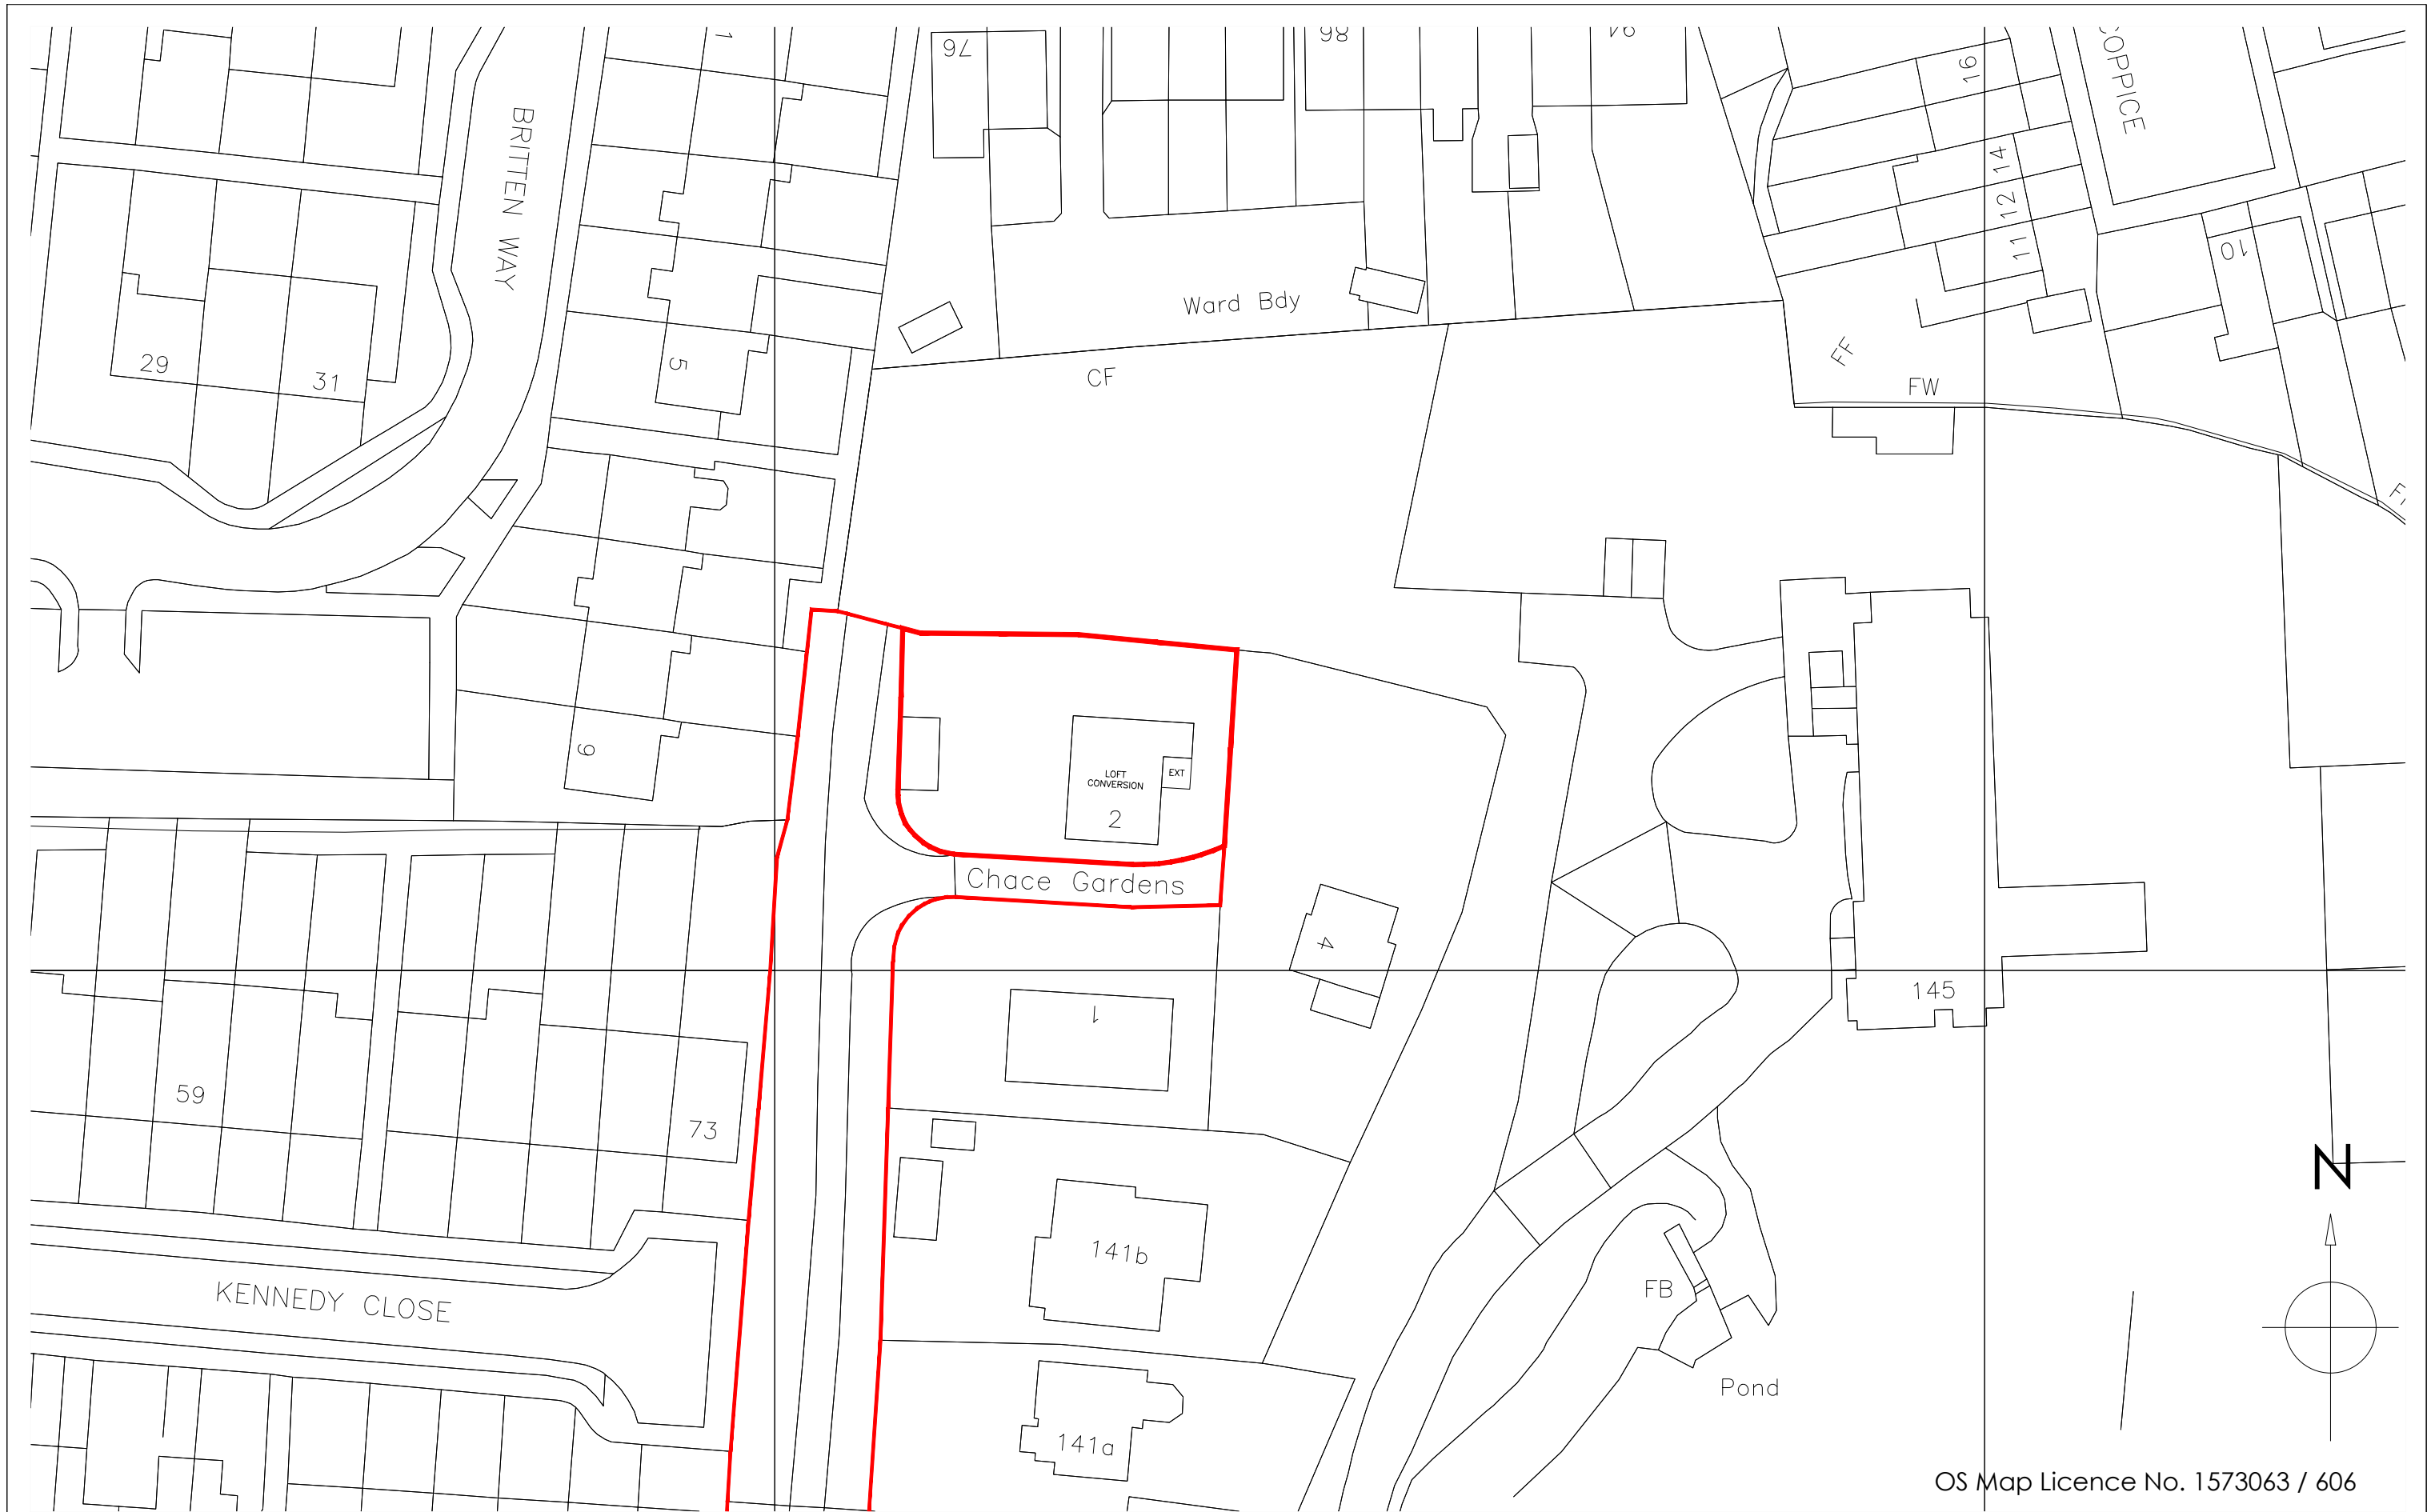

OS Map Licence No. 1573063 / 606

Copyright is reserved by GBS Designs and is issued on the condition that it is not copied or disclosed by or to any unauthorised persons without prior consent in writing from GBS Designs.

All dimensions to be checked on site

All structural elements to be specified by a suitably qualified structural engineer.

REV	DESCRIPTION	DRAWN	DATE
-	Initial design	GBS	04.09.15
A	Scheme changed to rear extension and loft conversion	GBS	07.01.16

Scale Bar

0 5 10 15 20 25

Drawing Ref	GAMLIN 07	
Scale at A1	N/A	Scale at A3
Date	04 SEPT 2015	
Drawn by	GBS	

Drawing Title

Side extension to
2 Chace Gardens
Purbrook
Waterlooville
Hampshire
PO7 5PL

CAD - ARCHITECTURE - DESIGN

6 Shillinglee Waterlooville
Hampshire PO7 5RW

Tel 023 9225 8315
www.gbsimages.co.uk