


© Crown copyright.
All rights reserved.
Reproduced by permission.
Licence No. 100046837

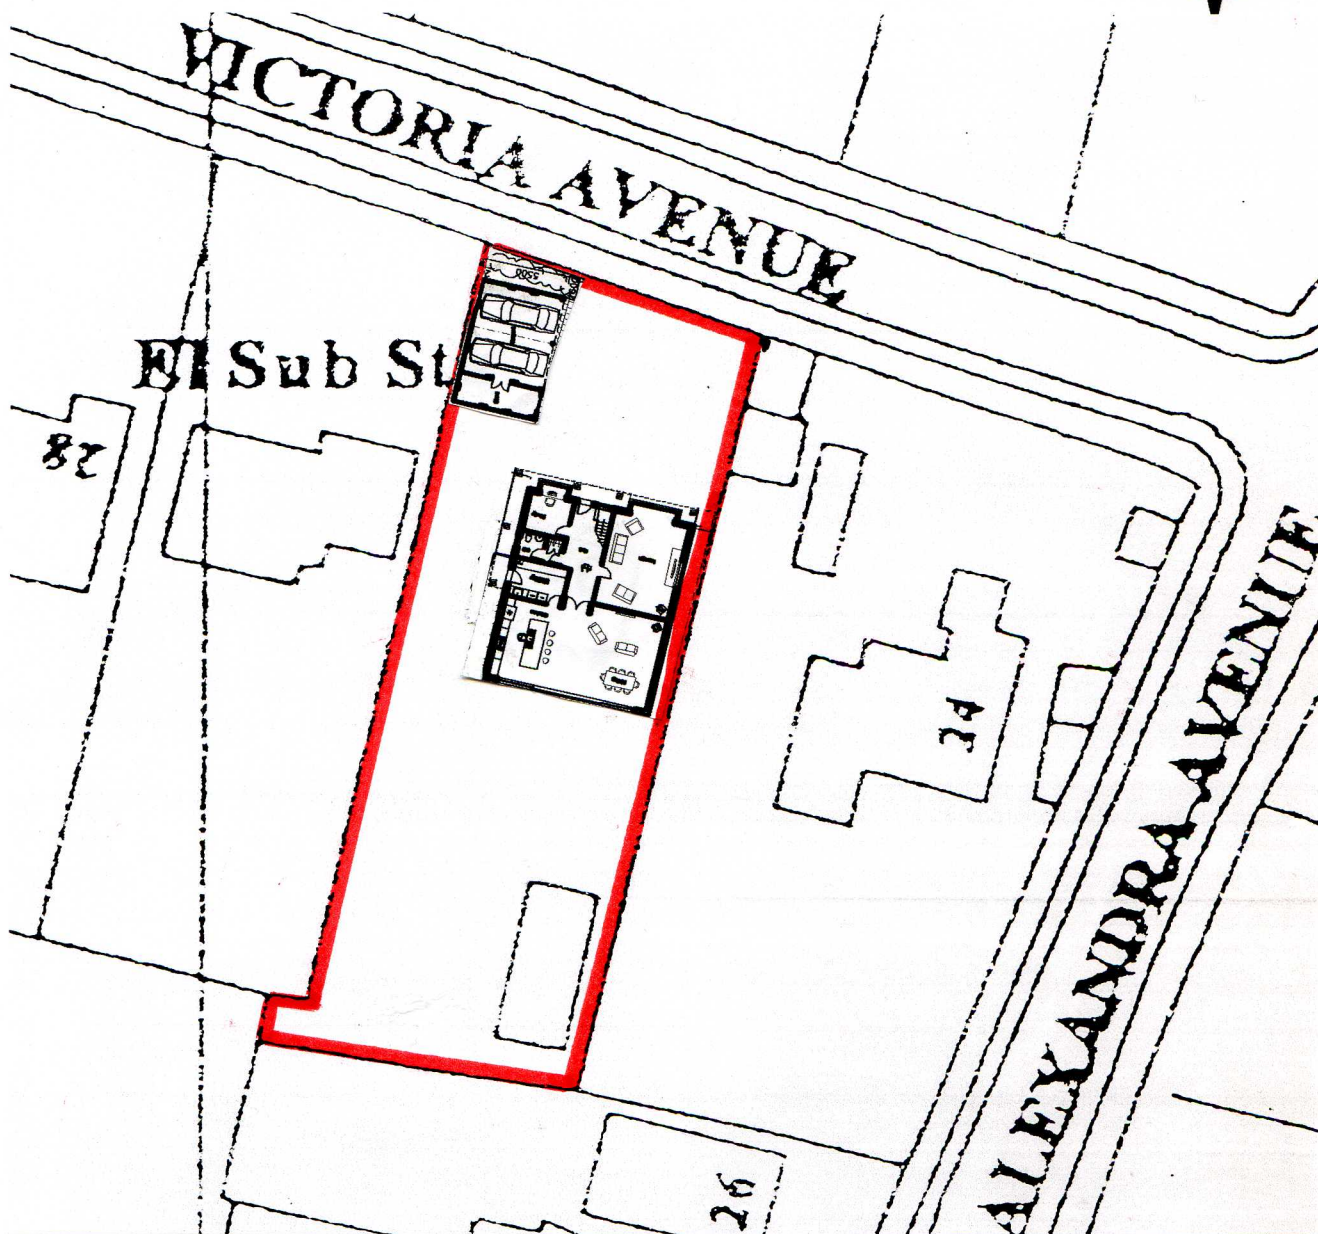

Martin Critchley
CHARTERED ARCHITECT
15E South Street, Havant,
Hampshire, PO9 1BU

DATE: 24/06/15

SCALE: 1:500

DRAWN: P.C.

JOB

32 Victoria Avenue,
Hayling Island, PO11 9AJ

Job No.

1449

DRAWING

BLOCK PLAN

Drg No.

202