


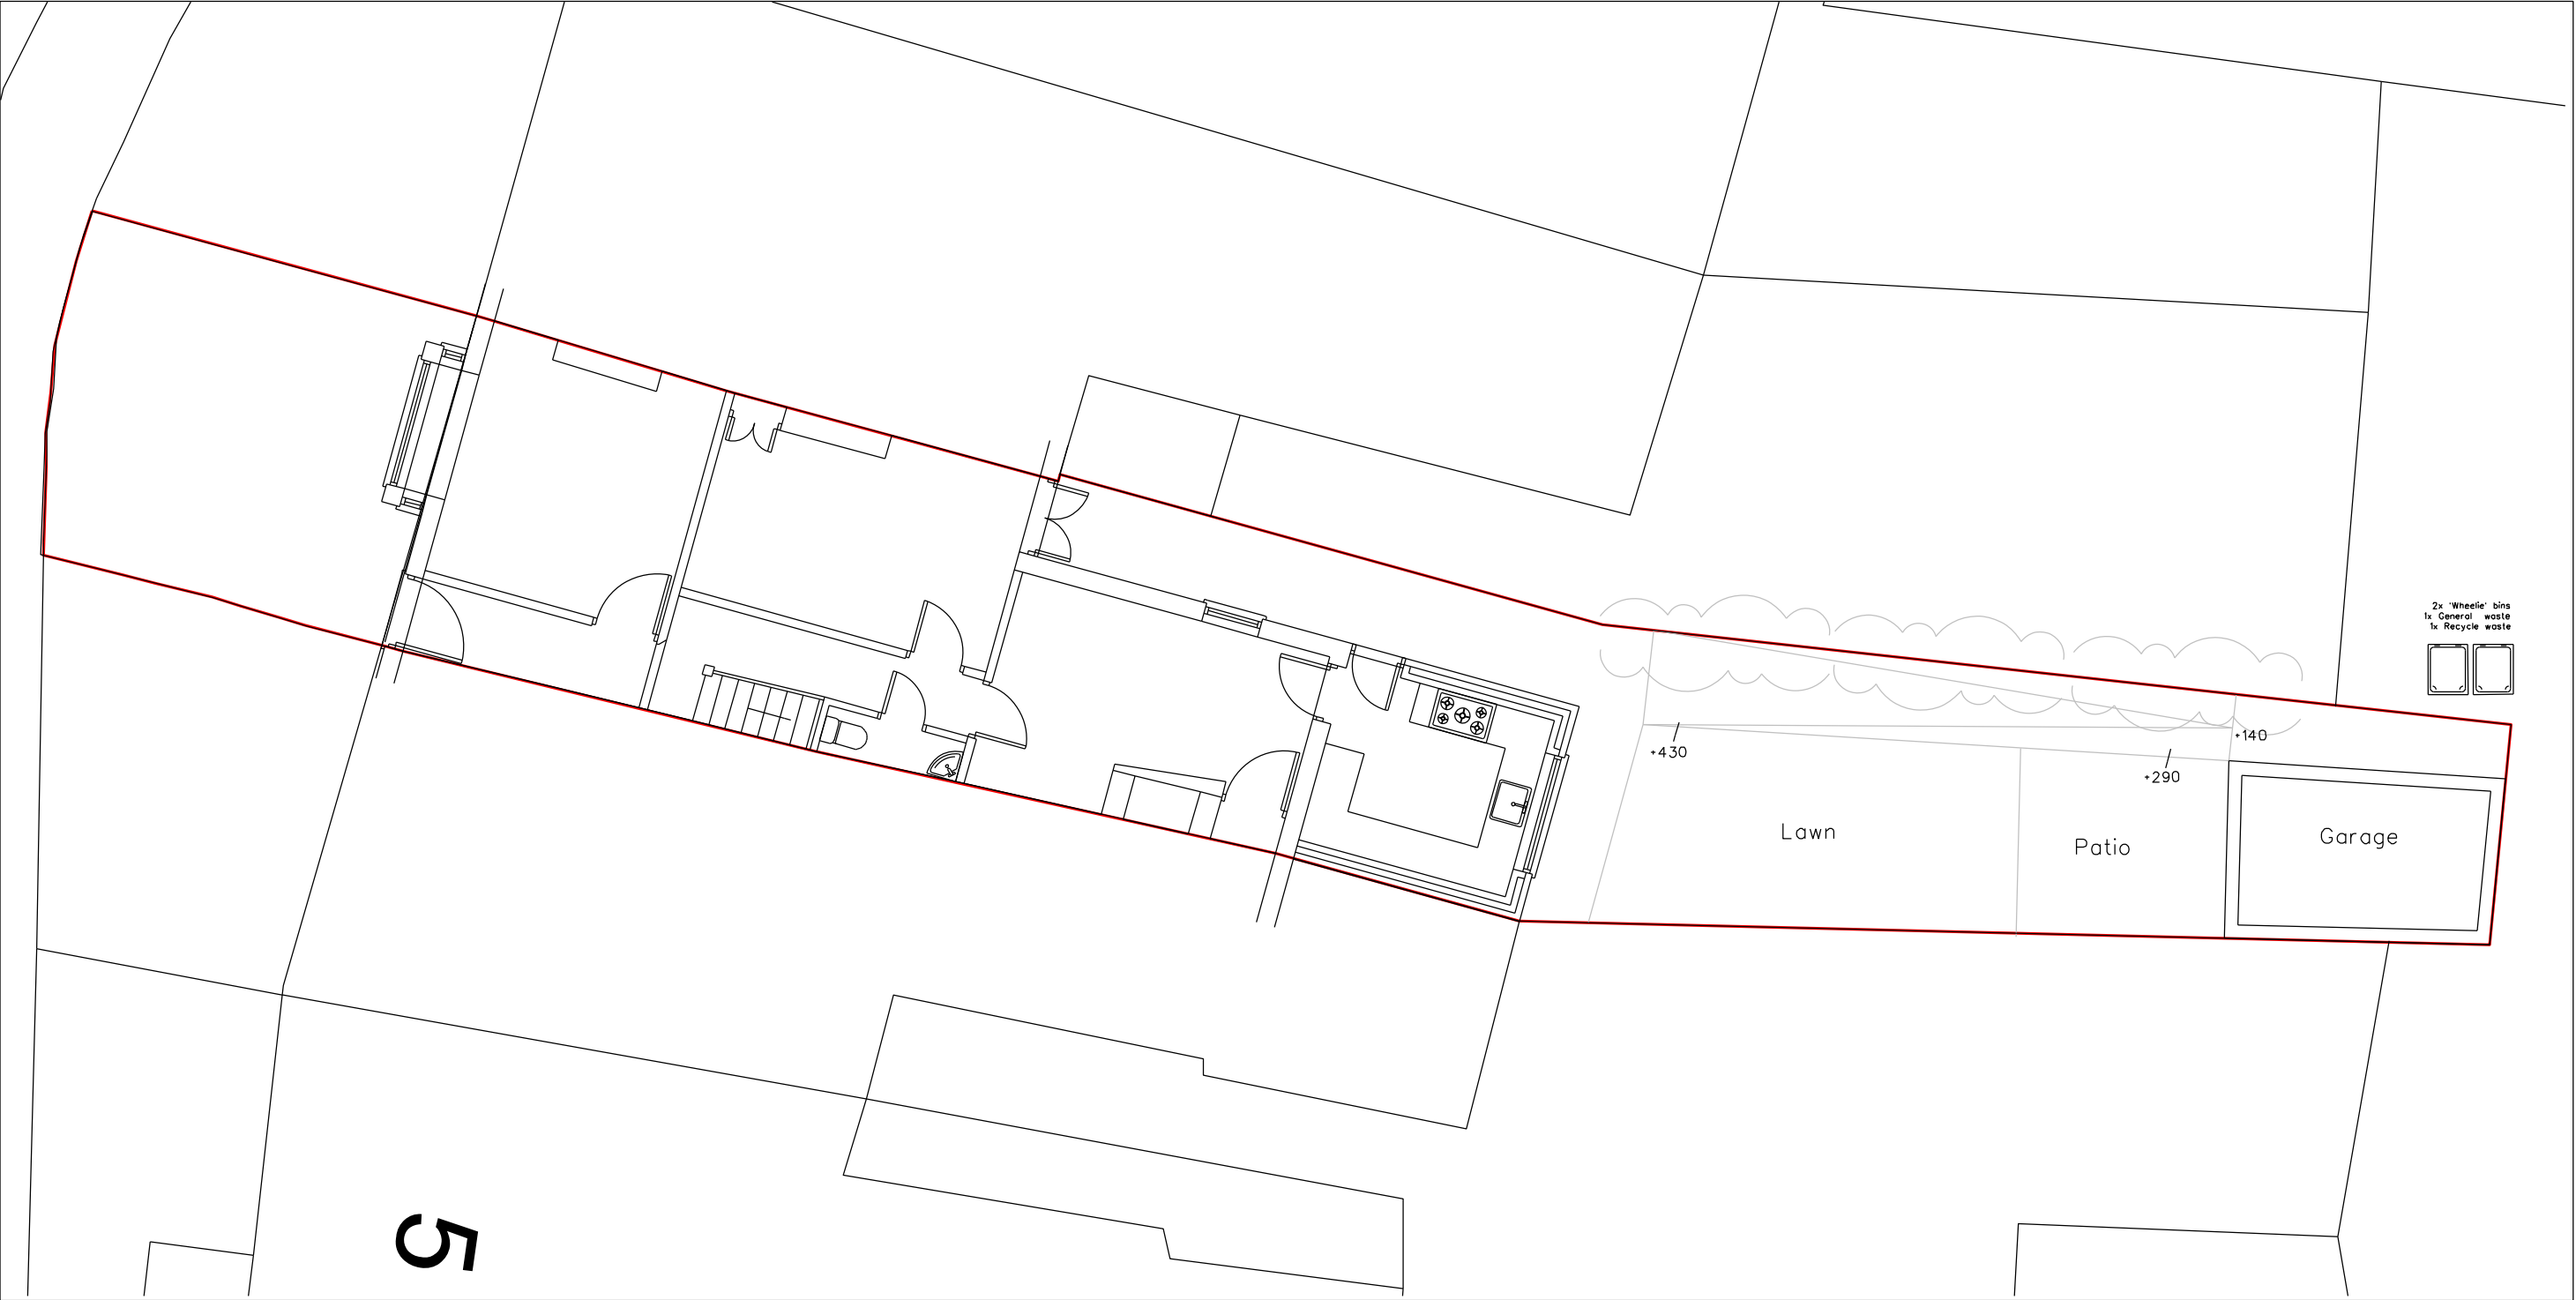

0 1 2 3 4 5
SCALE IN METRES @ 1:100



29.05.2016			PLANNING APPLICATION		GM
REV	DATE	NOTES			INIT.
DRAWING TITLE					
BOUNDRY PLAN					
PROJECT				PROJECT NO.	
3 FAIRFIELD TERRACE				015	
W1K 4BA					
DRAWING NUMBER				0005	
DATE	DRAWN	SCALE @ A3	1:100	REVISION	
MAY 2016	GM	SCALE @ A1	1:50	/	

GEORGINA MANN DipARCH ARB
georgina.mann@outlook.com
07848 151934