


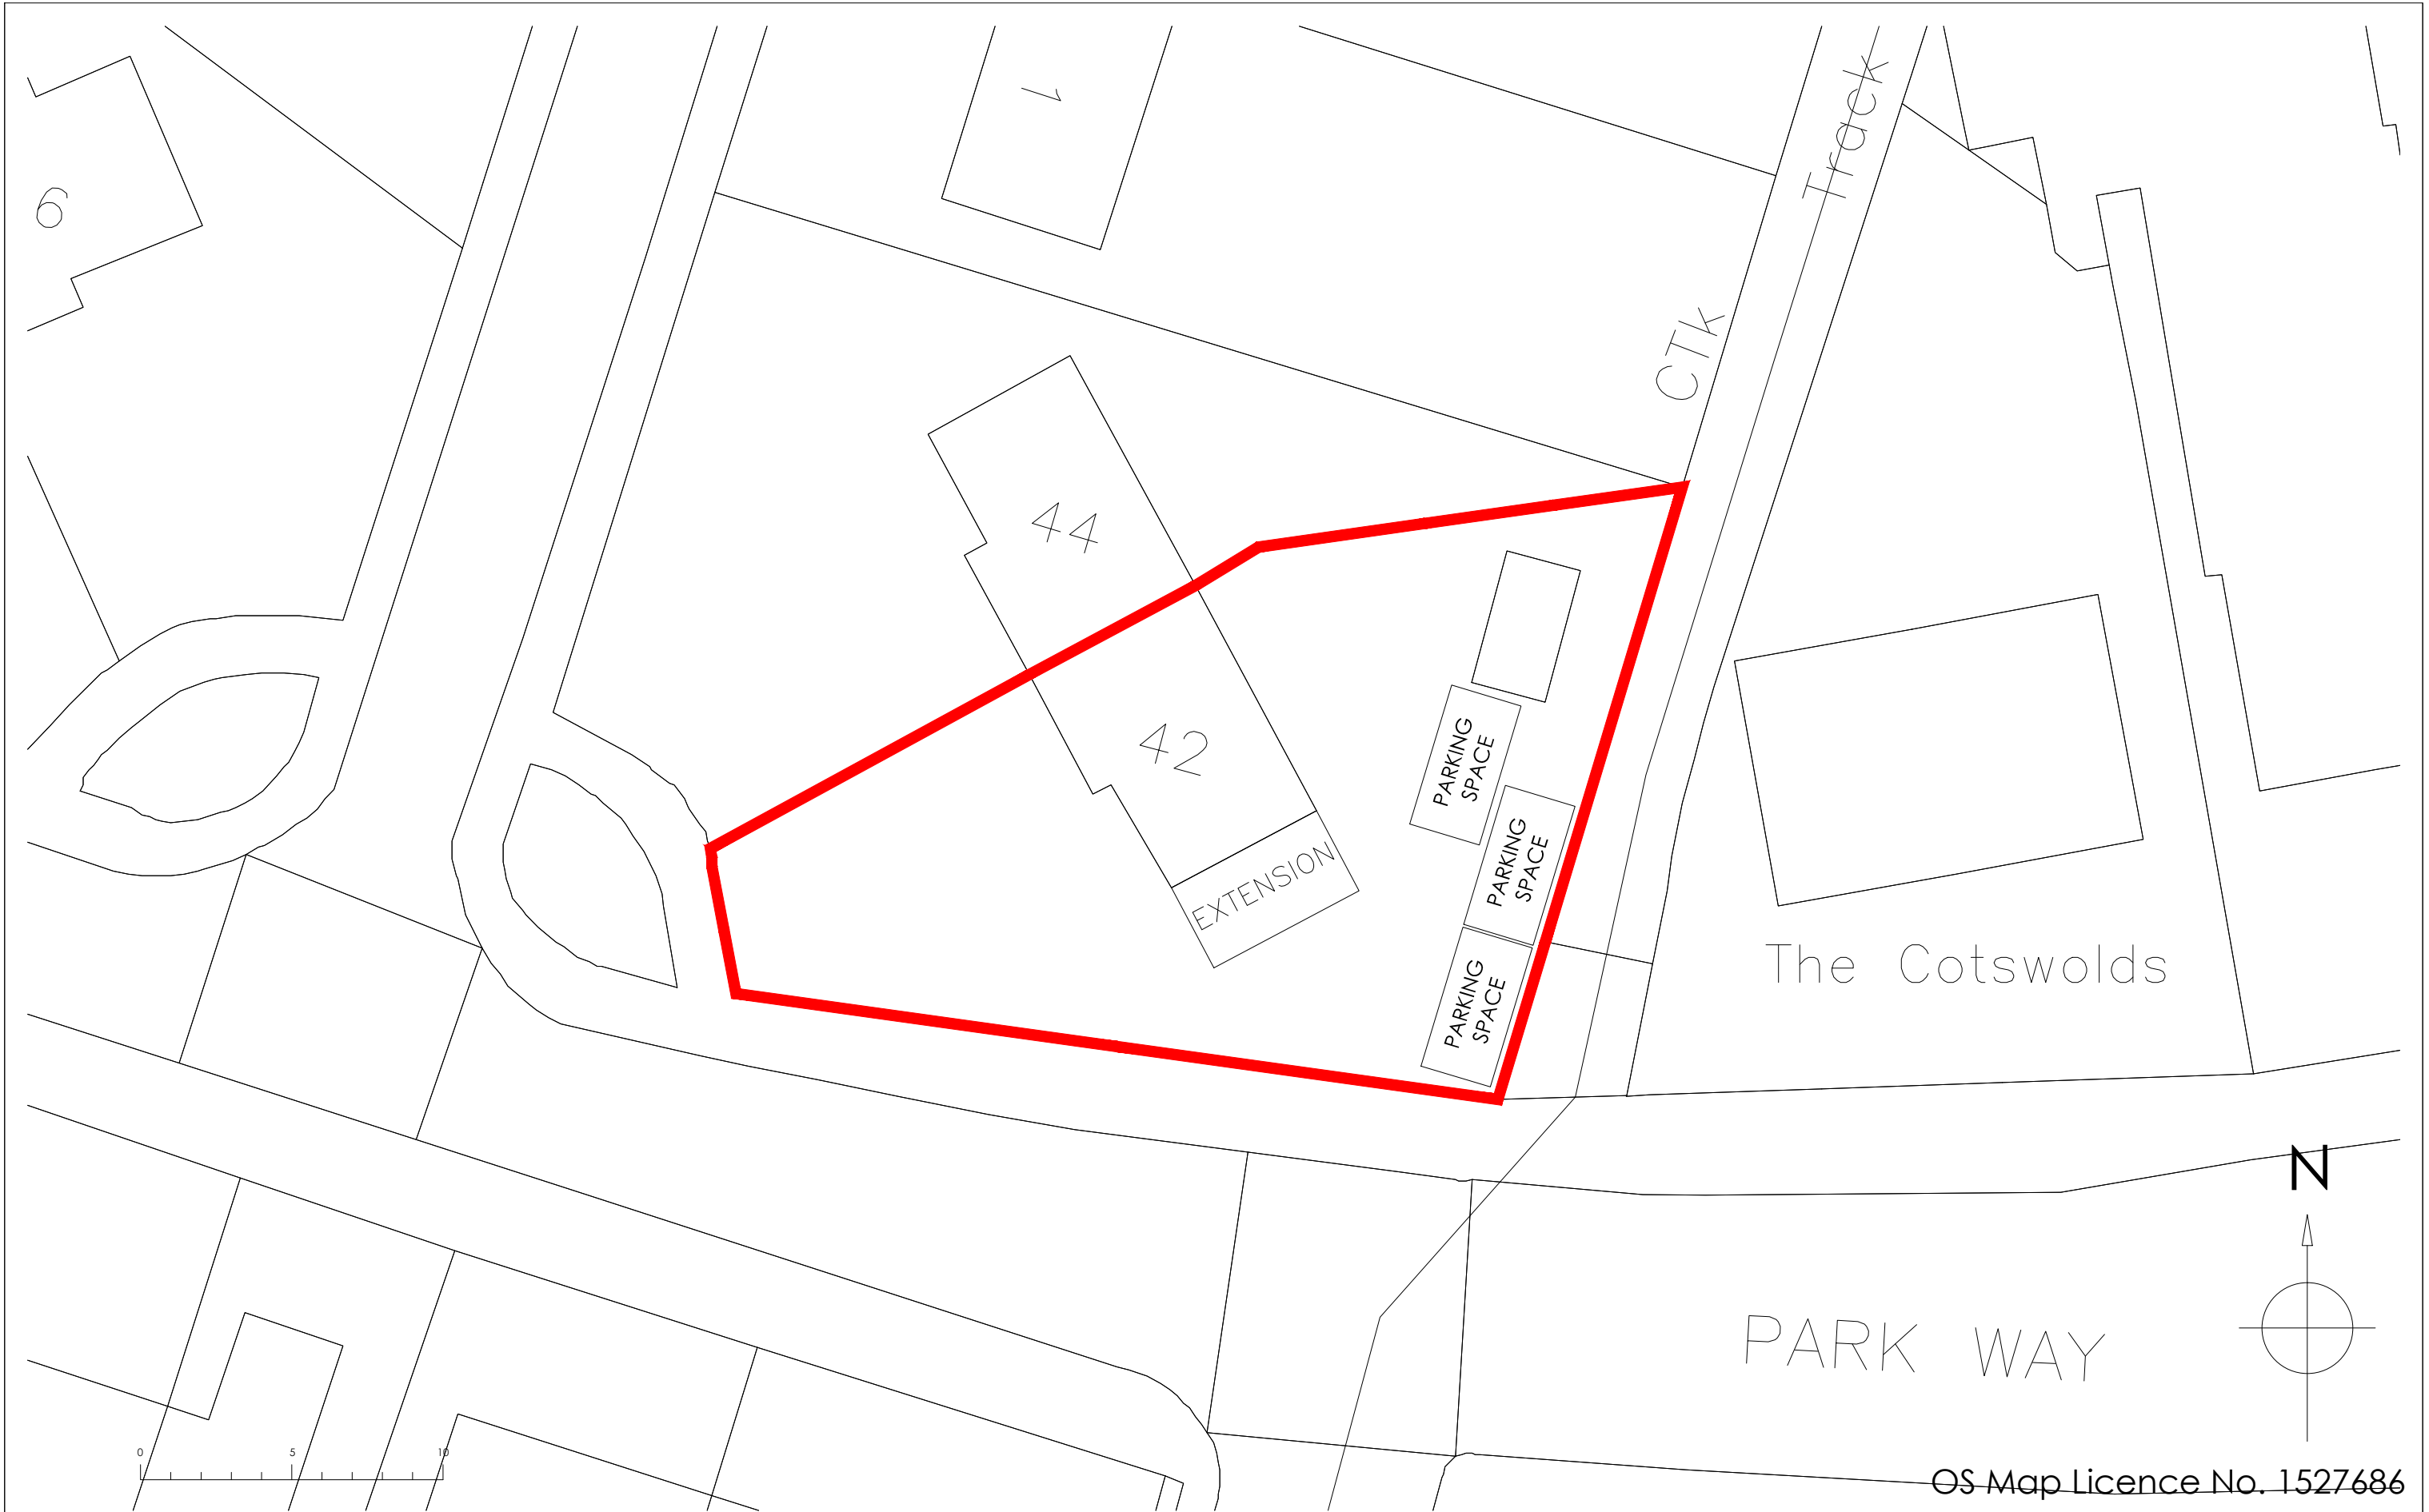

OS Map Licence No. 1527686

Copyright is reserved by GBS Designs and is issued on the condition that it is not copied or disclosed by or to any unauthorised persons without prior consent in writing from GBS Designs. All dimensions to be checked on site All structural elements to be specified by a suitably qualified structural engineer.	REV	DESCRIPTION		DRAWN	DATE	Drawing Ref		Drawing Title Mr G Thomas 42 Park Way Havant Hampshire PO9 1HH
	-	Initial design		GBS	27.04.15	THOM 07		
	A	Skylight windows added		GBS	29.05.15	Scale at A1	Scale at A3	
	B	Extra details added		GBS	22.06.15	N/A	1:200	
						Date		
						27 April 2015		
						Drawn by		
						GBS		

Copyright is reserved by GBS Designs and is issued on the condition that it is not copied or disclosed by or to any unauthorised persons without prior consent in writing from GBS Designs.

All dimensions to be checked on site

All structural elements to be specified by a suitably qualified structural engineer.



CAD - ARCHITECTURE - DESIGN

6 Shillinglee Waterlooville
Hampshire PO7 5RW

Tel 023 9225 8315
www.gbsimages.co.uk