


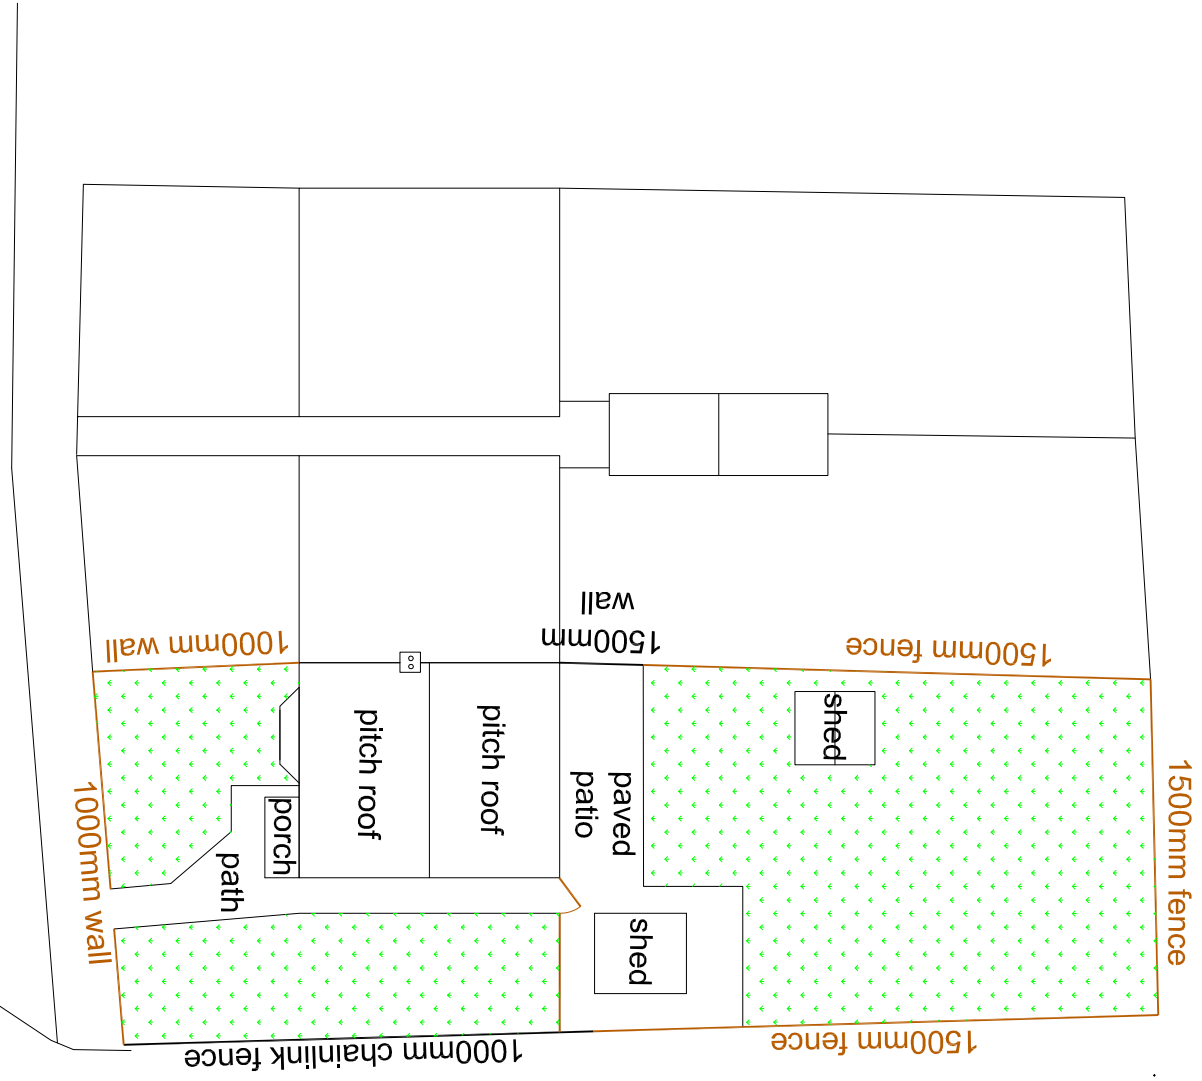


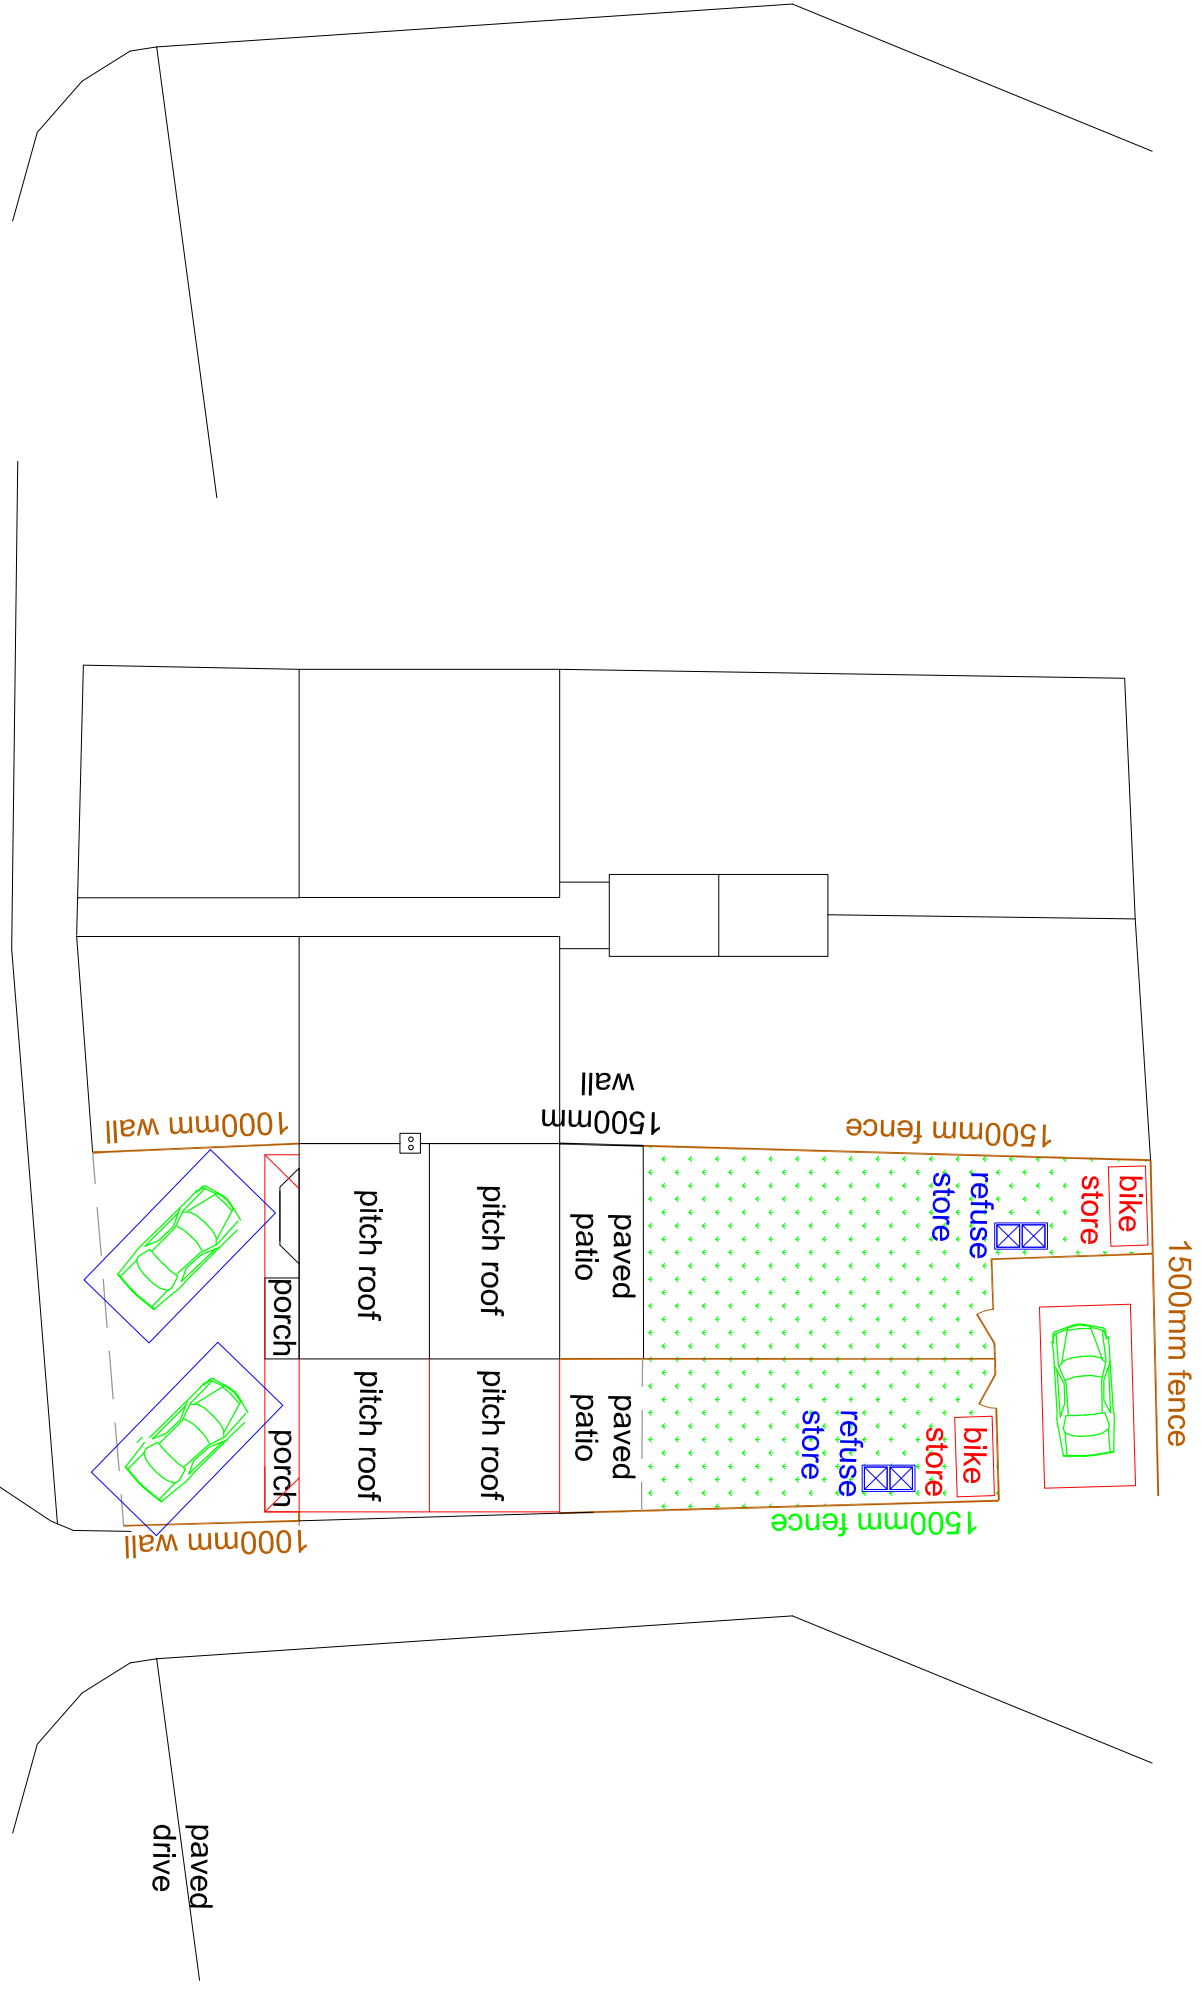

EXISTING
BLOCK PLAN
SCALE 1:200

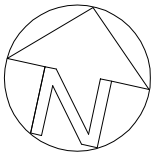

PROPOSED
BLOCK PLAN
SCALE 1:200

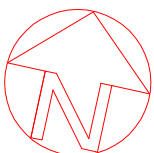

MR&MRS COOK 7 JAMES RD BEDHAMPTON P09. 3EJ	DRAWING NUMBER: 102		DATE 27 /10 /14
	TITLE: BLOCK PLAN		SCALE 1:200