


Opening window areas to be minimum 1/20th of enclosed floor areas. All new windows to be fitted with minimum 800sqmm trickle vents per room. Maximum area of double glazed window not to exceed 20% of floor areas


New windows: new double glazed windows to have minimum U value of 1.6w/m²k. Doors to have a min U value of 1.80w/m²k. Toughened glass in glazed doors and windows in critical locations i.e. alongside doors. Seal around window-wall joint with mastic sealant. Double rafters as roof light trimmers if applicable.

Fit mechanical extract fans to any new wc and bathroom areas rated at min 15lit/sec

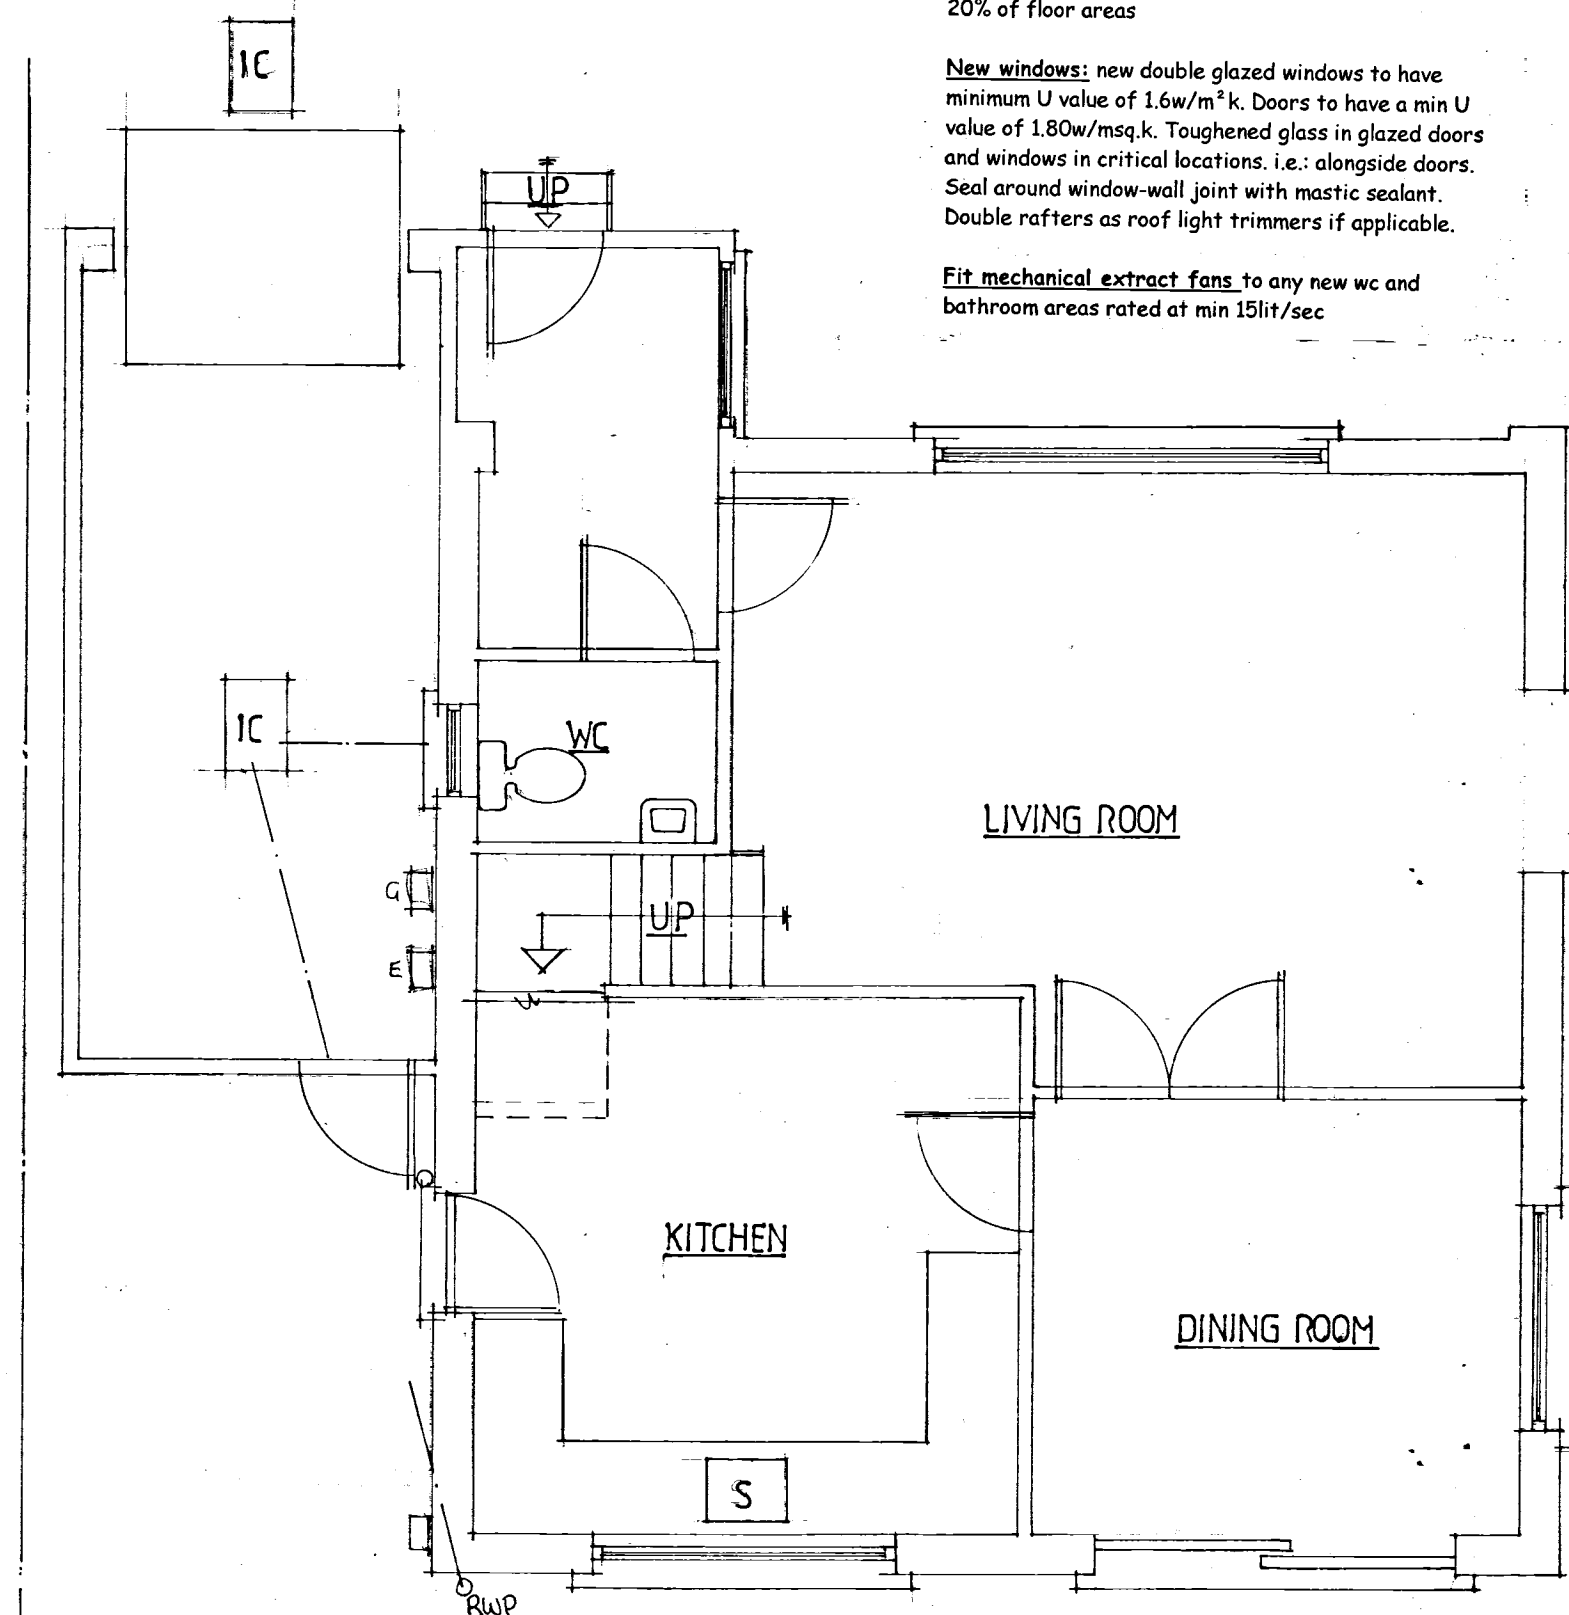

Existing ground floor

Fit SDBS cover to existing IC

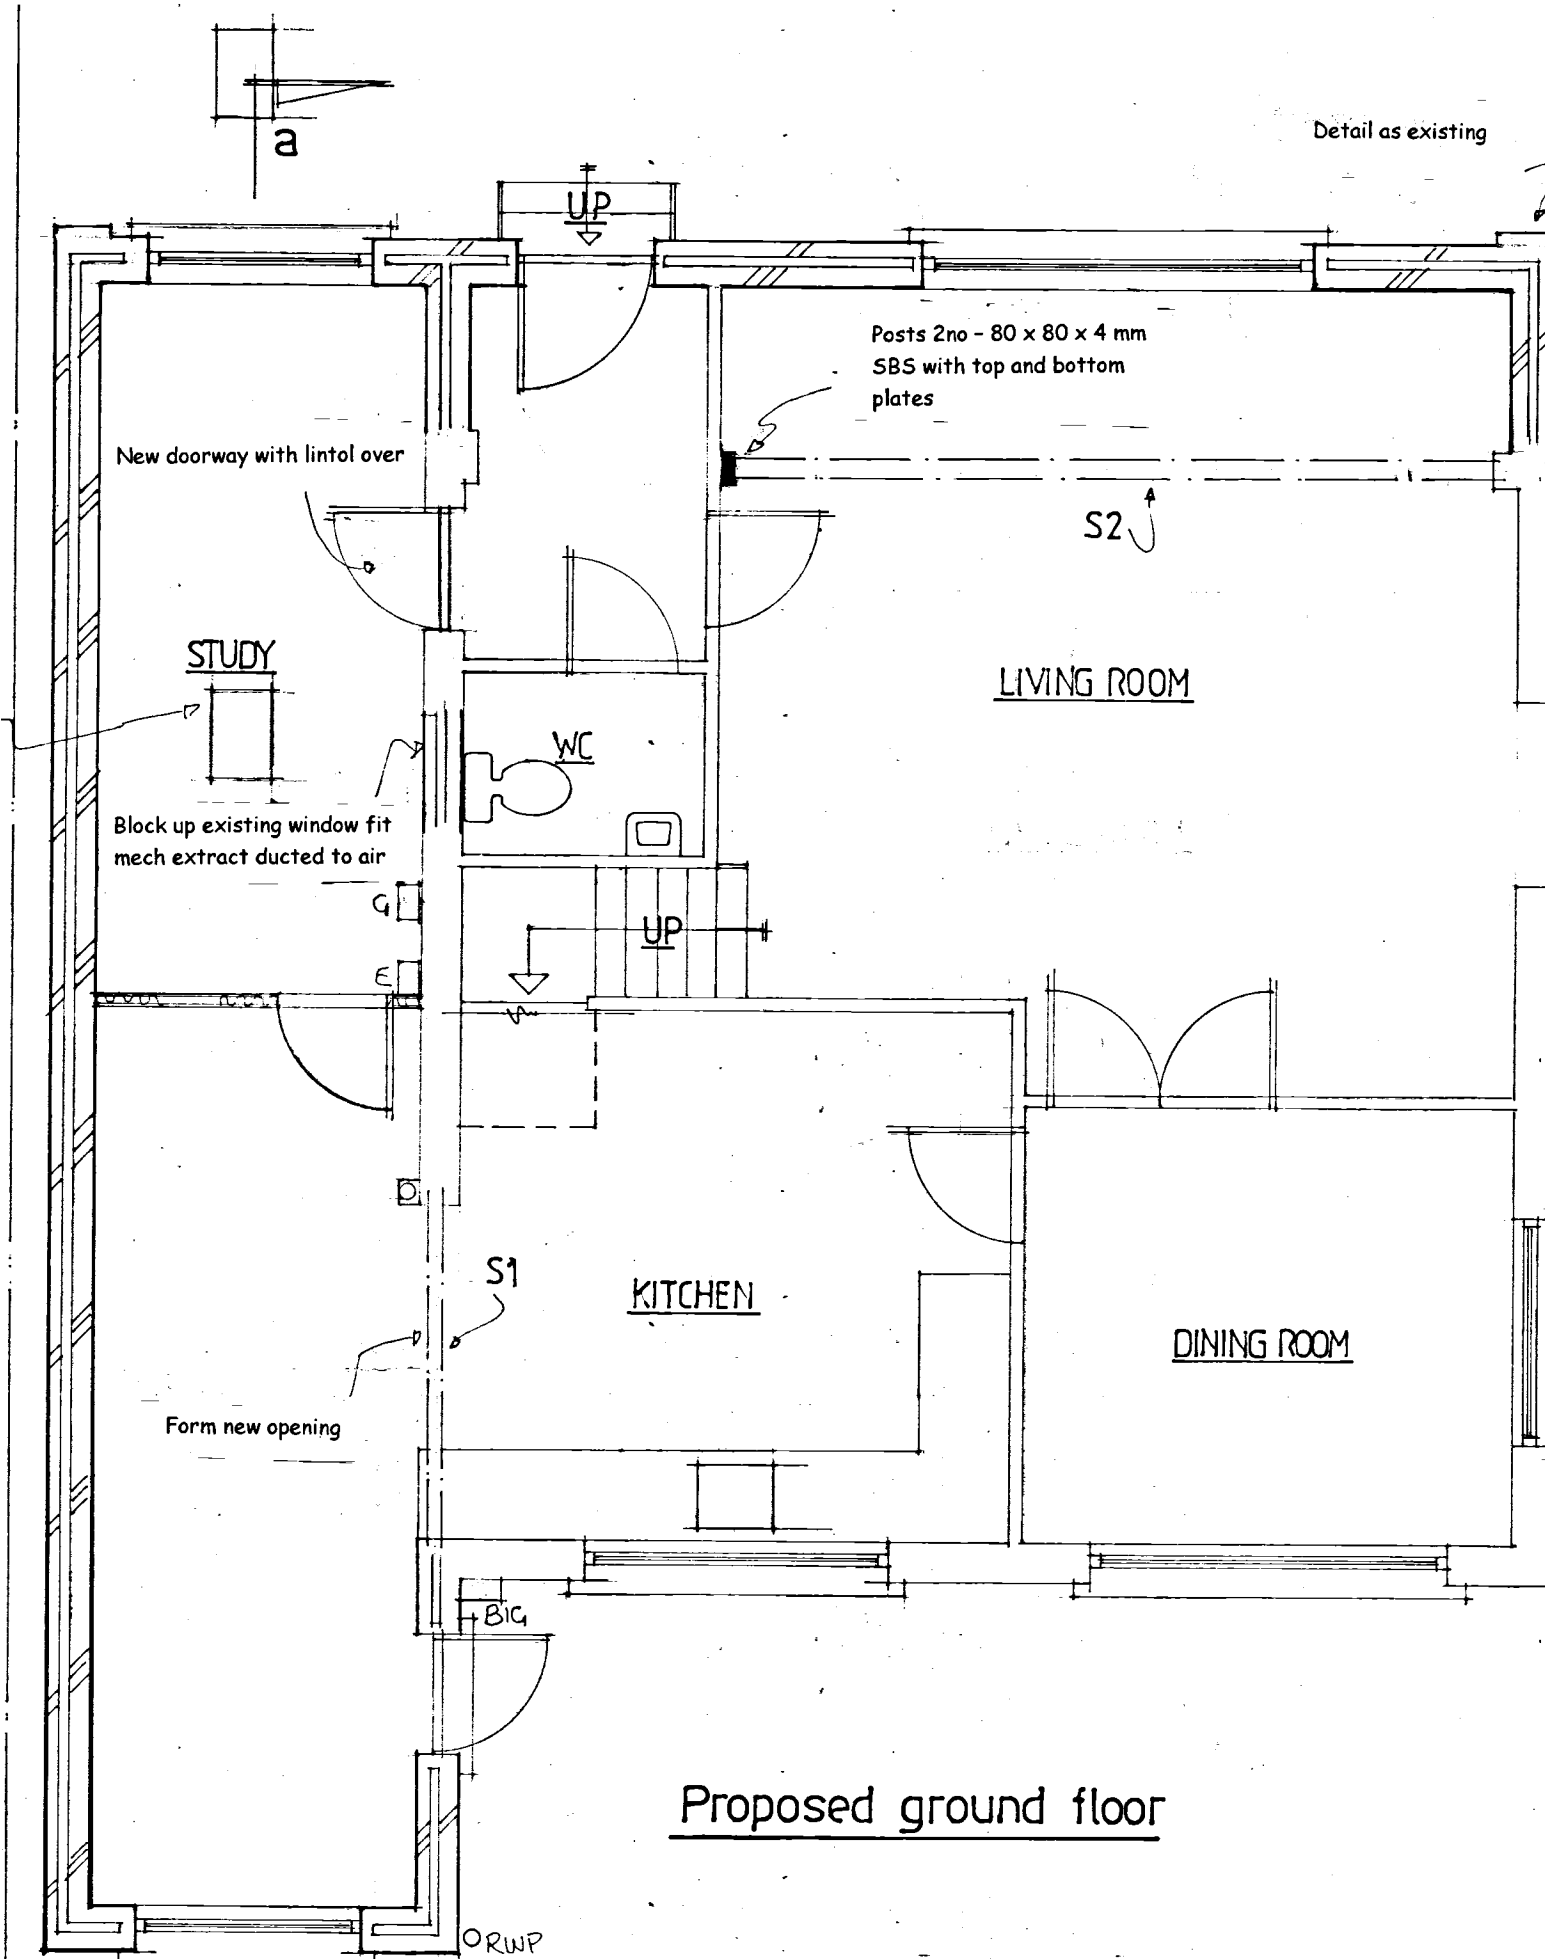

Proposed ground floor

Steelwork: see structural calcs for sizes. Minimum bearing 100mm on concrete padstones, prestressed concrete lintols or metal bearing plates. Encase in minimum two layers 12.5mm plasterboard for half hour fire resistance when fitted at floor levels. Lengths of steels to be site measured to include bearings.


Inner partition: 12.5mm plasterboard each side of minimum 75 x 50mm studwork. Fit 25mm sound insulation quilt between held in place with battens.

Rain water goods: run new 100mm diam pvc rain water guttering and 70mm diam downpipes to existing drainage system.

All new electrical works to be designed, installed, inspected and tested in accordance with BS7671 (IEE17th Ed) the works are to be undertaken by an installer registered under a suitable self certification scheme or by a suitably qualified person with a certificate of compliance produced to building control upon completion of the works.

Fabrication details to be provided if required by building control.

0 1 2 3 4 5 scale 1:50 m.
0 2 4 6 8 10 scale 1:100m.

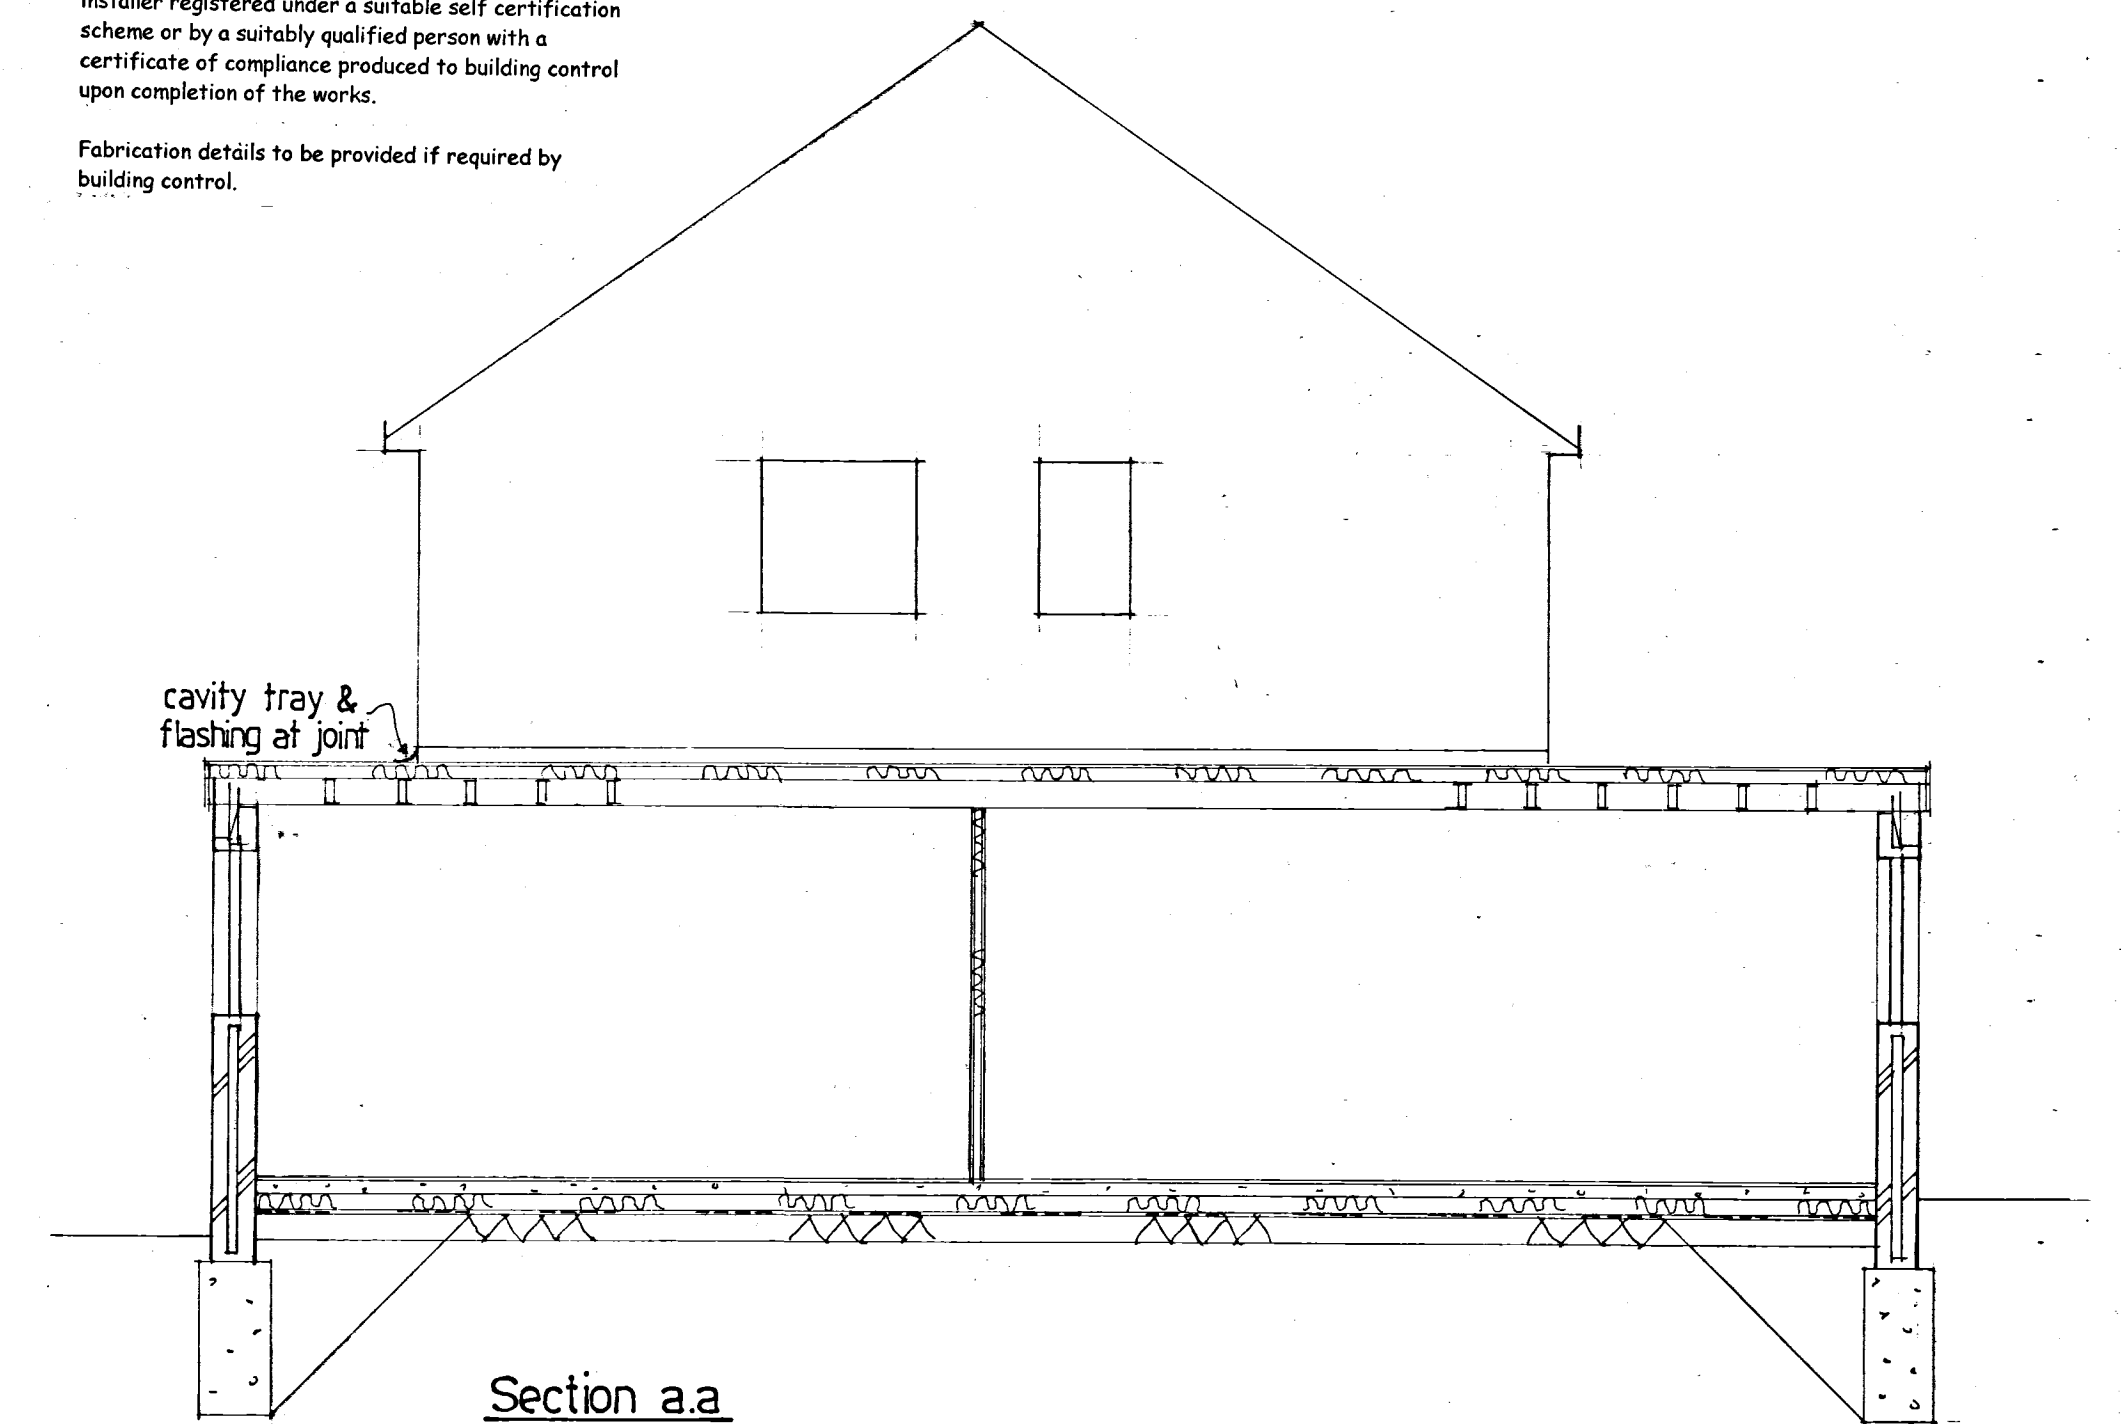

Section a.a

Drainage all drainage to BS EN752 plus approved doc H 100mm diam. PVC drain ware minimum fall 1-40 in 150mm concrete surround to new or existing inspection chamber on existing run. Bridge with concrete lintols over where passing beneath new walls and flexible packing surround. Exact position, invert and direction of all existing drains to be determined and agreed on site PRIOR to commencement of works.

Foundation concrete trench fill, 450mm wide to min depth of 1 metre or to suit local ground conditions. (in clay soils min depth 1.2 metres) or to below invert level

Floor 50mm screed on 100mm concrete slab on Celotex G4070 insulation batts on 1,200G damp proof membrane continuous with new and existing damp proof course, on minimum 100mm well consolidated hardcore with 50mm sand blinding. fit 100mm diam pvc ducts under slab terminating in 225x75mm airbricks to vent existing timber subfloors when required.

External walls 112mm facing bricks to match existing as closely as possible, 100mm 'rockwool' batt filled cavity on 100mm lightweight concrete block (Celcon Solar, Thermalite Turbo, or similar rated) inner skin with render and set finish. (overall cavity 90mm) Insulated catnic lintols over new openings. Close cavities at eaves with non-combustible material. Tooth into existing walls and maintain all cavities. Wall ties to be at 750mm ctrs horizontally and 450mm ctrs vertically and staggered. 'Catnic' or similar vertical cavity thermal closers at openings. External perimeter of door and window openings to be sealed with a suitable airtight sealant.


Flat roof 13mm spar chippings on 3 layer high performance torch on felt to BS747 pt144 part 3 1977 on Celotex TD4126 insulated roof decking on firrings on 50 mm x 125 mm roof joists at 400 mm centres. 12.5mm foil back plaster board ceiling. Strap down new roof with 1000 x 32mm galvanised mild steel straps at 1200mm centres. Ensure that wall insulation is taken up to meet underside of Celotex to ensure warm roof construction.

ALL DIMENSIONS TO BE CHECKED ON SITE. ANY DISCREPANCIES ARE TO BE MADE KNOWN TO THE SURVEYOR AS SOON AS POSSIBLE.


SEE STRUCTURAL CALCULATIONS FOR STEEL OR TIMBER DETAILS. THE CONTRACTOR IS TO SITE MEASURE ALL STRUCTURAL MEMBERS AND/OR STAIRCASE BEFORE ORDERING.

EXISTING LINTOLS AND FOUNDATIONS TO LOADBearing WALLS TO BE EXPOSED FOR LOCAL AUTHORITY INSPECTION AND APPROVAL AS REQUIRED NORMALLY AT THE START OF WORKS WHEN DRAINAGE RUNS ARE CHECKED.


CONTRACTOR IS TO CONFIRM THAT ALL NECESSARY LOCAL AUTHORITY APPROVALS HAVE BEEN OBTAINED BEFORE COMMENCING WORKS. COMMENCEMENT OF ANY WORKS PRIOR TO THIS IS ENTIRELY AT THE CLIENTS OR CONTRACTORS RISK. CHANGES TO THE SCHEME CARRIED OUT WITHOUT THE SURVEYORS APPROVAL MAY INVALIDATE THEIR LIABILITY.

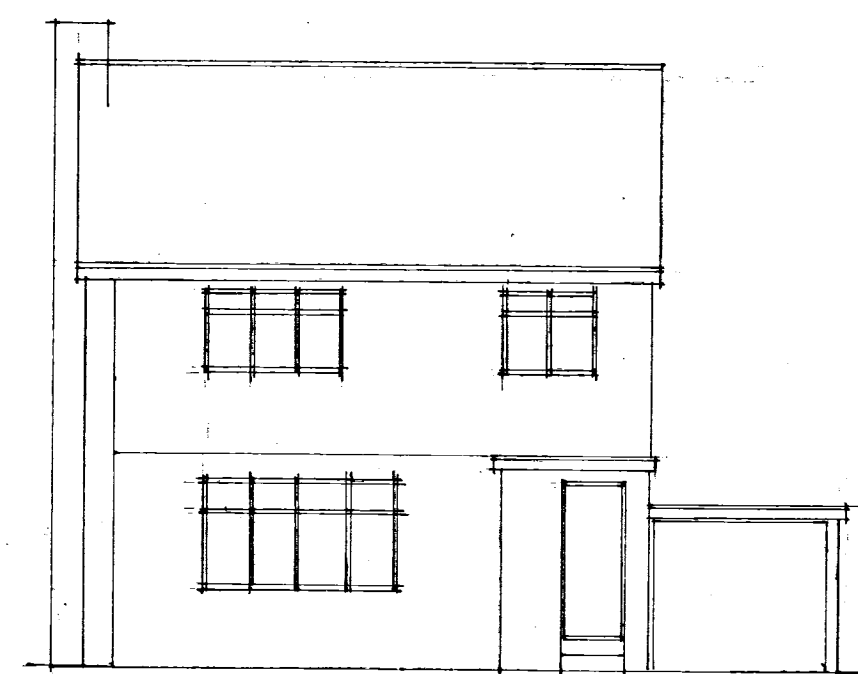


Existing front

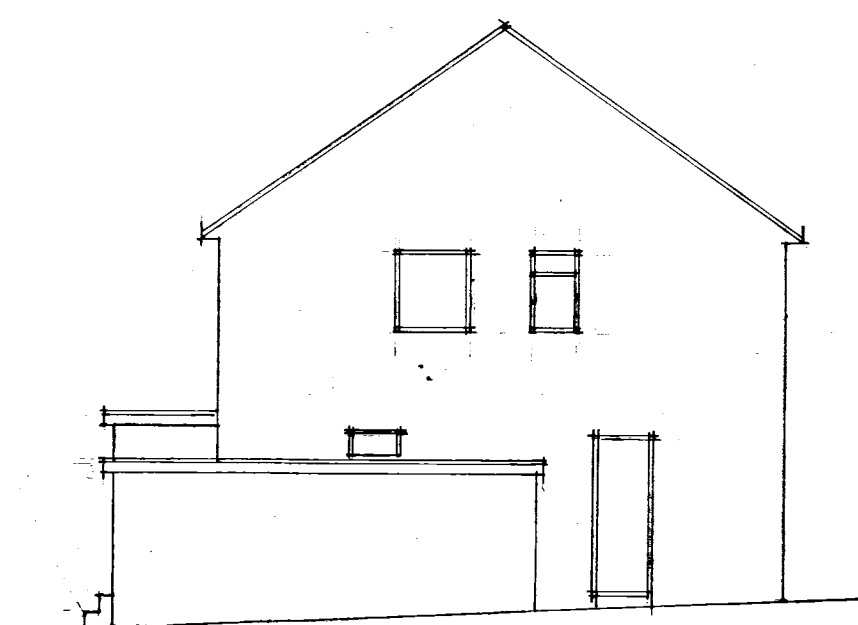


Existing side

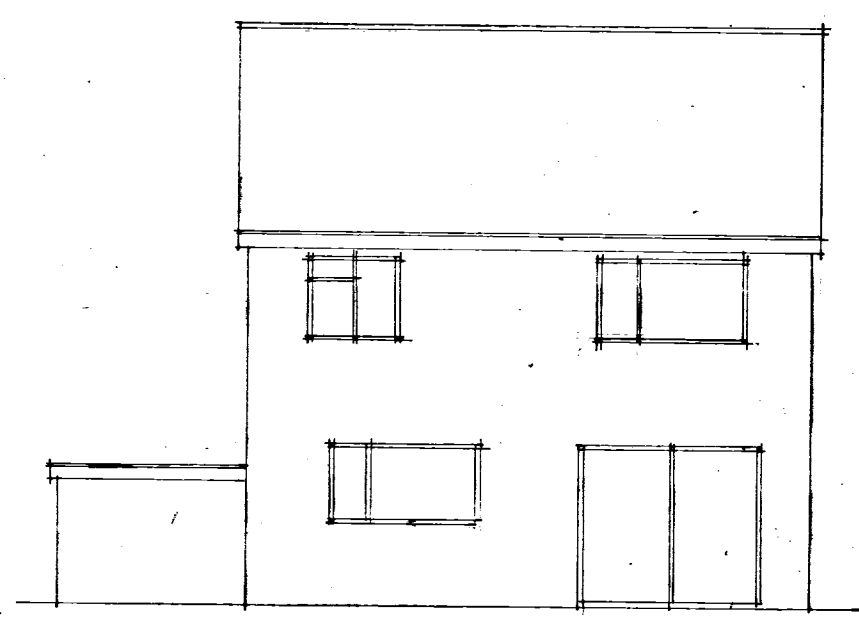


Existing rear

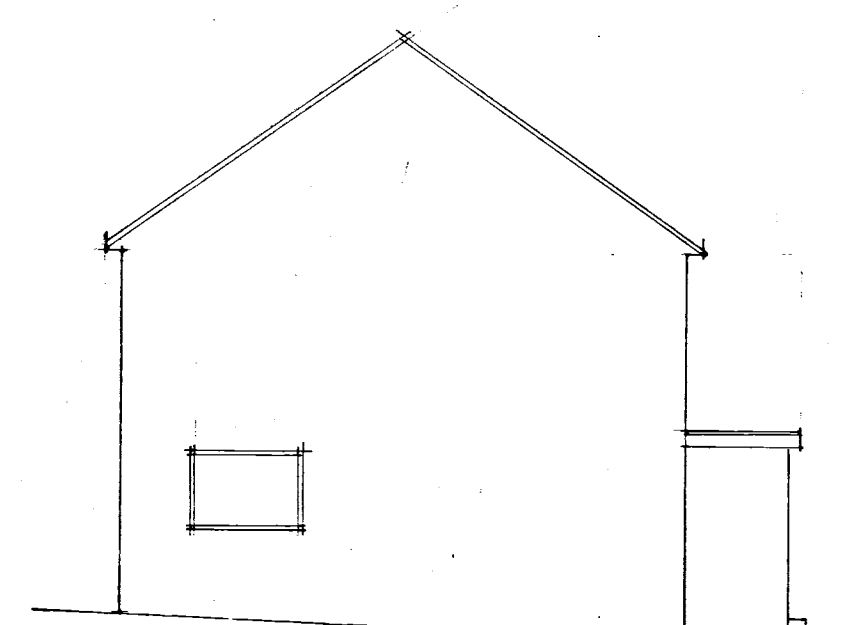


Existing side

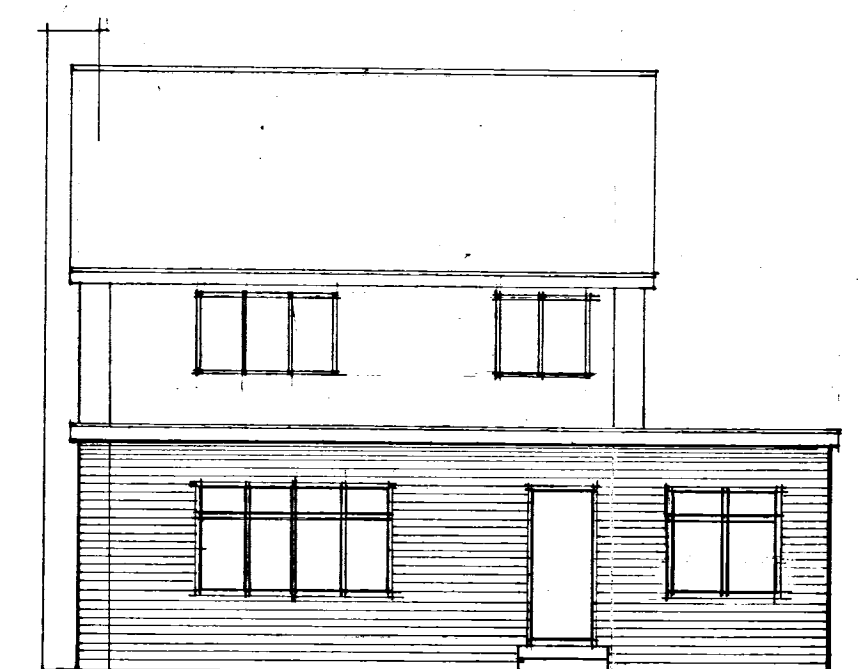


Proposed front

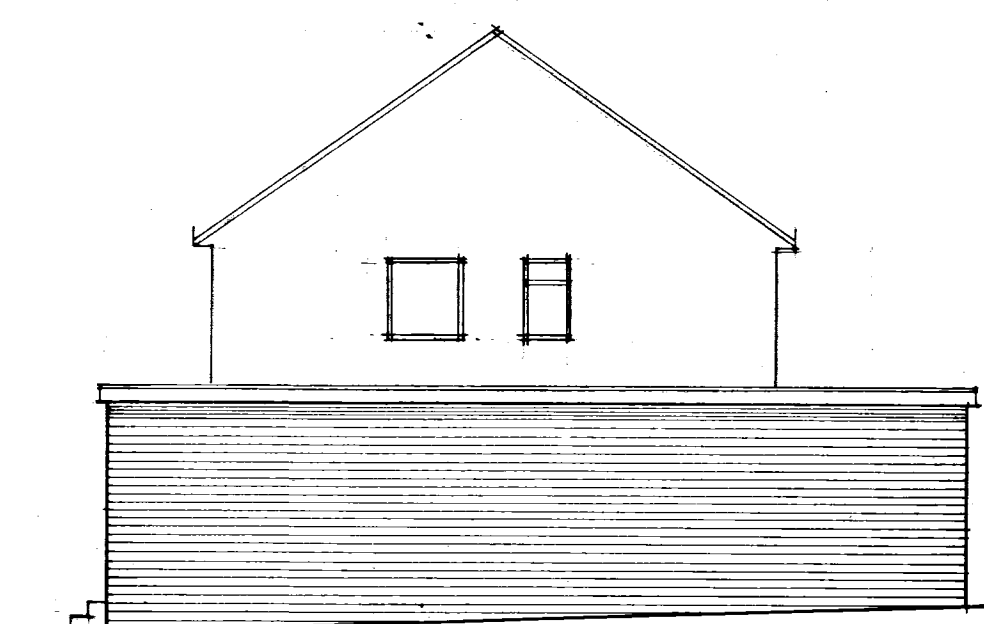

Proposed side

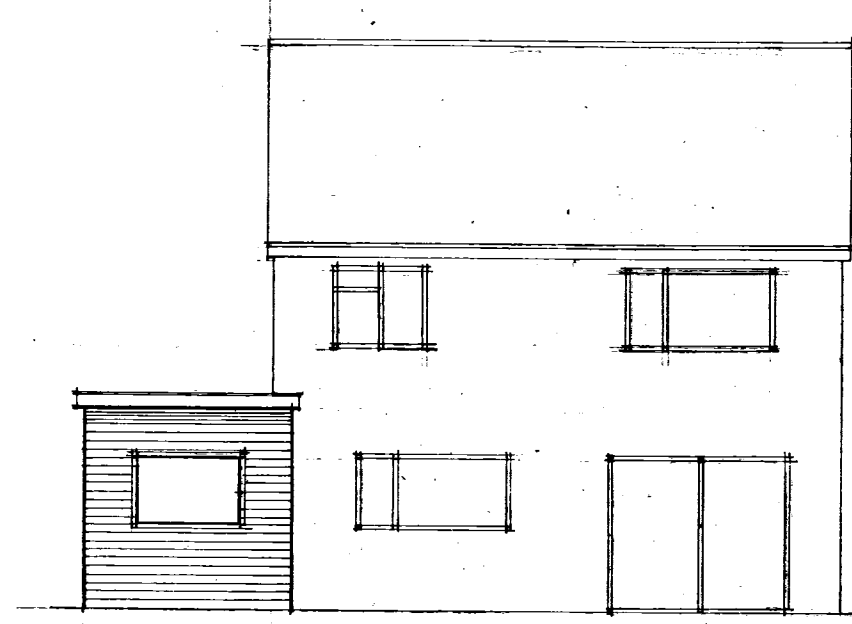

Proposed rear

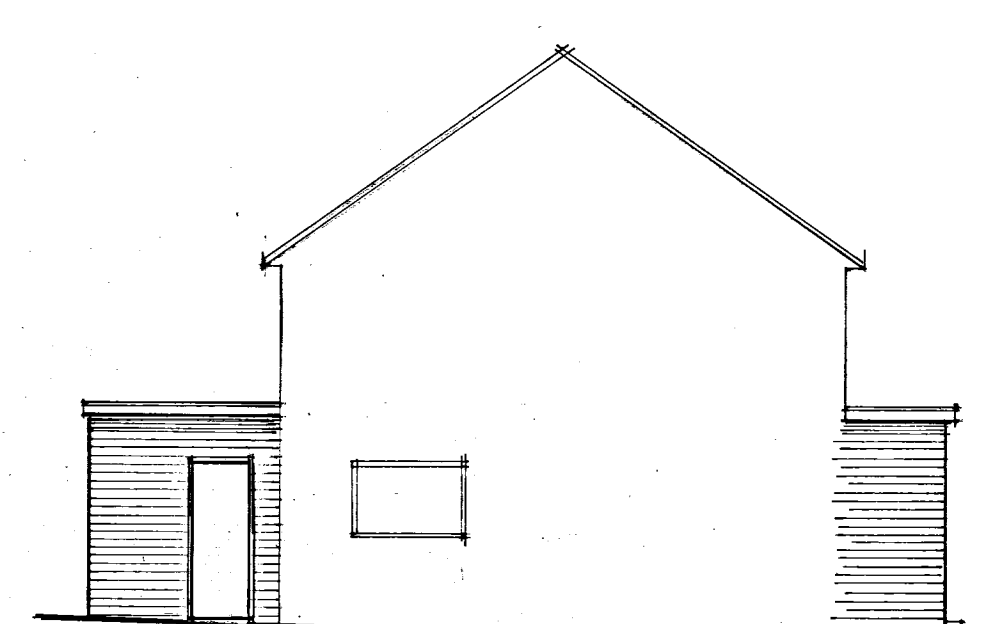

Proposed side

B	JULY 2016	PLANNING AMENDMENTS
A	JUNE 2016	MINOR AMENDS
	Date	Revision

© copyright

THORNS YOUNG
ARCHITECTURAL

THORNS-YOUNG LTD
CHARTERED BUILDING CONSULTANTS
Website: www.thornsyoun.co.uk

Fareham 21 Middle Road
Park Gate
SO31 7GH
Tel: (01329) 888 322

Portsmouth 232 London Road
North End
PO2 8JQ
Tel: (02392) 672 883

Client

Mr & Mrs Rashid

Job Title

4 Bramley Close
Waterlooville

Drawing Title

Single storey front,
side and rear extension

Scale 1:50 + 1:100 at A1

Date JUNE 2016 Drawn by CP

Org. No. 9117.16

Rev. A